




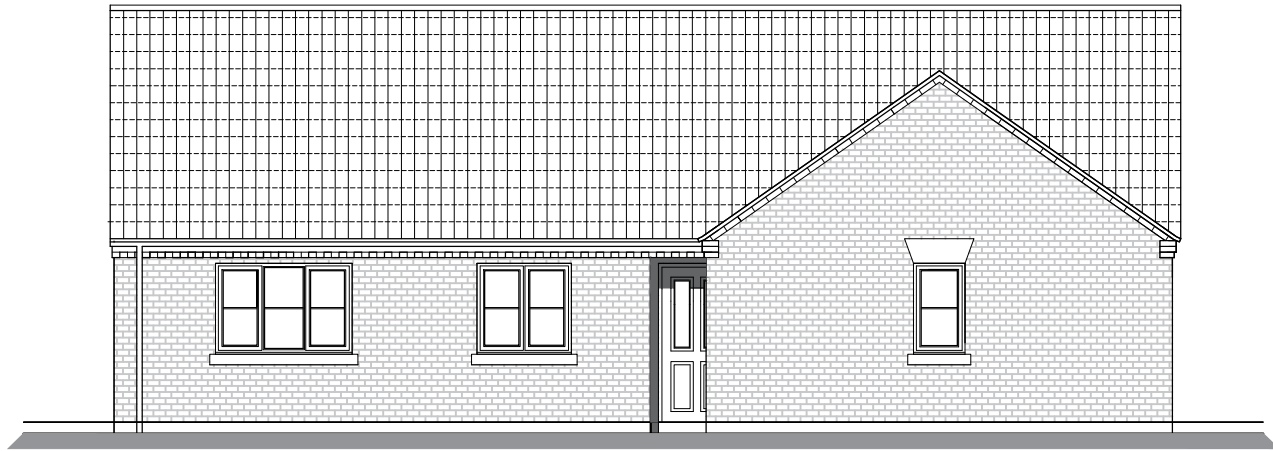

front elevation

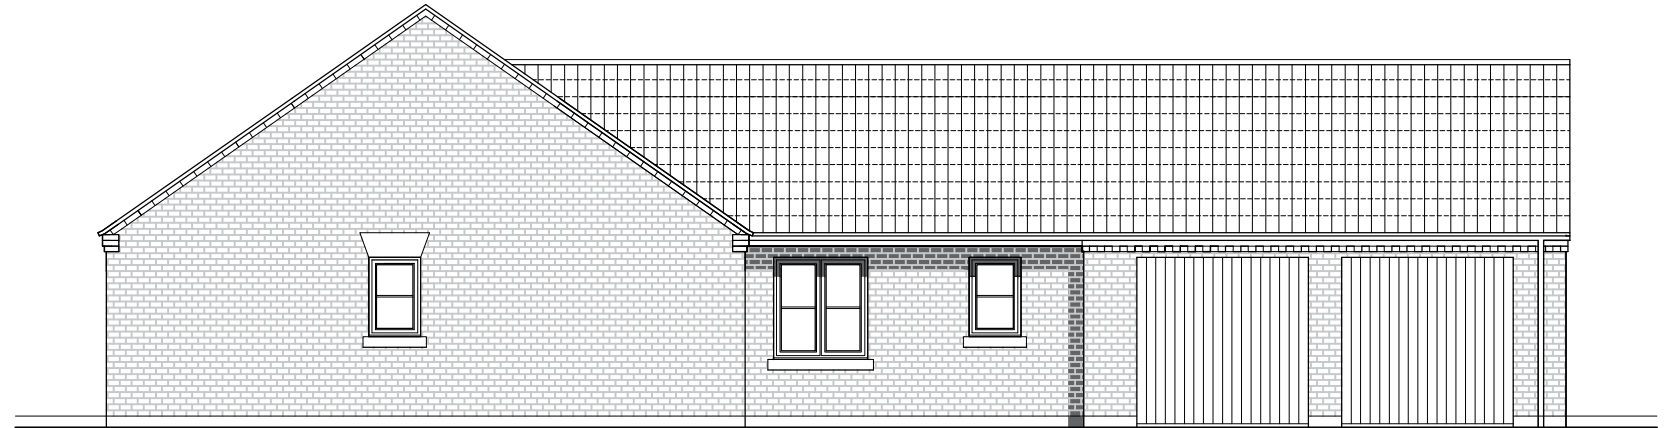

side elevation (west)

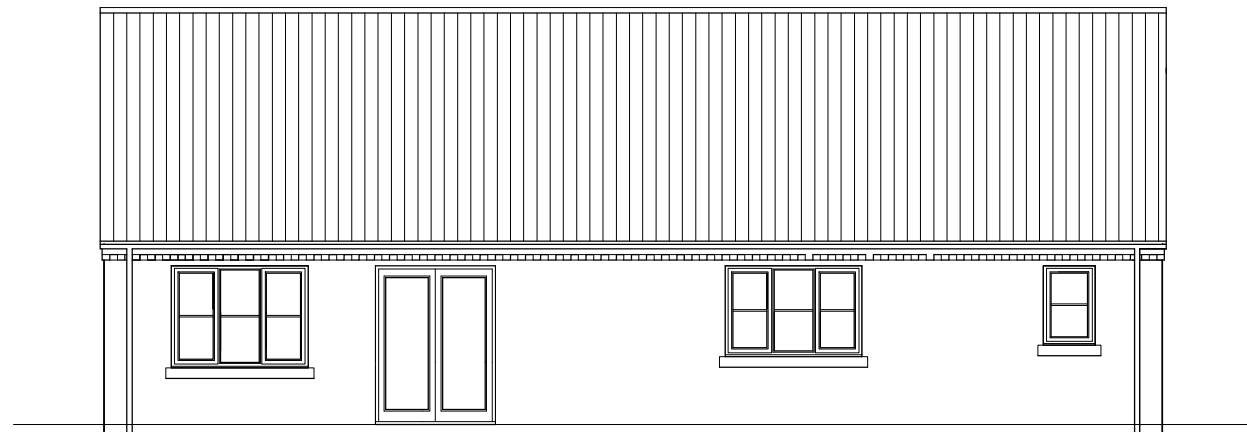

rear elevation



side elevation (east)

Plot 5(south) Proposed Elevations

Roof - Sandtoft Double Pantile Terracotta
 Brick- Forterra Ecostock Hampton Rural Blend
 Stone window cills (bath colour)
 Black Rainwater Goods
 Windows - white pvc-u
 Entrance door Black composite