
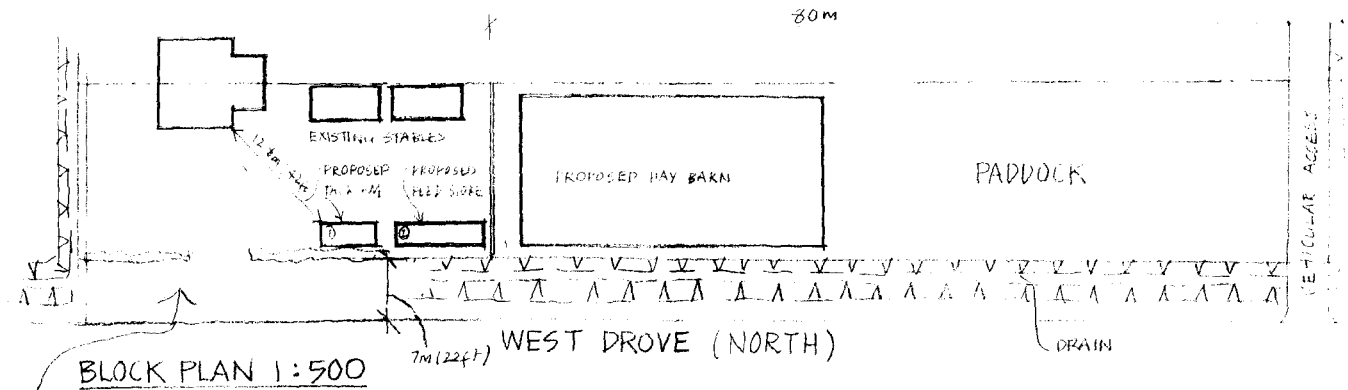



BLOCK PLAN 1:500

Parking area to front of house - drain has been piped & filled to provide parking for minimum 6 cars

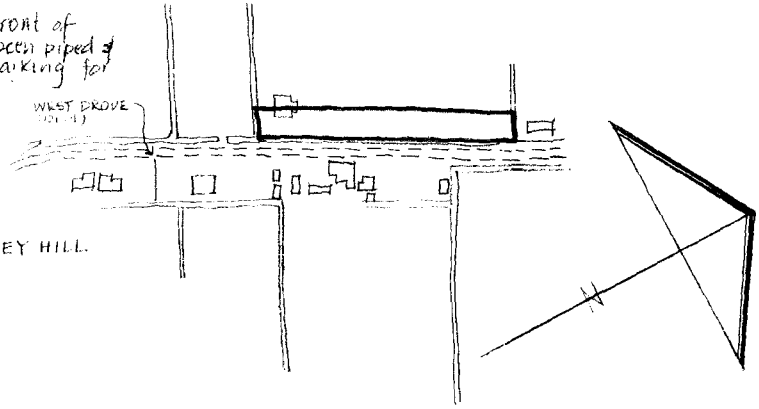

LOCATION PLAN 1:2500

PROPOSED OUTBUILDINGS
29 WEST DROVE (NORTH)
GEDNEY HILL
FOR MR J DEPEAR
DWG Nº 97/1/4 a (March 97')

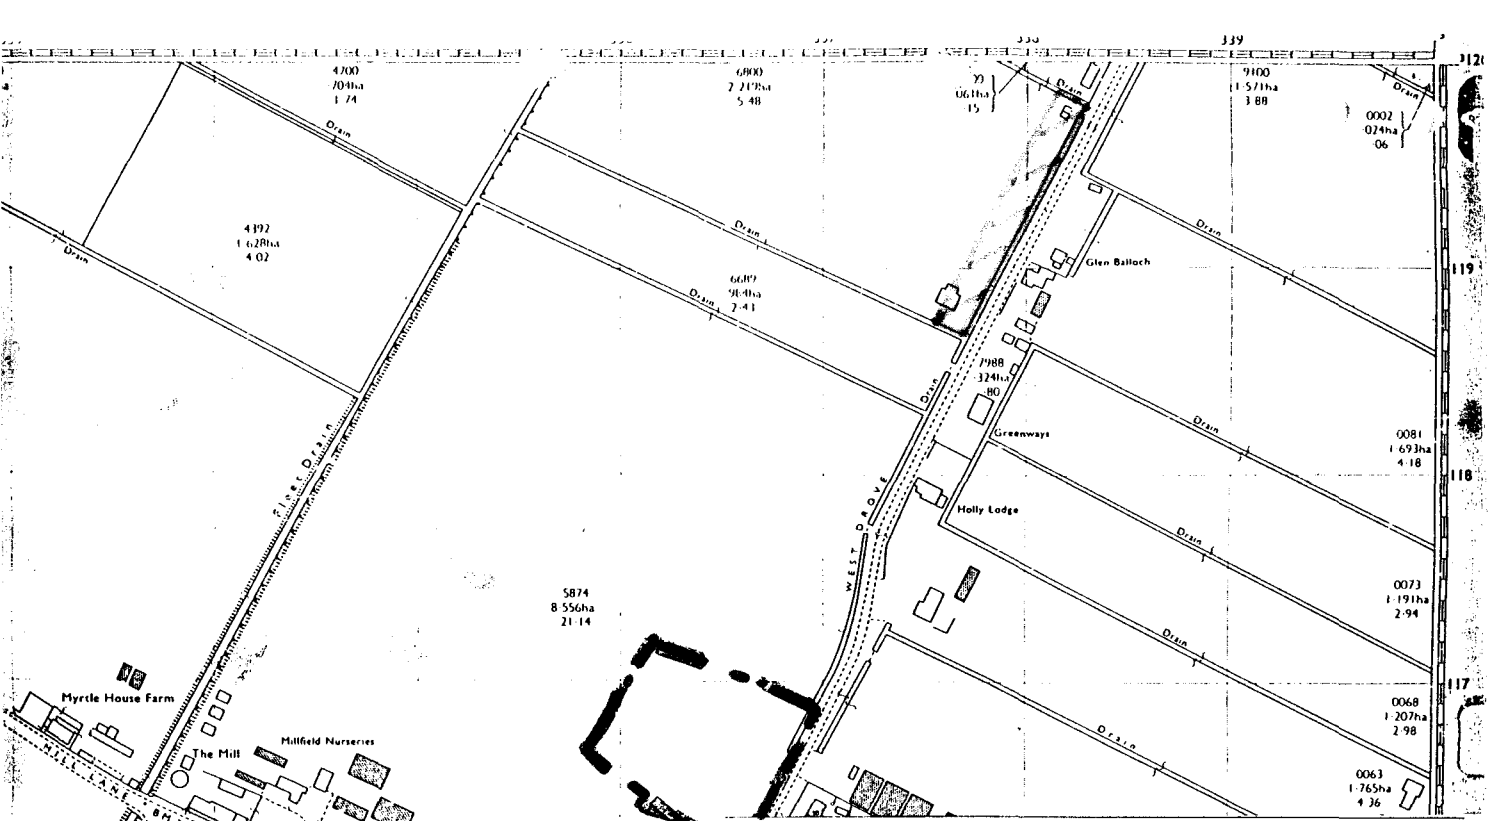

TOWN AND COUNTRY PLANNING (GENERAL DEVELOPMENT PROCEDURE) ORDER 1995

PLANNING APPLICATION NO. H07/0065/97

FORMER LANDFILL SITE (area edged in red)
(boundary not known, see letter)
APPLICATION SITE (area edged in blue)

SCALE : 1:2500 REF: RD7-030B

ENVIRONMENT AGENCY
ANGLIAN REGION, NORTHERN AREA
LINCOLN WASTE REGULATION OFFICE
CITY HALL
BEAUMONT FEE
LINCOLN
LN1 1DN
TEL 01522 552082