CHECK ALL DIMENSIONS ON SITE

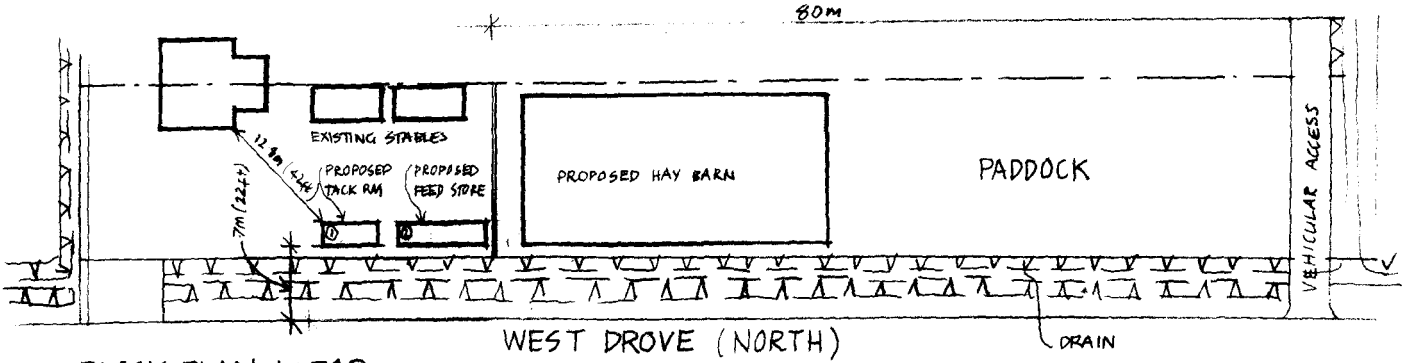

BLOCK PLAN 1:500

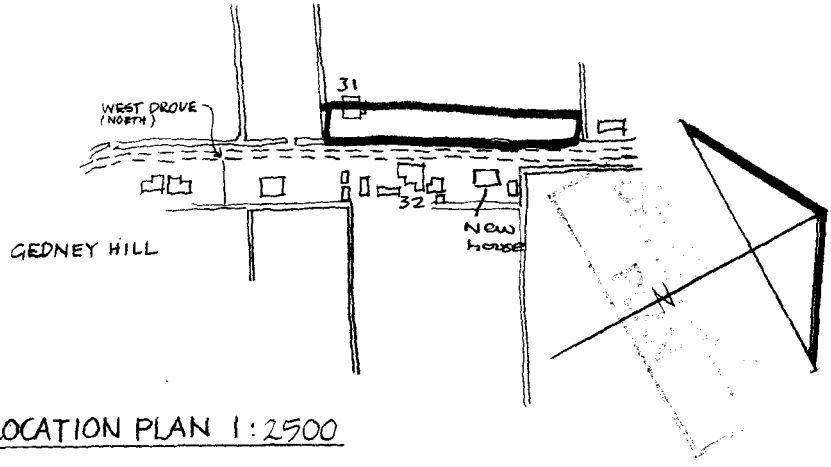

LOCATION PLAN 1:2500

oct/97.

PROPOSED OUTBUILDINGS
29 WEST DROVE (NORTH)
GEDNEY HILL
FOR MR J DEPEAR
DWG Nº 97/1/4