DO NOT SCALE FROM THIS DWG CHECK ALL DIMENSIONS ON SITE

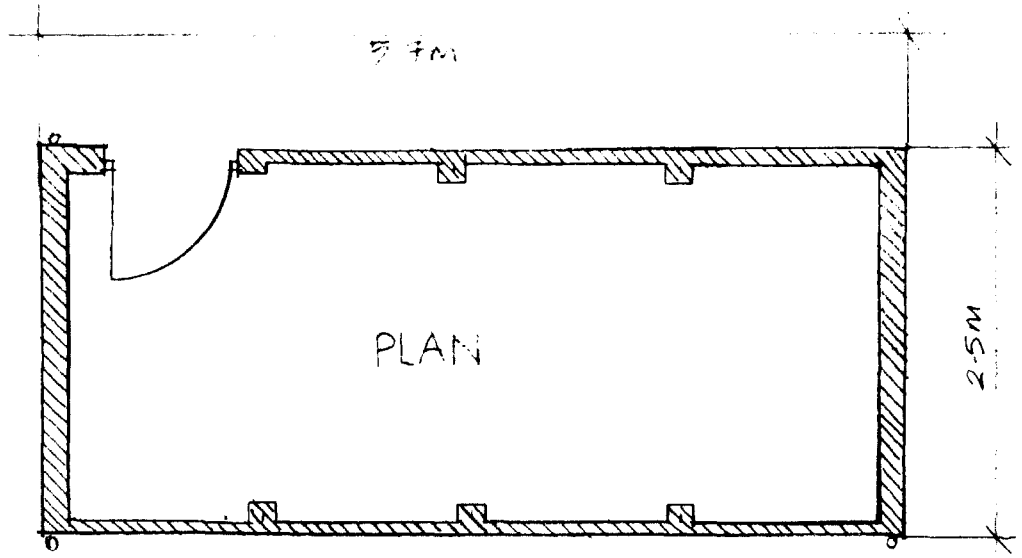

PLAN - 1:50
TACK ROOM

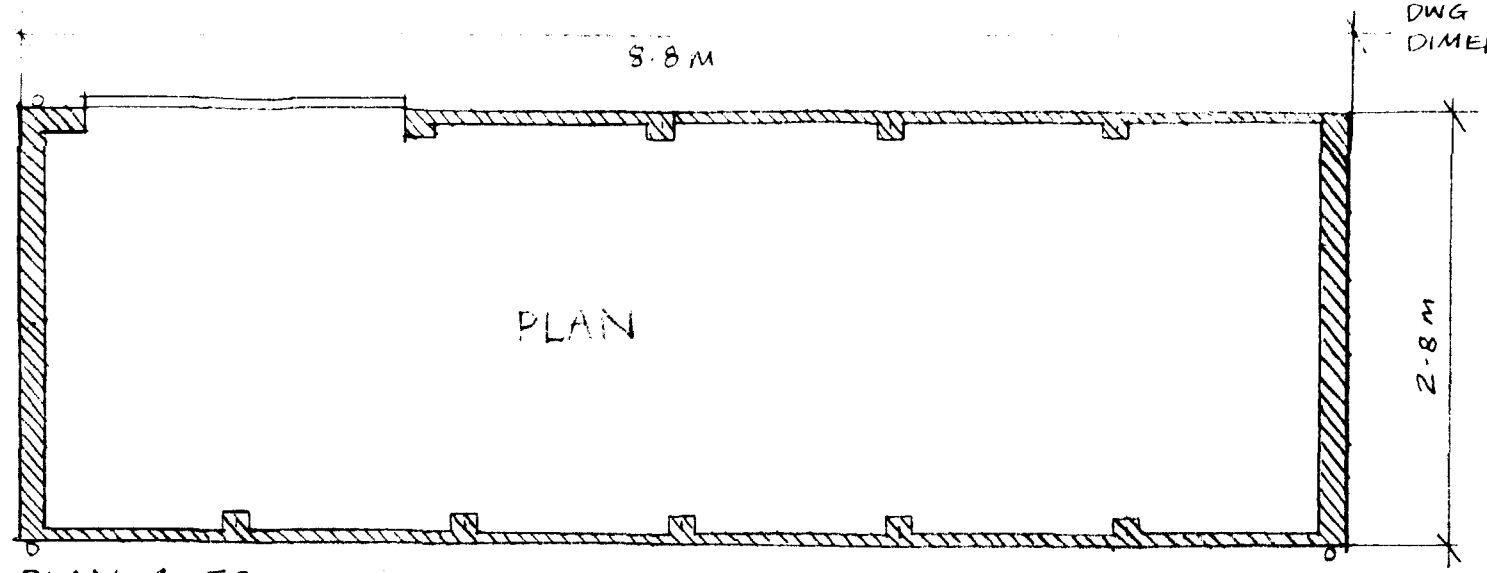

PLAN - 1:50
FEED STORE

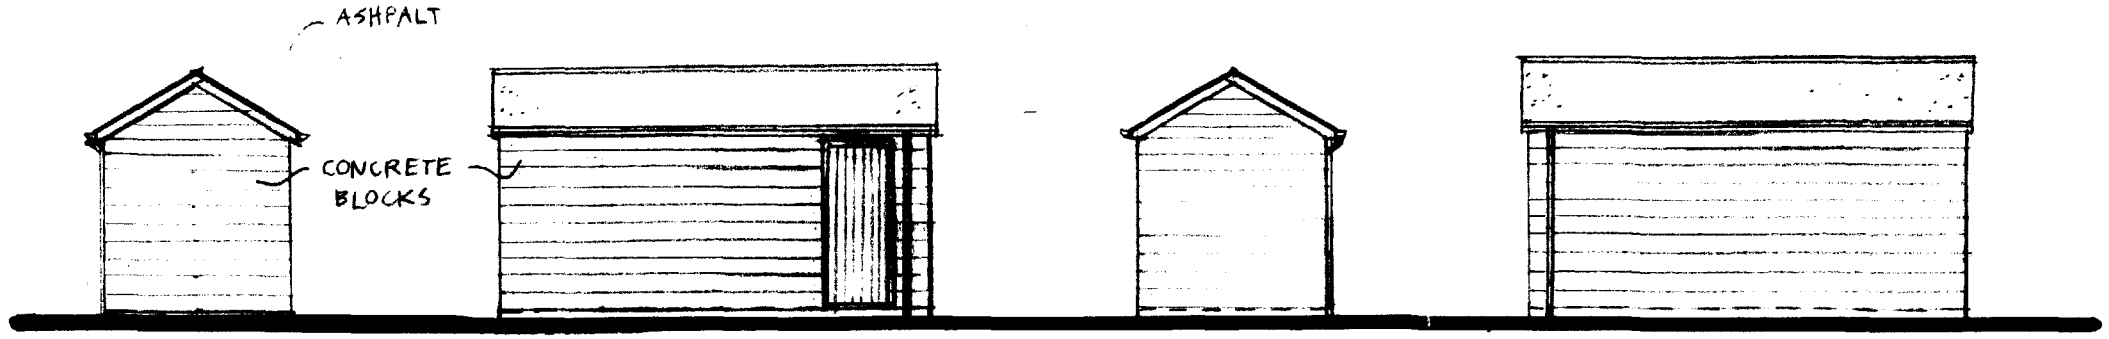

TACK ROOM, ELEVATIONS - 1:100

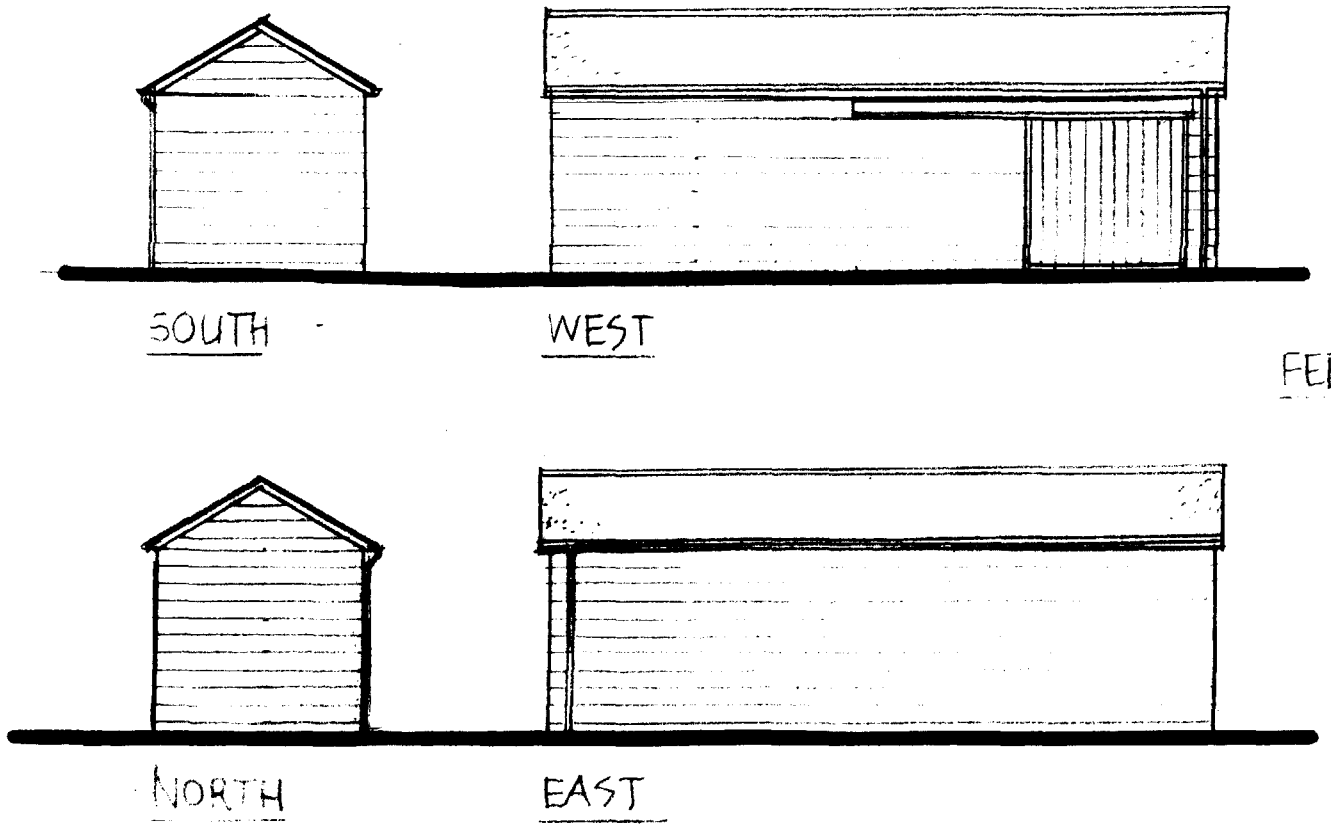

FEED STORE ELEVATIONS 1:100

SO... HO... ...NG
22 JAN 1997
Ref: 0066/97

PROPOSED TACK ROOM & FEED STORE
29 WEST DROVE (NORTH)
FOR MR J. DEPEAR
PLANS & ELEVATIONS - SCALES 1:50 / 1:100
DWG N° 97/1/1

N.B PLANNING DWGS ONLY
TECHNICAL DETAILS ARE INDICATIVE ONLY