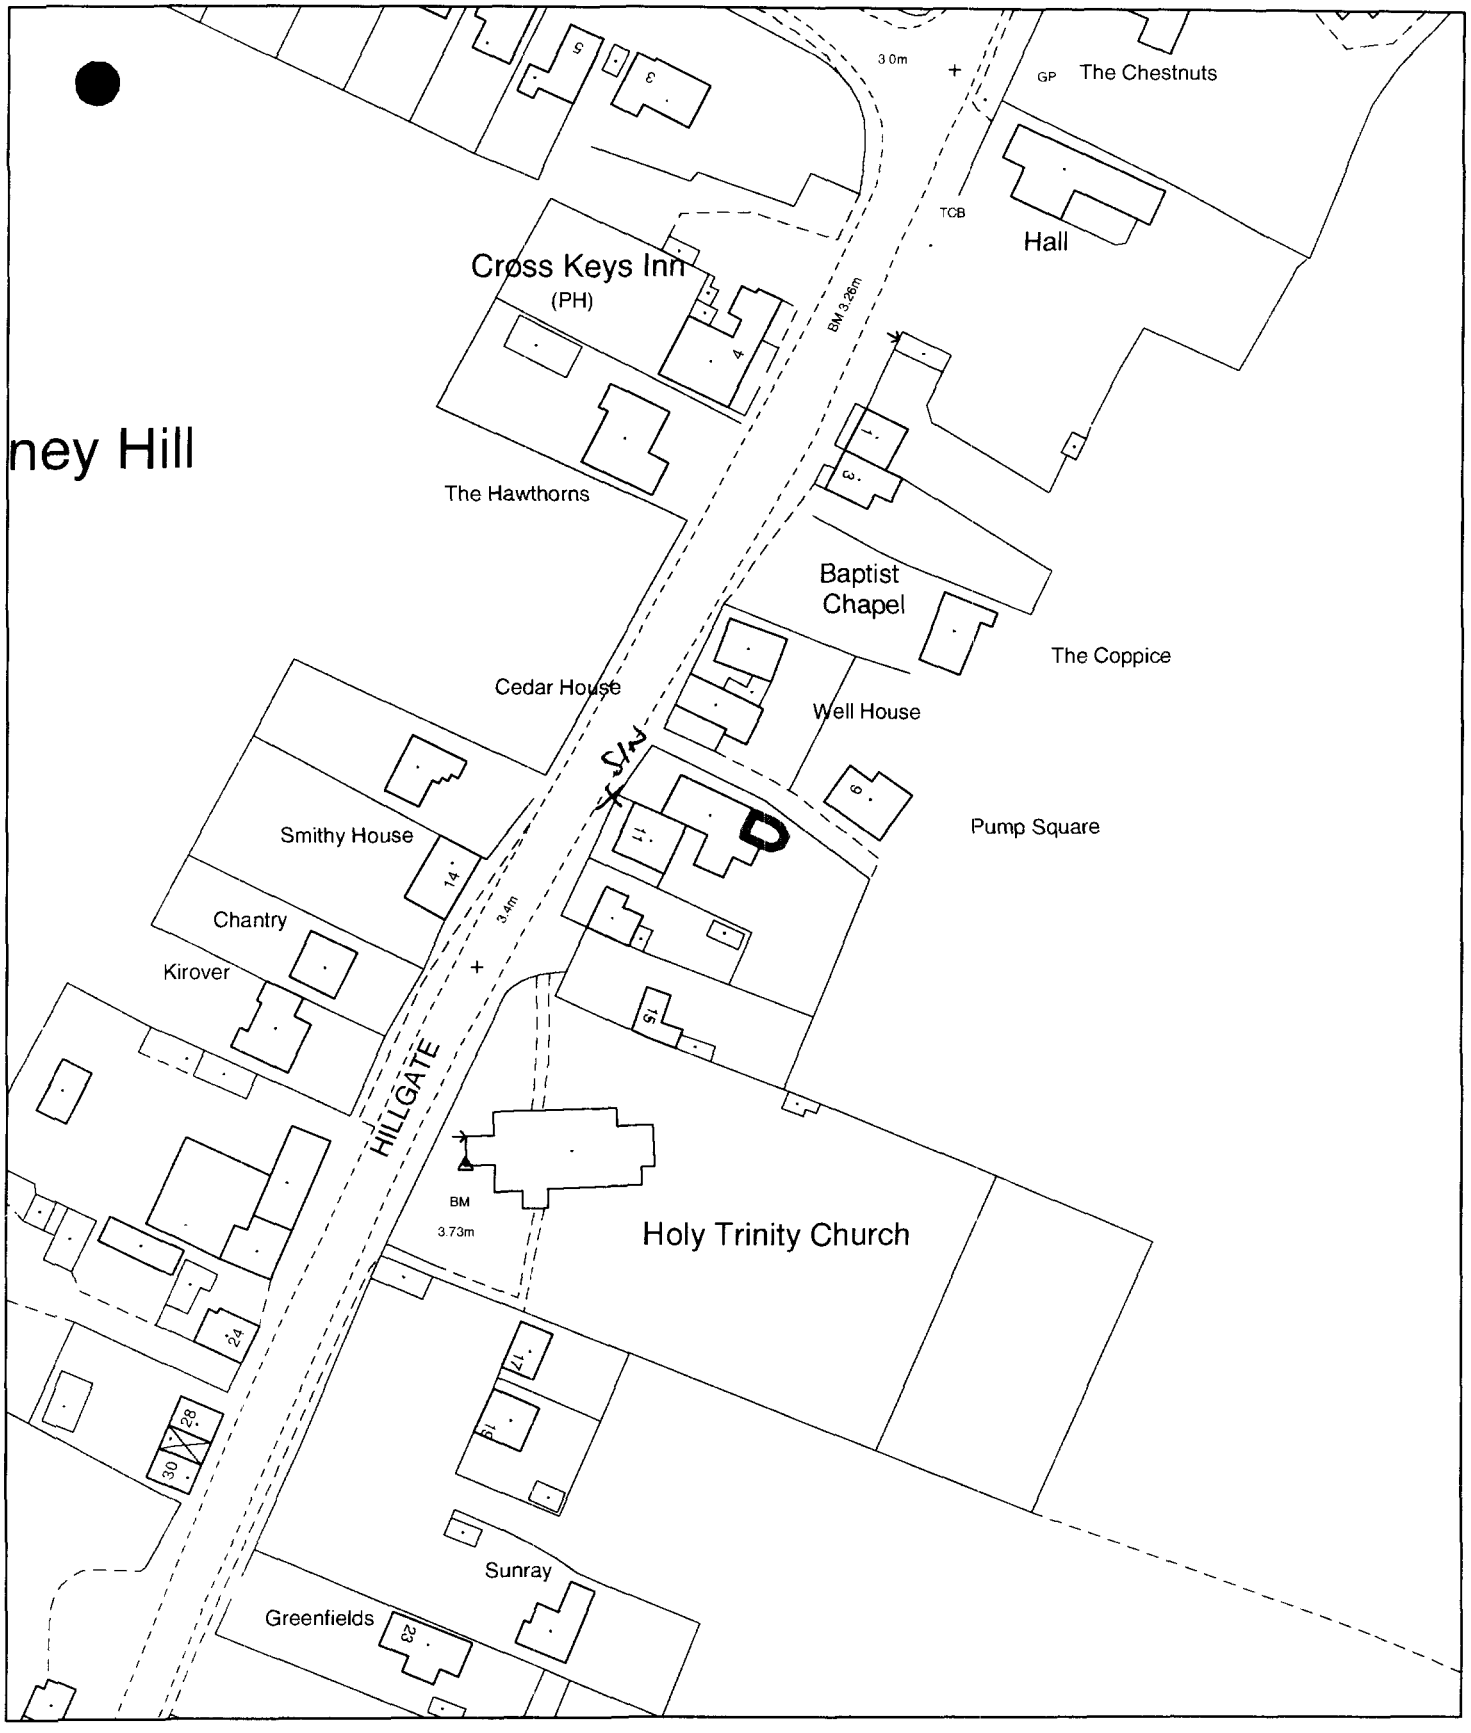


Planning Application Location Plan
Ward Member Notification


H07/0091/02

Scale: 1:1250

Planning and Development

Council Offices, Priory Road, Spalding, Lincolnshire
PE11 2XE

PLEASE DO NOT COPY THIS PLAN
This map is reproduced from Ordnance Survey material with permission of Ordnance Survey on behalf of Her Majesty's Stationery Office (c) Crown copyright. Unauthorised reproduction infringes Crown copyright and may lead to prosecution or civil proceedings. South Holland District Council LA079413 2002

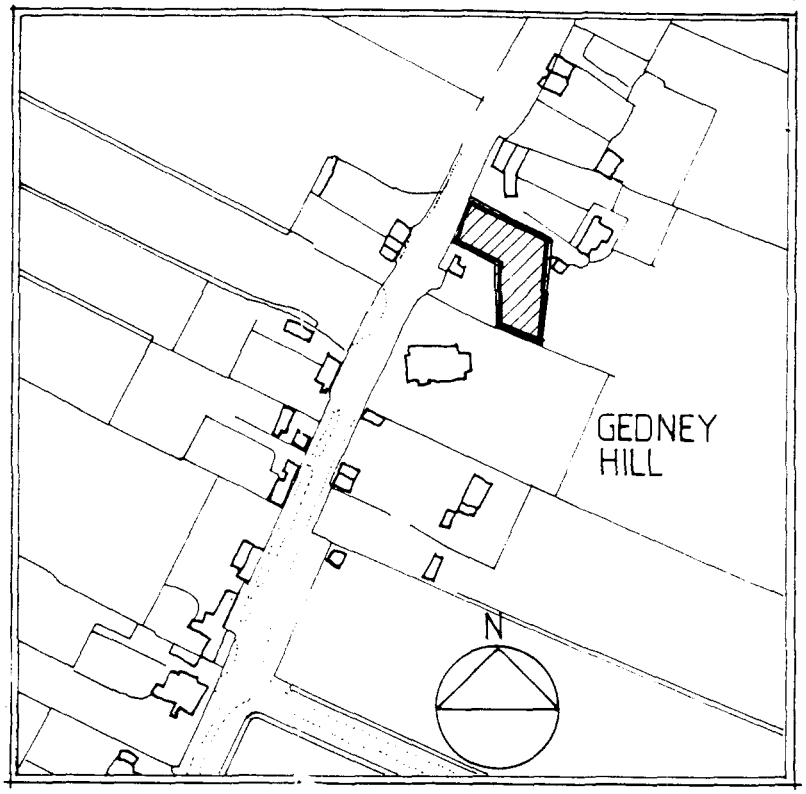

LOCATION PLAN

NB. All dimensions to be measured on site

No.	Revision/Issue	Date

SJ Treloar and Associates

Project Name and Address
Conversion of Old School House
11 Hillgate Gedney Hill
Spalding
Lincolnshire
PE12

Client Name and Address
Graham Culley
11 Hillgate Gedney Hill
Spalding Lincolnshire

Drawing No.
10066/1/2/Culley/100 Location Plan

Date	Checked
24.01.02	
Scale 1:1250	**Drawn by** JRK

0091/02