


Front & Back Bedroom Bedroom W11 and W12

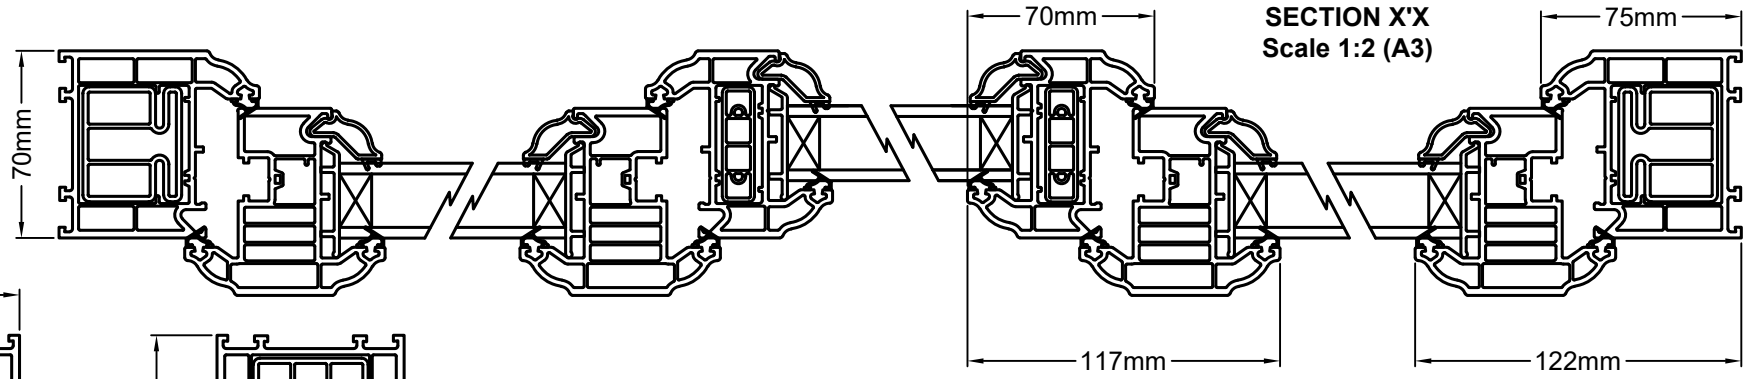


SECTION X'X
Scale 1:2 (A3)

SECTION Y'Y
Scale 1:2 (A3)

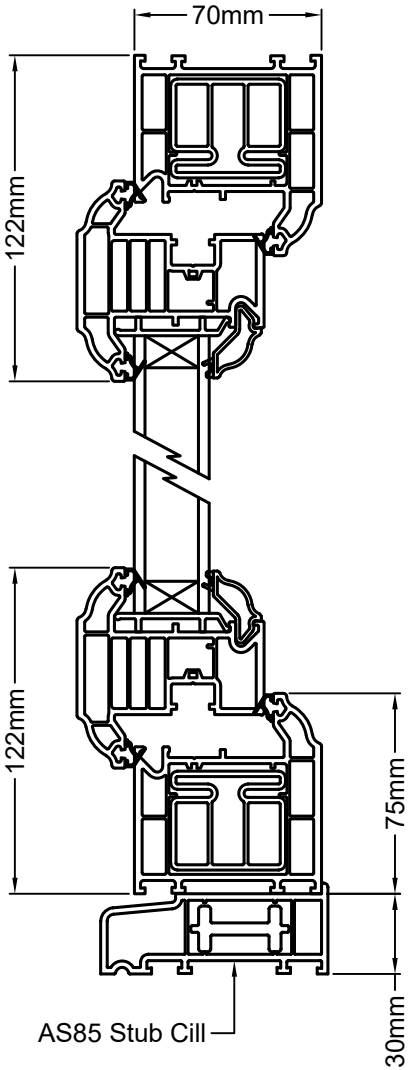

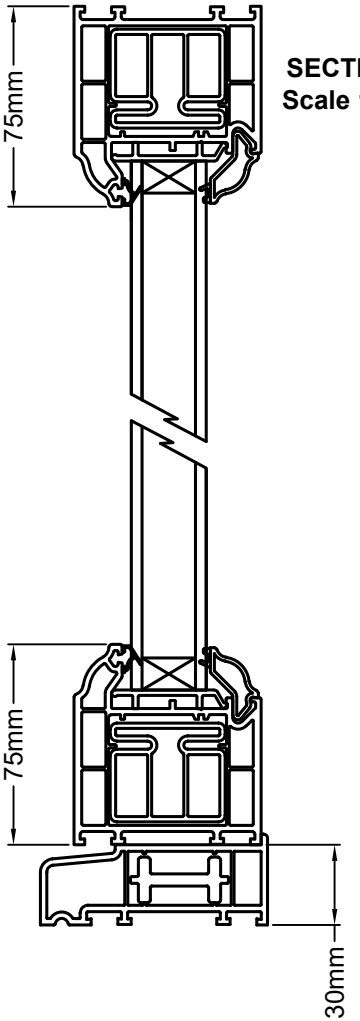

SECTION Z'Z
Scale 1:2 (A3)

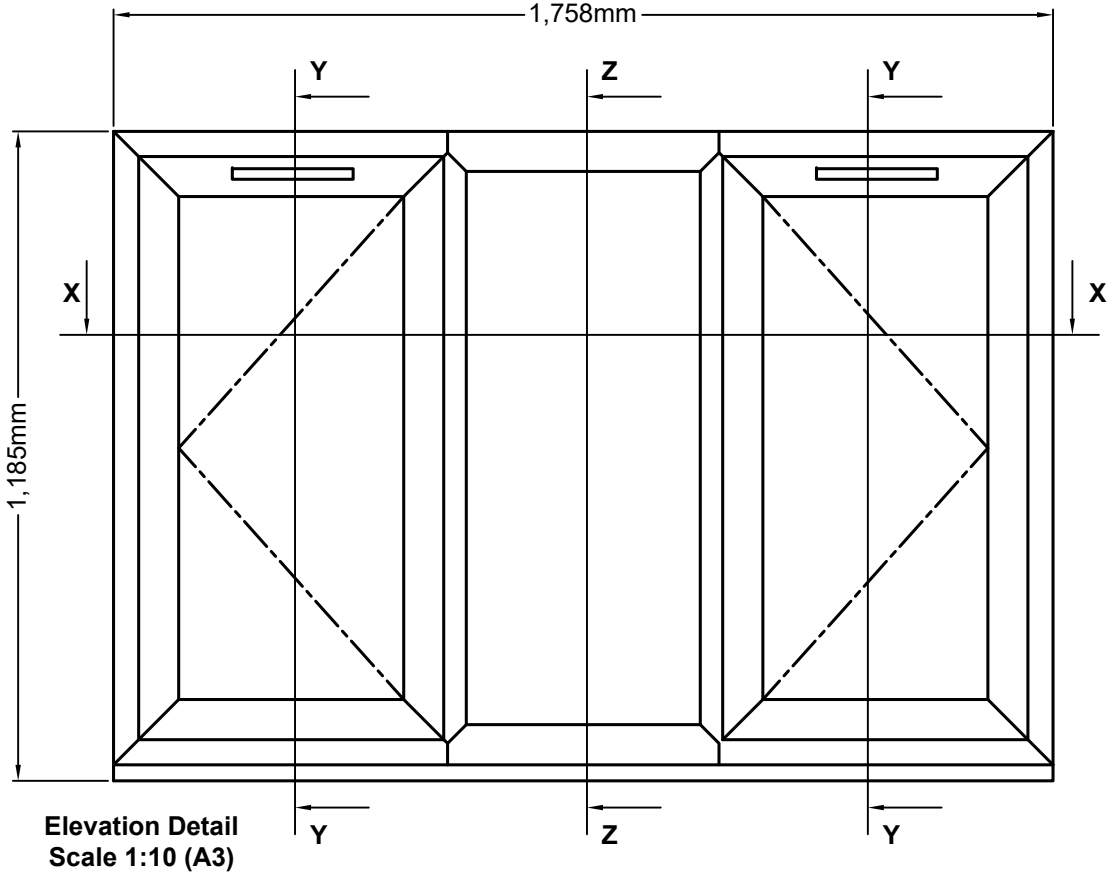

Elevation Detail
Scale 1:10 (A3)

Drawing No: CCS-7