

Garage & 3 x Beds Windows Garage Window W06 and Bedroom Windows W07,W08 and W09


SECTION Y'Y
Scale 1:2 (A3)

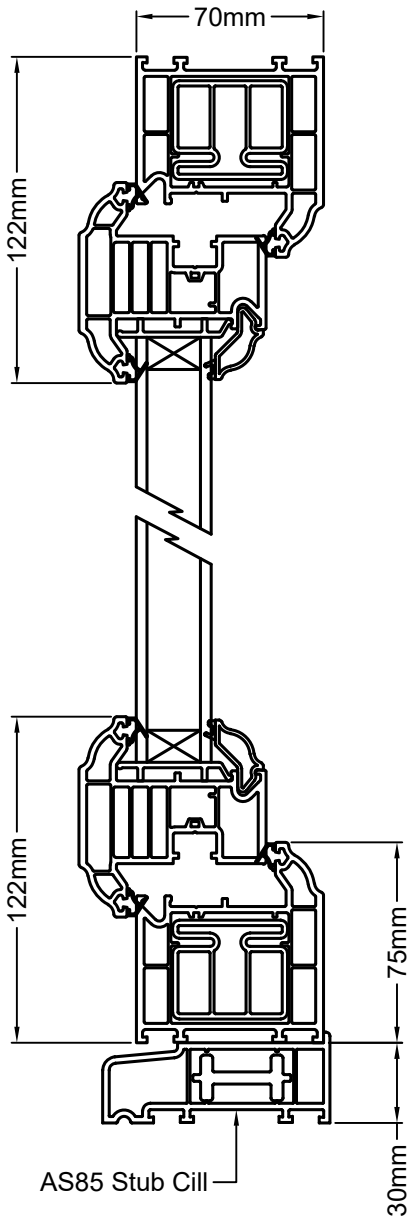

SECTION X'X
Scale 1:2 (A3)

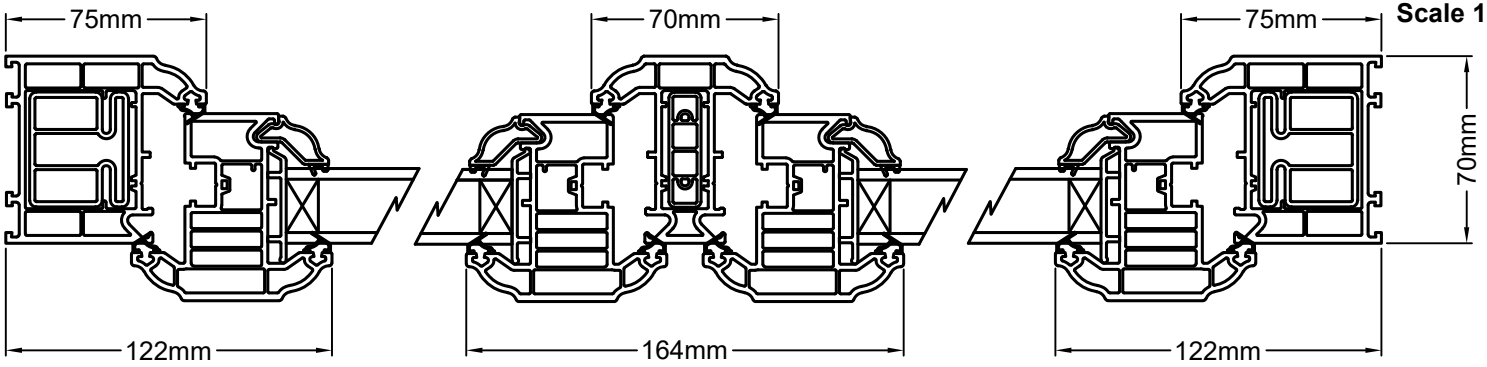

Window	Dim X	Dim Y
Garage	1192mm	1200mm
3 x Beds	1190mm	1185mm

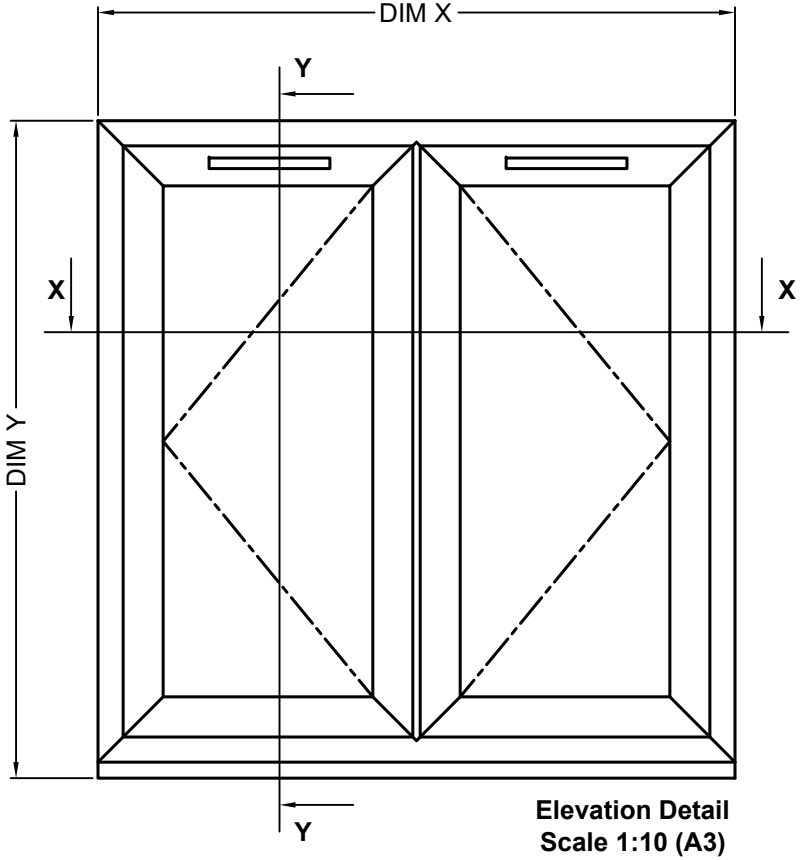

Elevation Detail
Scale 1:10 (A3)

Drawing No: CCS-5