

Kitchen ED03


SECTION Y'Y
Scale 1:2 (A3)

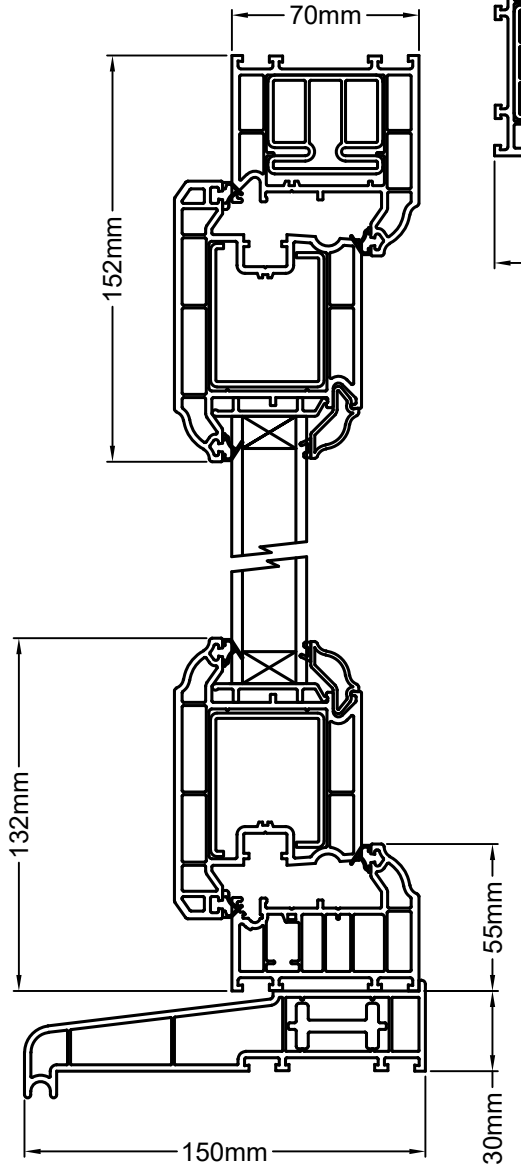

SECTION X'X
Scale 1:2 (A3)

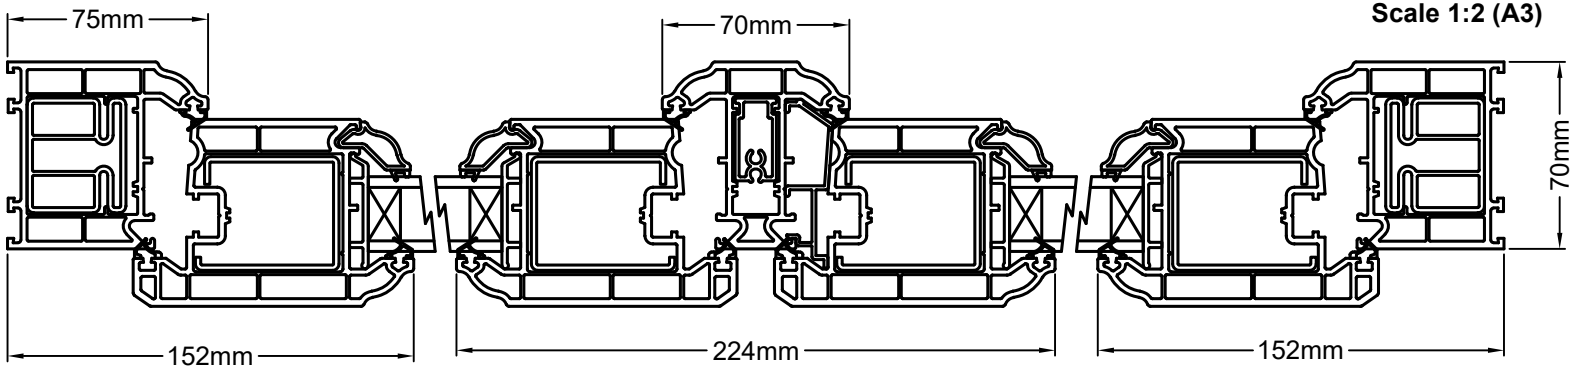

Window	Dim X	Dim Y
Kitchen 1	1590mm	2115mm

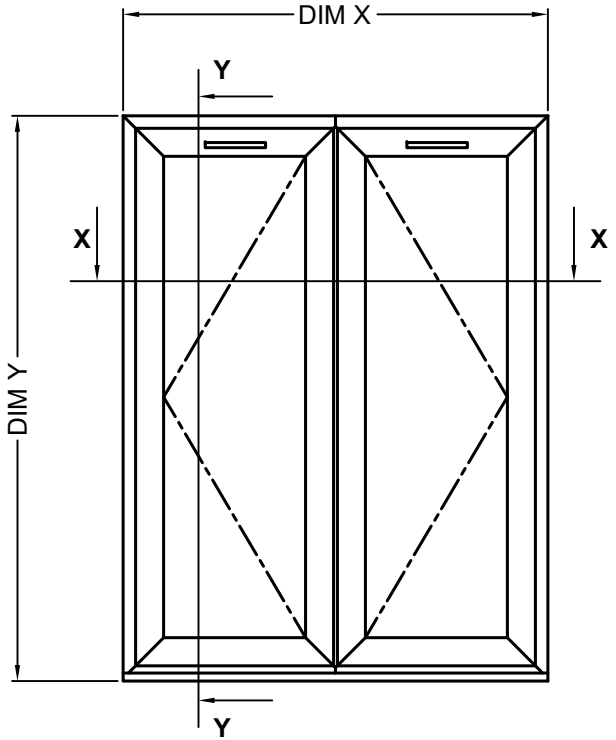

Elevation Detail
Scale 1:20 (A3)

Drawing No: CCS553-11