

**Kitchen** ED06 and ED07


**SECTION Y'Y**
**Scale 1:2 (A3)**

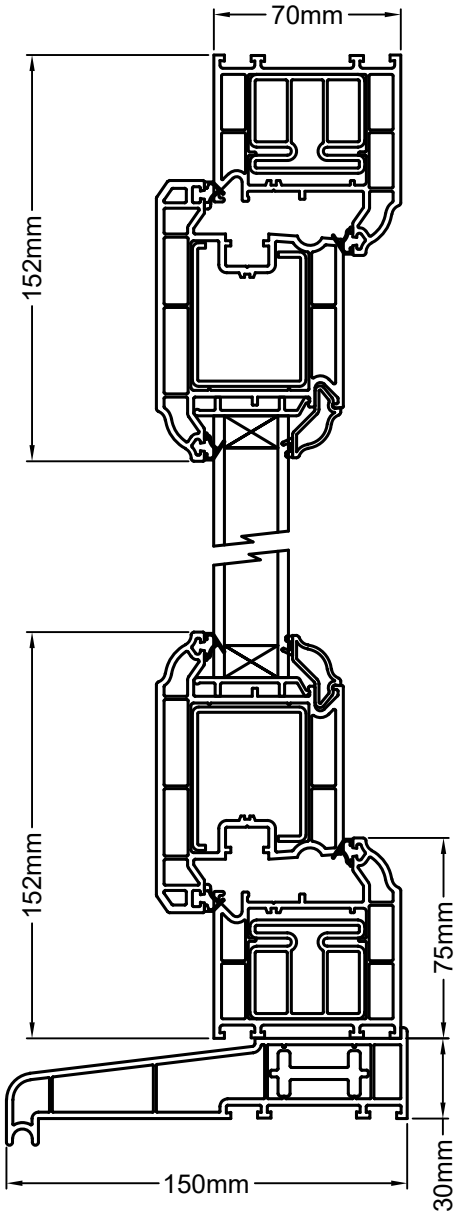


**SECTION X'X**
**Scale 1:2 (A3)**

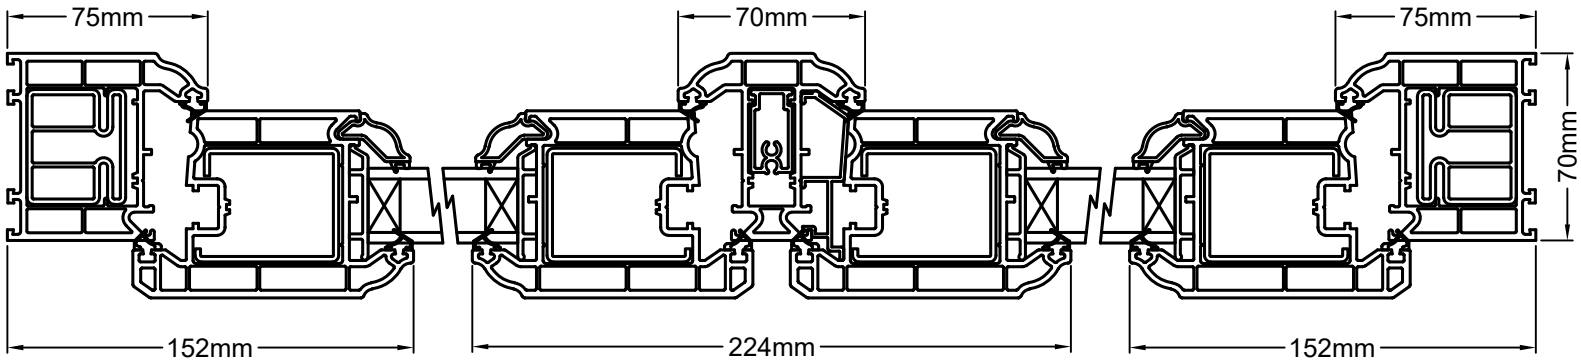


| Window | Dim X | Dim Y |
|---|---|---|
| Kitchen 1 | 1752mm | 2088mm |
| Kitchen 2 | 1756mm | 2088mm |

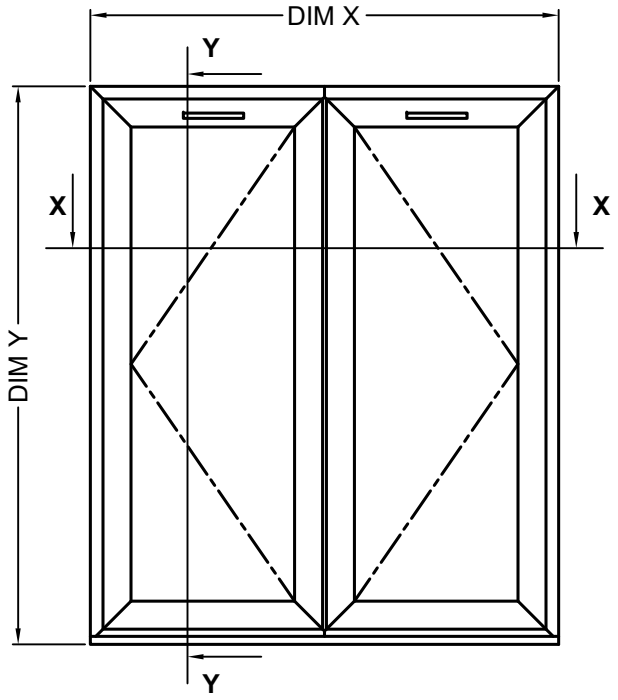


**Elevation Detail**
**Scale 1:20 (A3)**

Drawing No: CCS553-12