

Kitchen Kitchen W05


SECTION X'X
Scale 1:2 (A3)

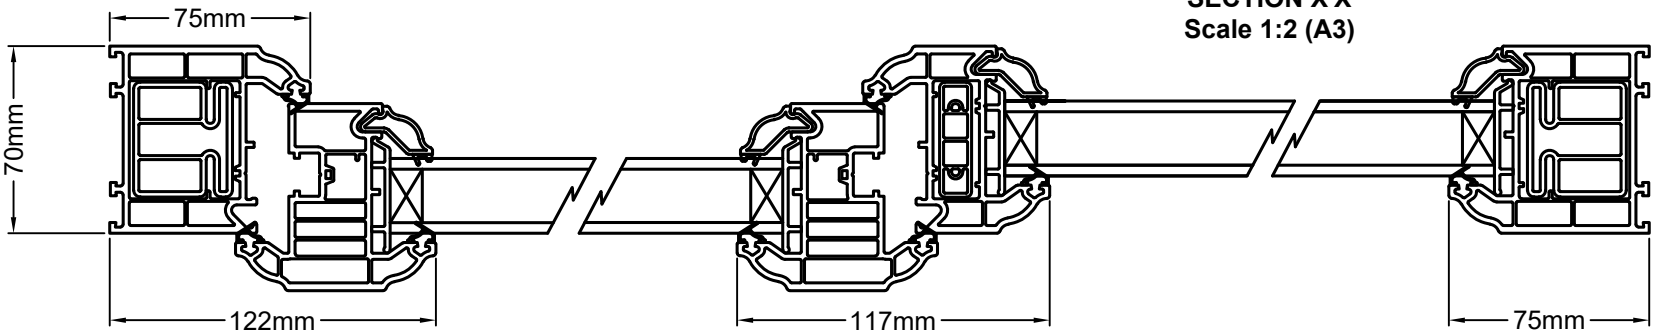


SECTION Y'Y
Scale 1:2 (A3)

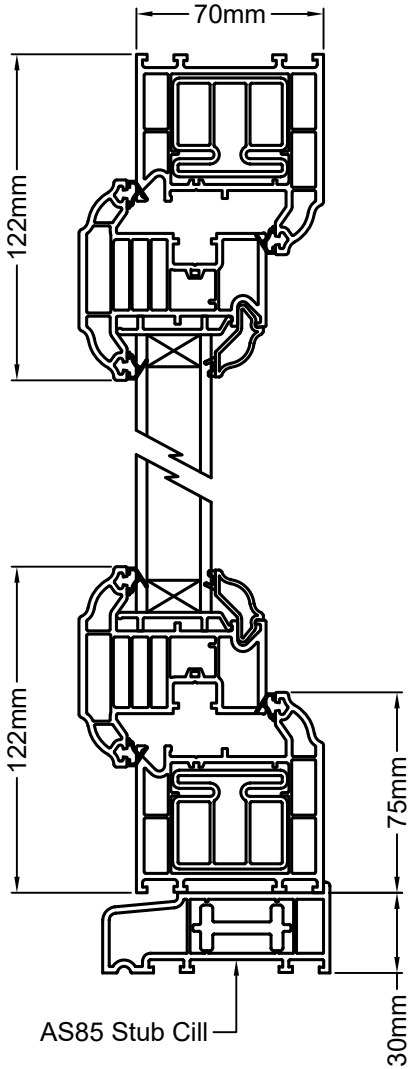

SECTION Z'Z
Scale 1:2 (A3)

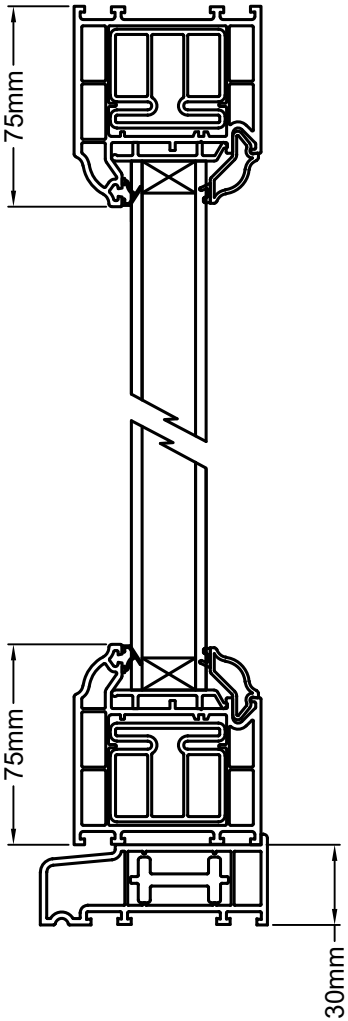

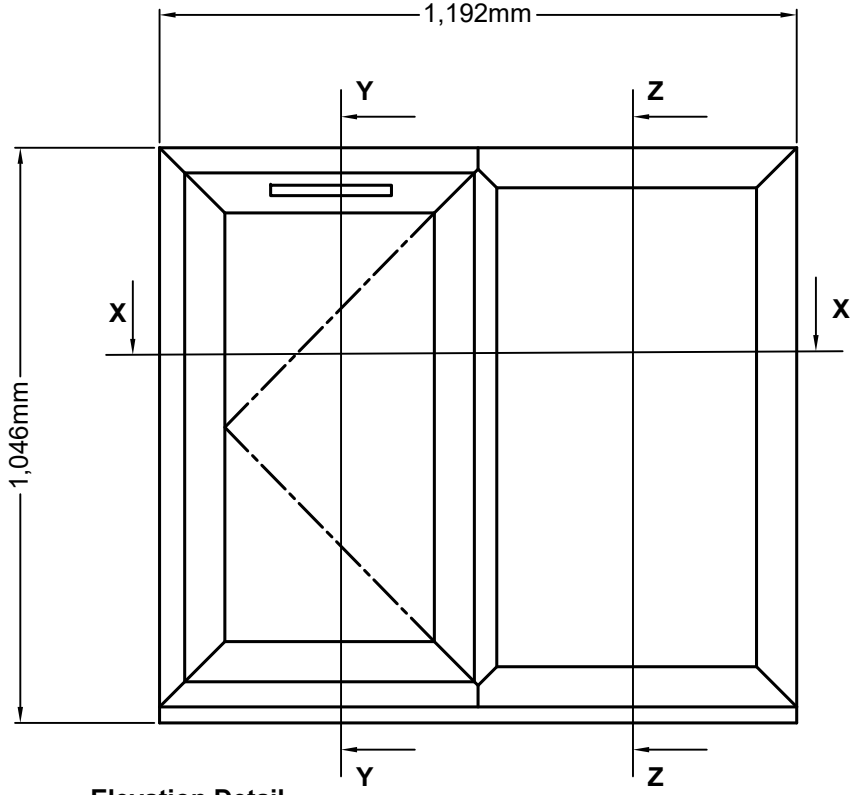

Elevation Detail
Scale 1:10 (A3)

Drawing No: CCS-4