


LIONSBRIDGE STABLES, STATION ROAD, GEDNEY HILL

LOCATION PLAN

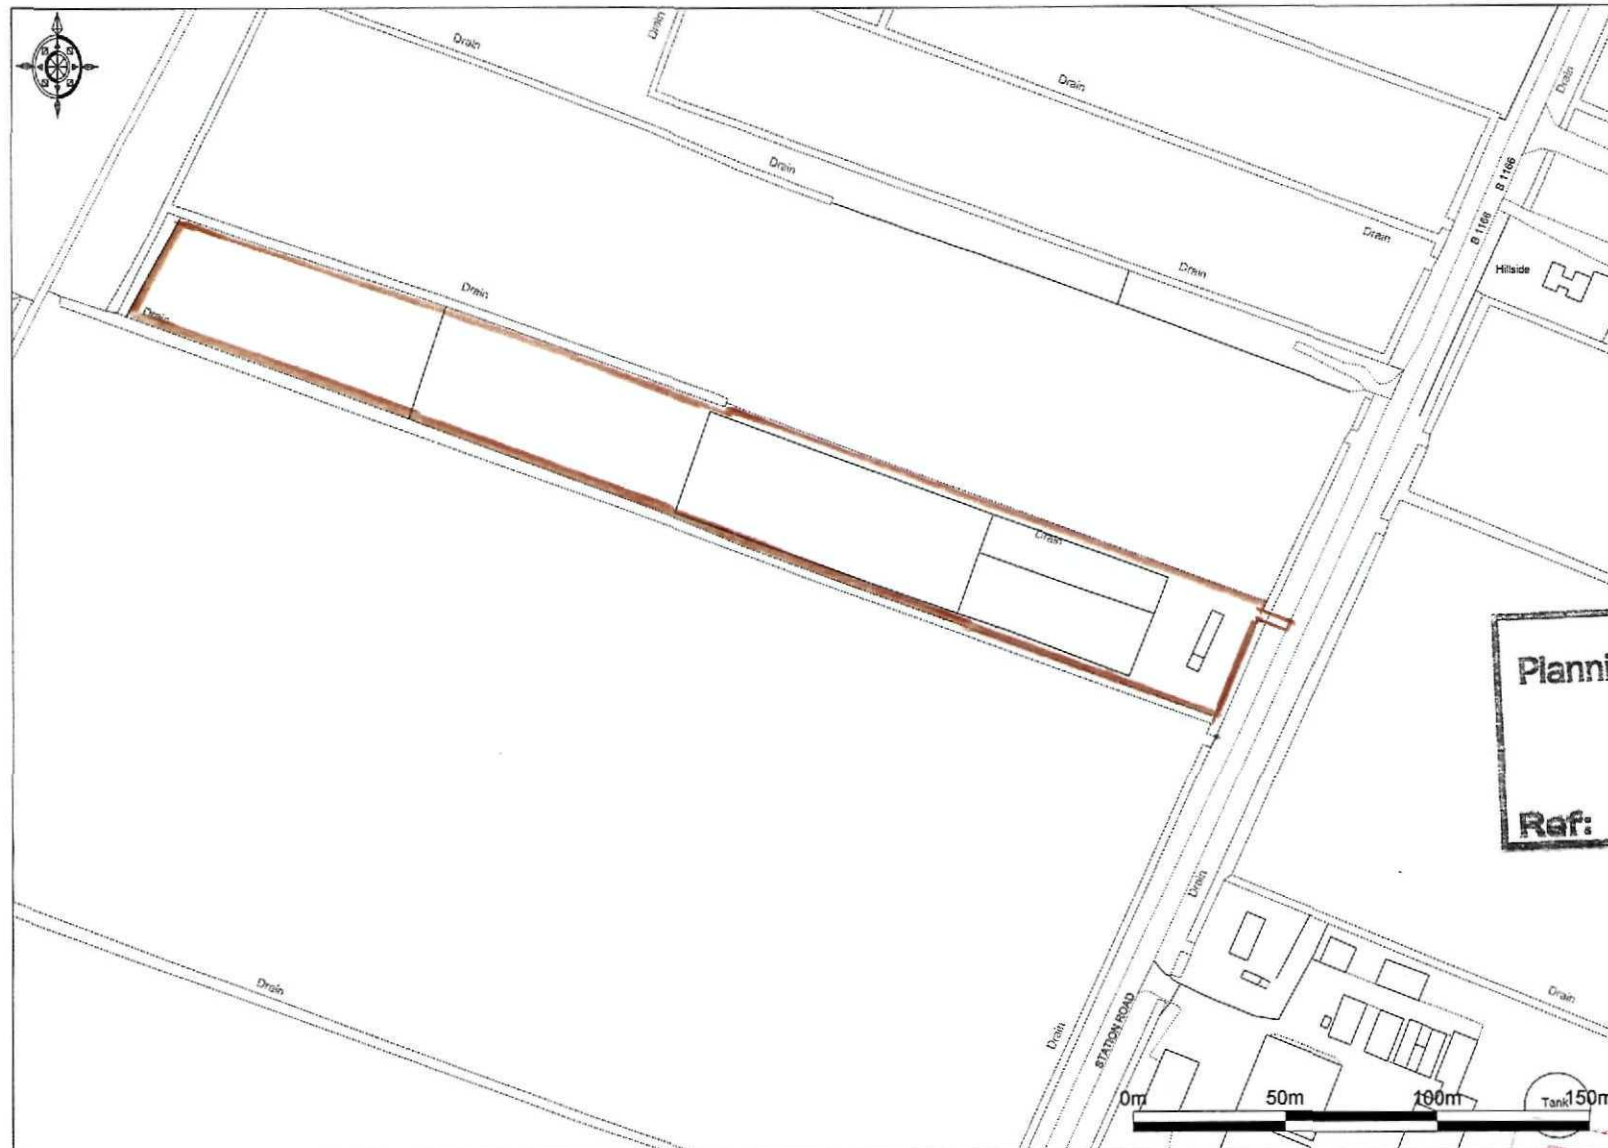

SHDC
Planning & Development
13 FEB 2009
Ref: 006/09



Enabled by
Ordnance Survey

© Crown Copyright 2009. All rights reserved. Licence number 100020449. Plotted Scale - 1:2500

REPRODUCED FROM ORDNANCE SURVEY MAPPING WITH THE PERMISSION OF
THE CONTROLLER OF HER MAJESTY'S STATIONERY OFFICE. (C)CROWN COPYRIGHT
ROYTHORNE & CO. 10 PINCHBECK ROAD, SPALDING, Lincs. PE11 1PZ
LICENCE NO. SR463701

DETERMINED
PLAN