




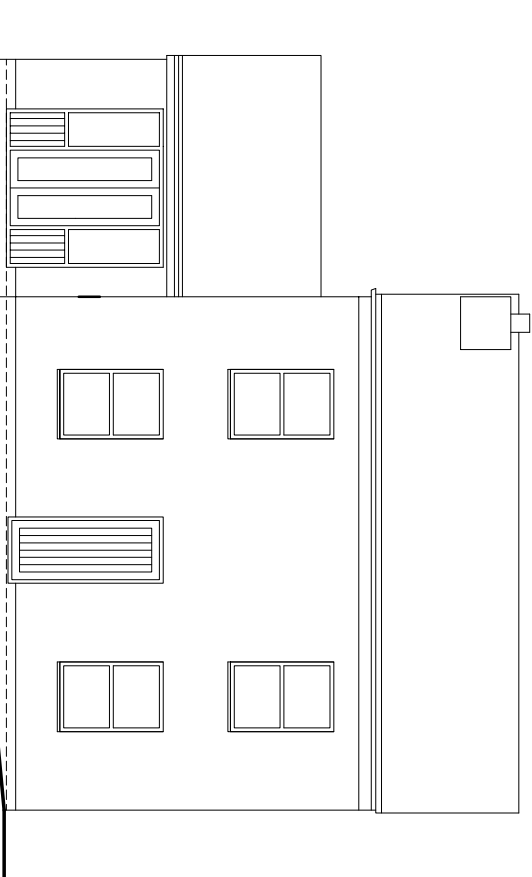


Front Elevation (1:100)

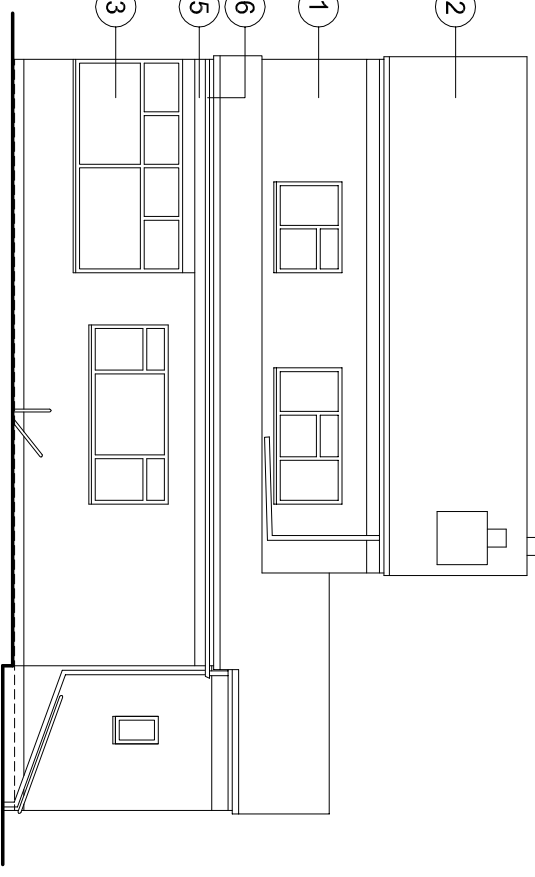


Side Elevation (1:100)

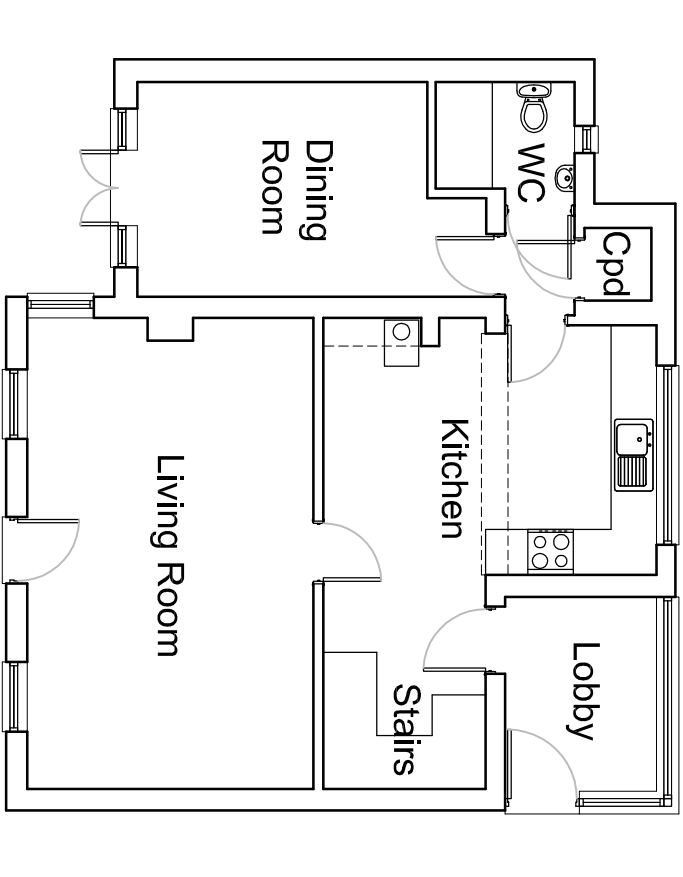


Ground Floor Plan (1:100)

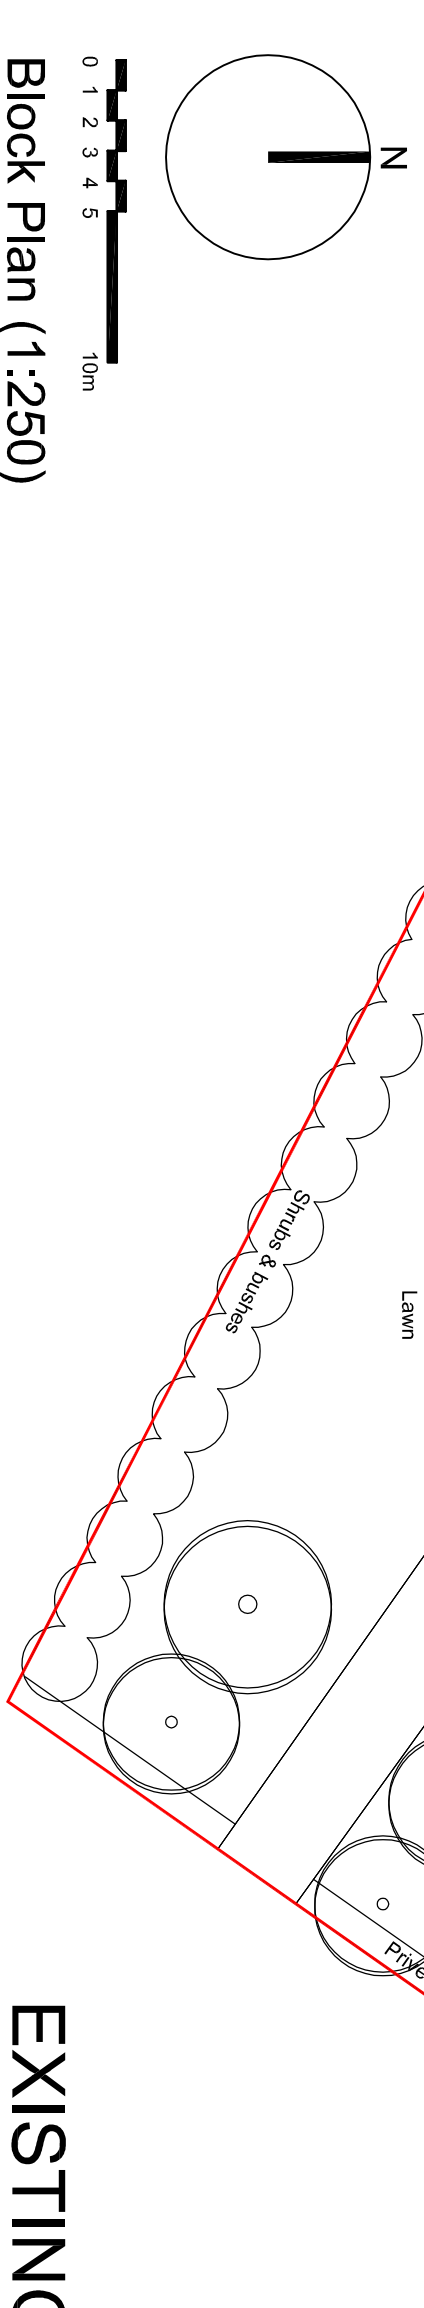


EXISTING

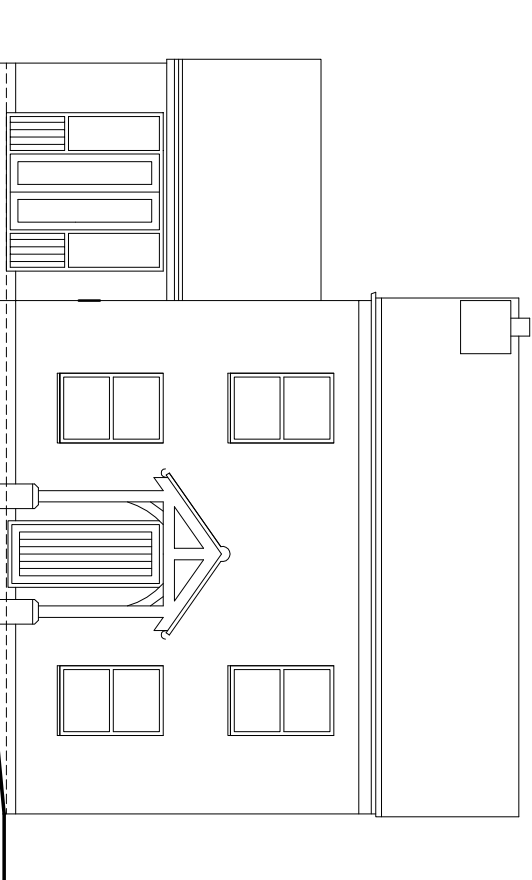


Front Elevation (1:100)

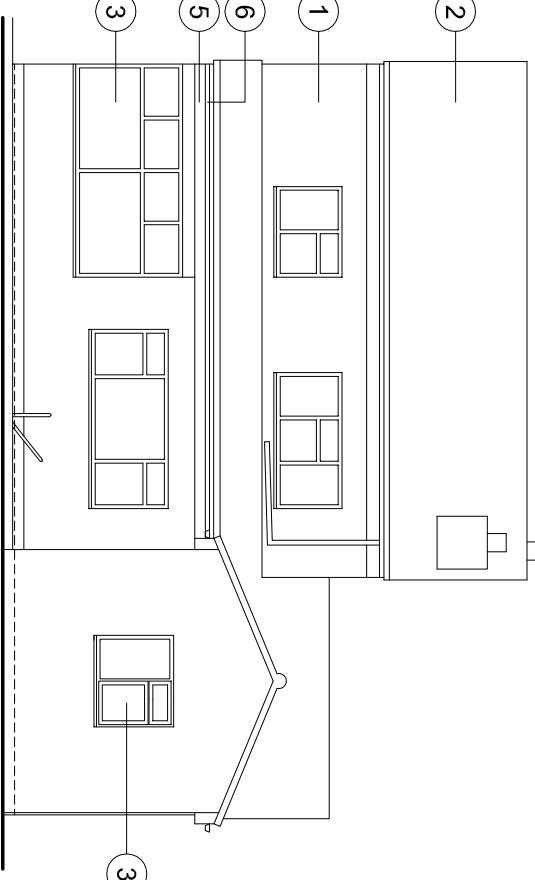


Side Elevation (1:100)

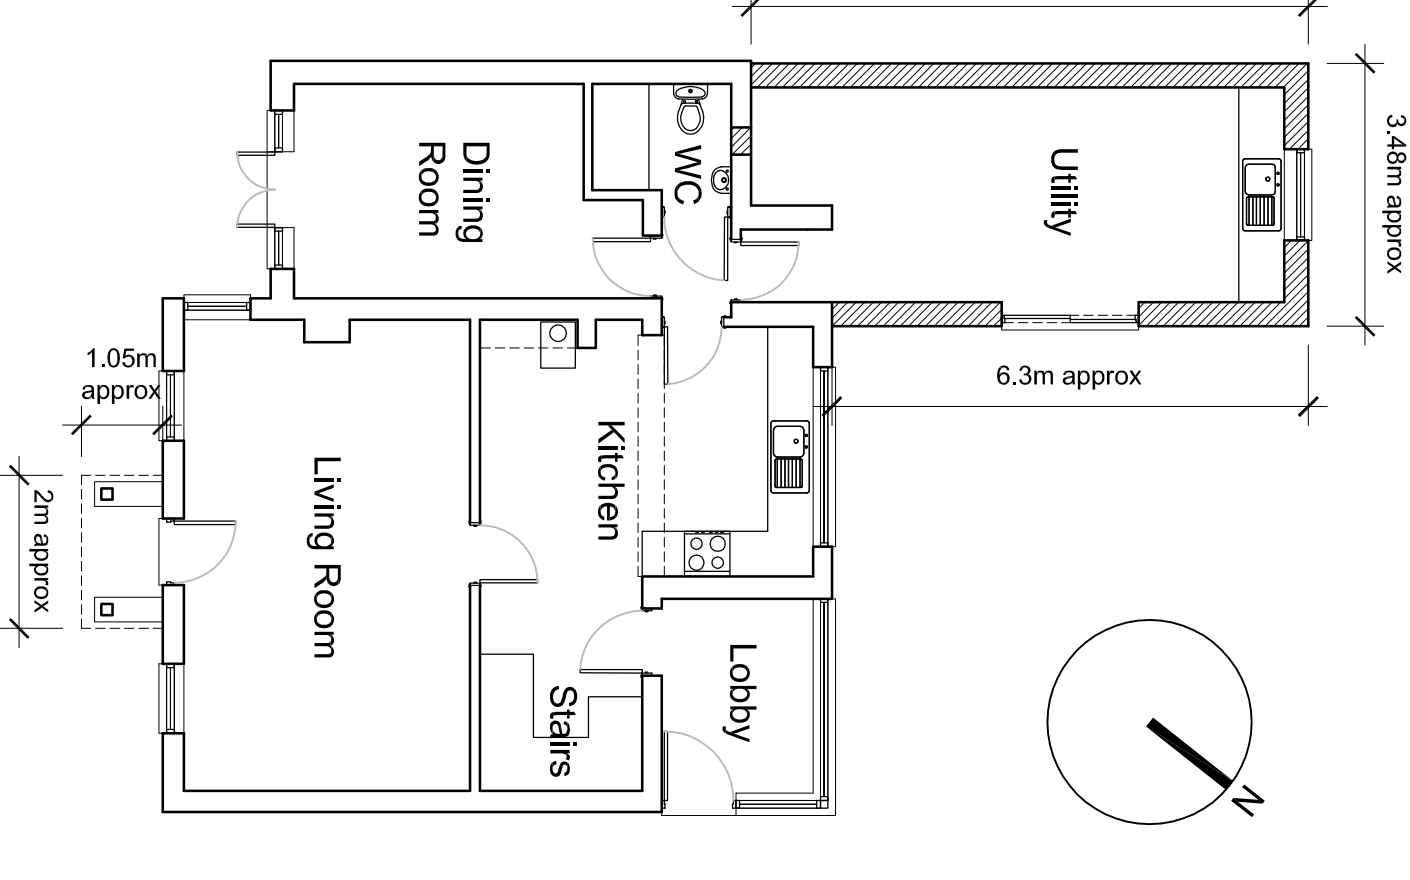


Ground Floor Plan (1:100)

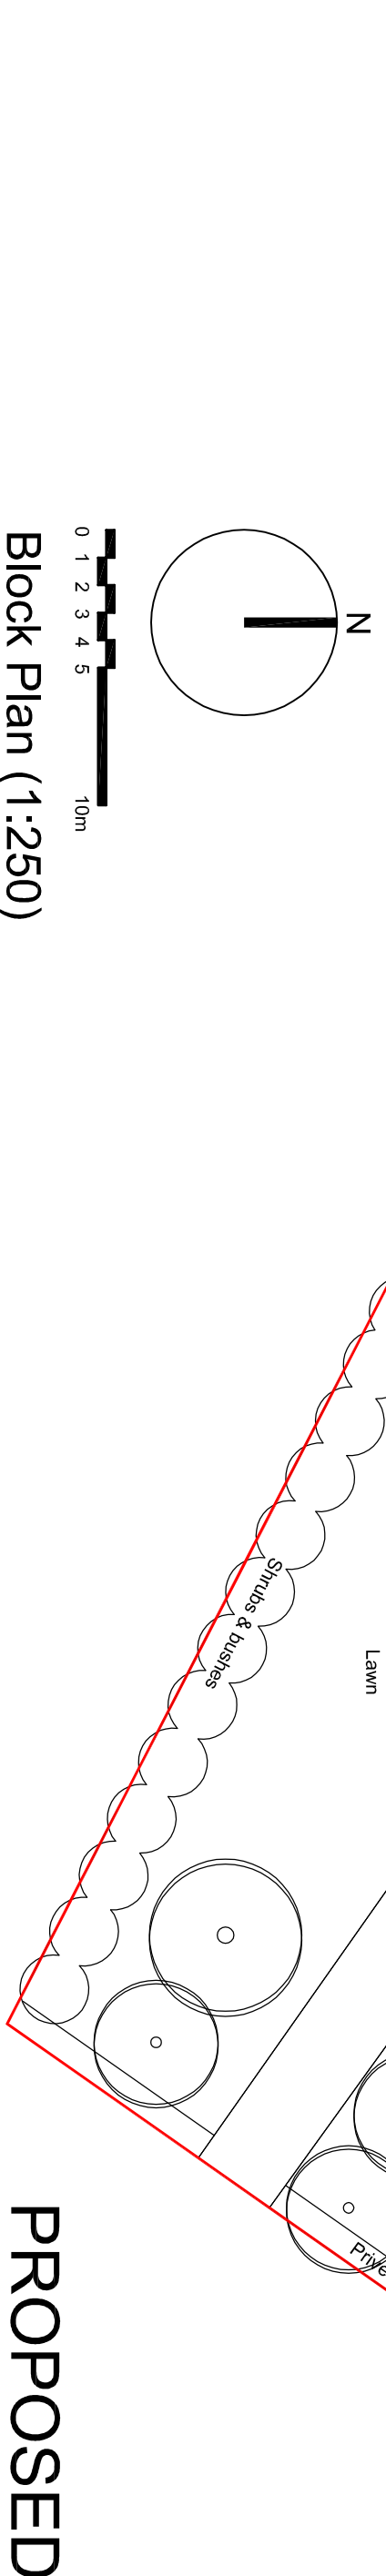


PROPOSED

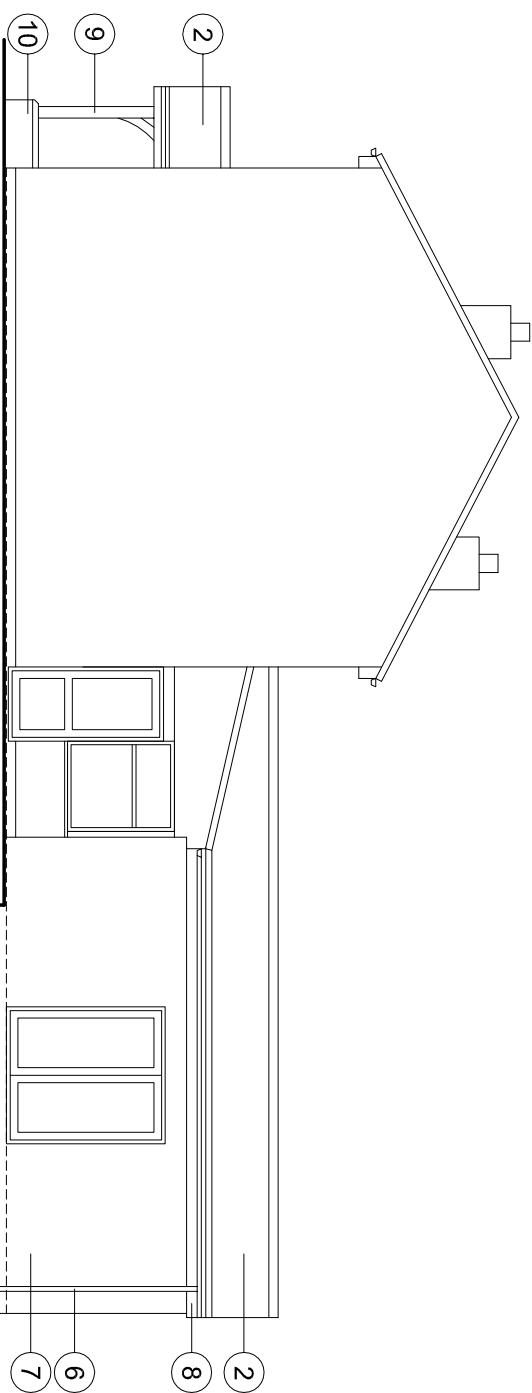

Front Elevation (1:100)

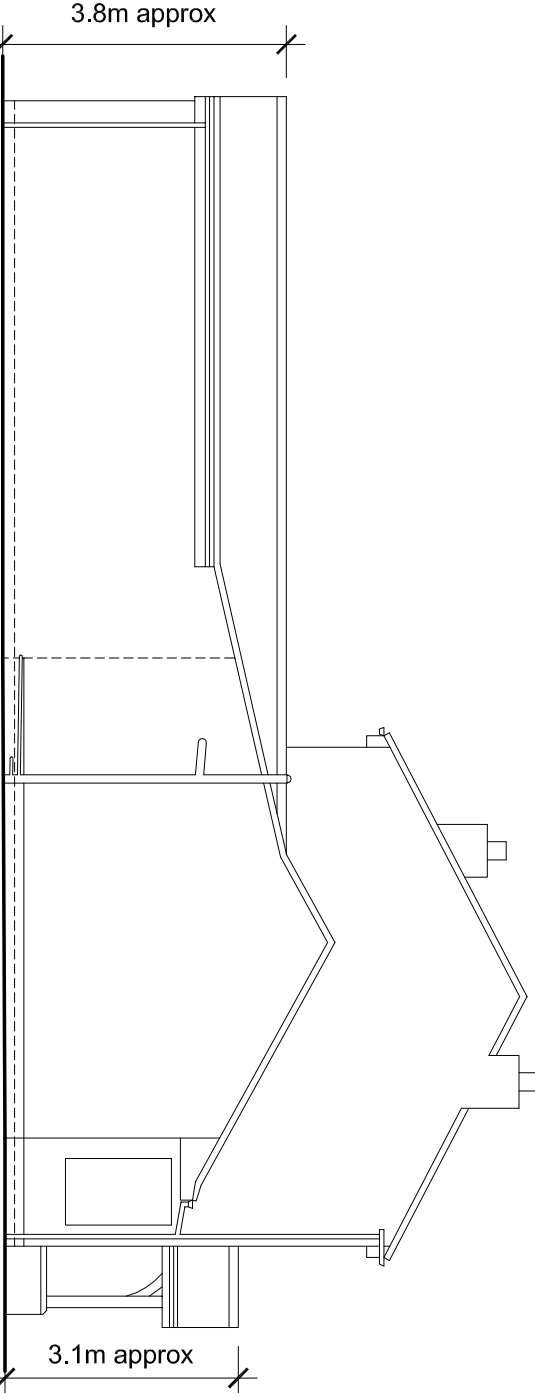

Side Elevation (1:100)

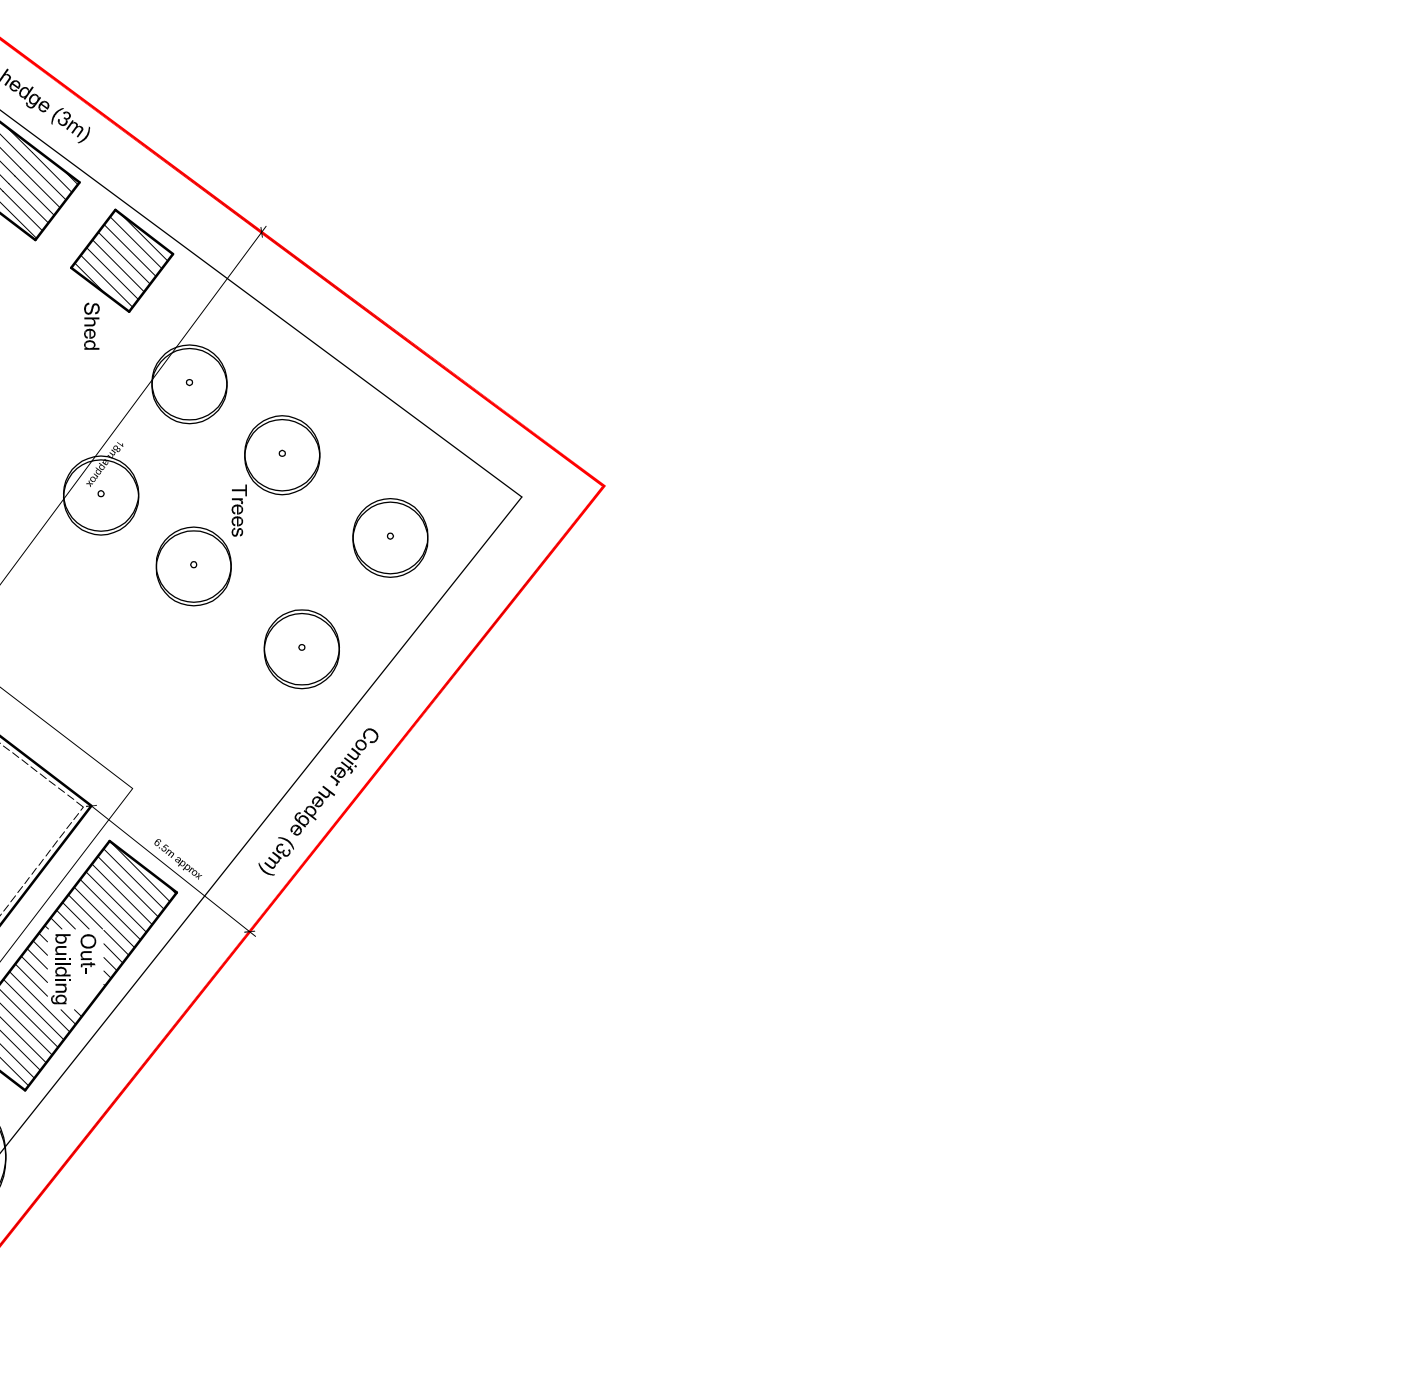

Ground Floor Plan (1:100)