

SOLAR PANELS TO ROOF

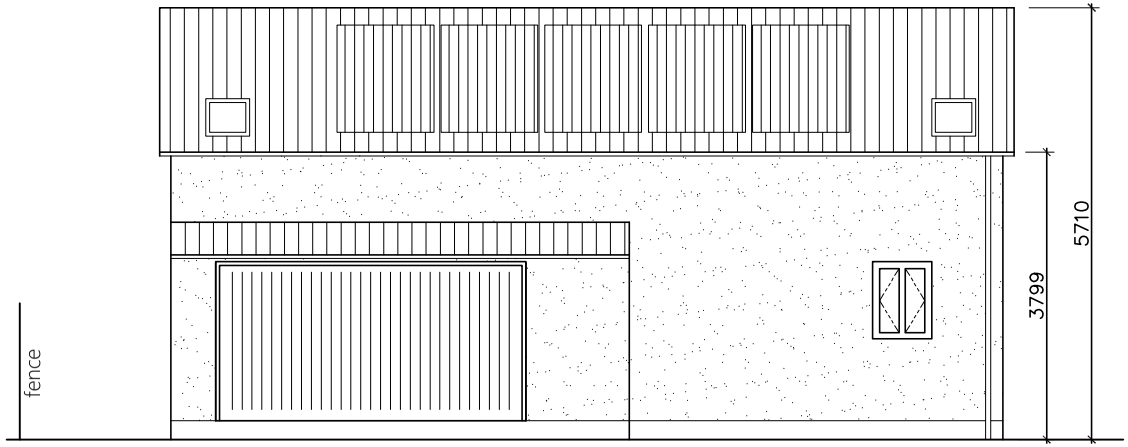

FRONT PROPOSED


SOLAR PANELS TO ROOF

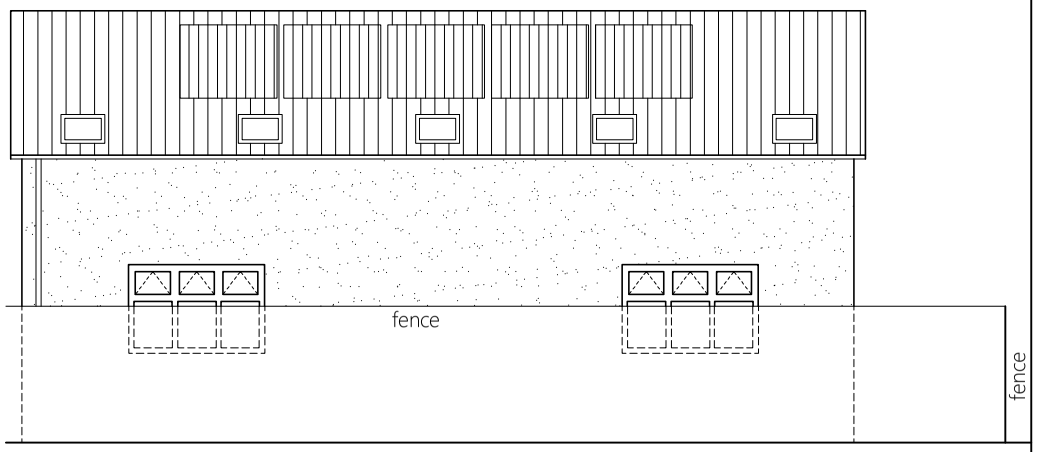


REAR PROPOSED

WHITE PAINTED RENDER
TO WALLS, GREY SLATE
ROOF

SCALE
1:100
1m 2m 3m 4m

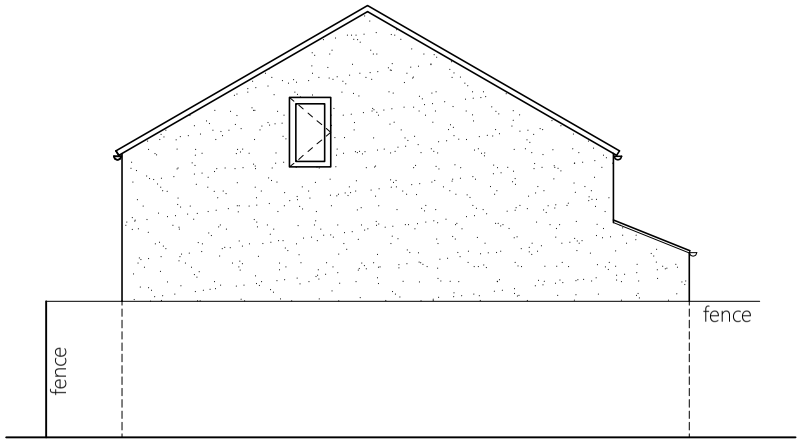

SIDE PROPOSED

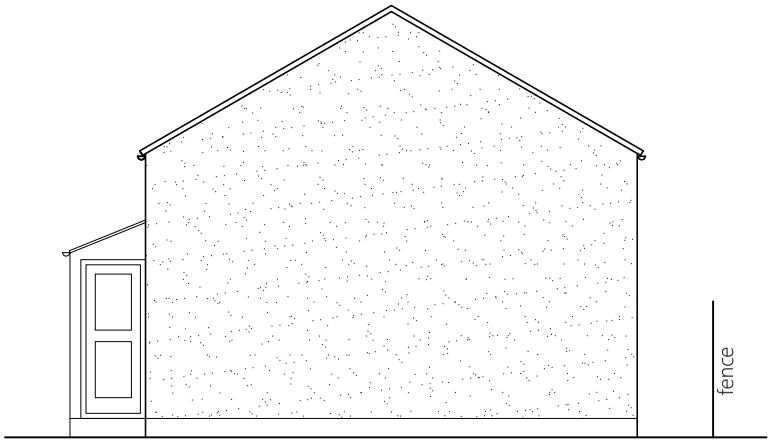

SIDE PROPOSED

REV A 1/7/22 WINDOWS & SOLAR PANELS REVISED

Project:
Detached Garage

Client:
Rebeca Zdroba

Address:
32 Hillgate
Gedney Hill
Spalding
PE12 0NN

Drawing Title:
Proposed Elevations

Drg No: 01

Scale: 1:100 @ A4

Date: Mar 2020