
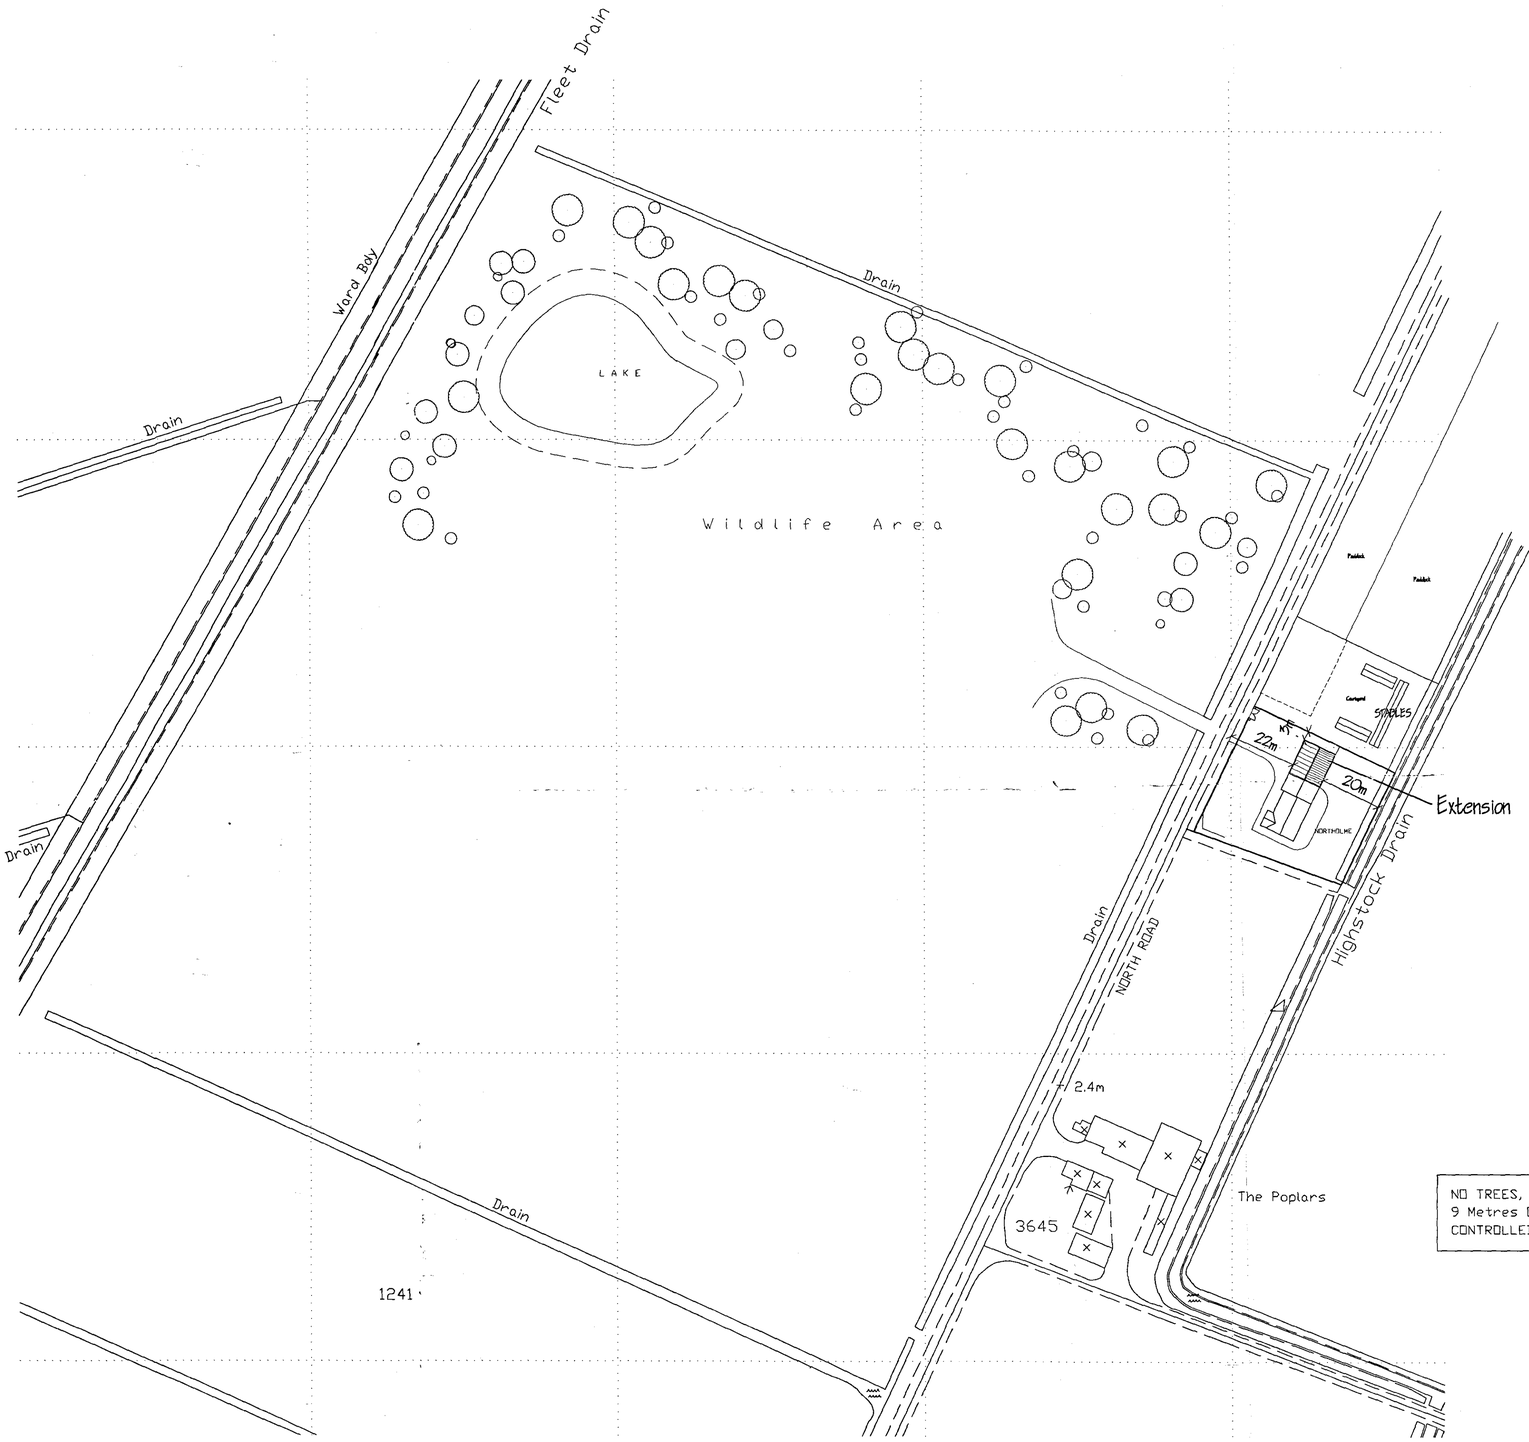


SITE LAYOUT
1/1000

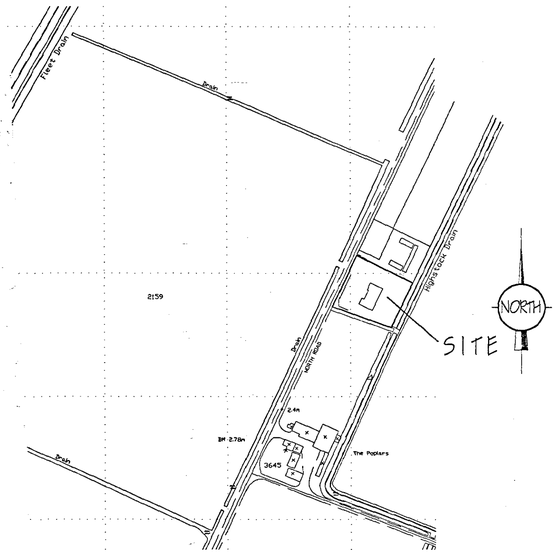

LOCATION PLAN
1/2500

DETERMINED PLAN

NO TREES, BUSHES, EMBANKMENTS OR STRUCTURES TO BE WITHIN 9 Metres OF THE HIGHSTOCK DRAIN WATERCOURSE CONTROLLED BY SOUTH HOLLAND I. D. B.

SHDC
Planning & Development
26 JAN 2007
Ref: 0124/07

ref: revision date

G. R. MERCHANT B.Eng M
I.ENG AMICE FIWO

ARCHITECTURAL, STRUCTURAL AND LAND DRAINAGE CONSULTANTS

Unit 4, Wrights Mews
12A Park Road, Holbeach,
Spalding, Lincs. PE12 7EE
Tel: 01406 490300
Fax: 01406 425744
E-Mail: G. R. Merchant @ Merchant. Fsn. Co. UK

Project
EXTENSION & ALTERATIONS.
'NORTHOLME'.
NORTH ROAD.
GEDNEY HILL.

Client
MR. & MRS. J. DePEAR.

Drawing
LOCATION & SITE LAYOUT PLANS.

Job Ref.	Drawing No.
1510-06.	01.
Date: DEC '06.	Drawn: GRM

Scales
AS INDICATED.

DO NOT SCALE FROM THIS DRAWING

This drawing is copyright and may not be altered, traced, photographed or used for any other purpose other than that for which it is issued. The General Contractor is to check all dimensions on site and report any discrepancies to the Architect. All details shown on this drawing including foundations are based upon typical site conditions related to the area. No responsibility can be accepted for abnormal conditions which may be discovered during construction unless reported to the Architect before the commencement of any work affected by such conditions. The Contractor is to ensure that all work is executed in accordance with all current statutory regulations and Codes of Practice. The Contractor is to ensure that all work is commenced This drawing is limited in the amount of information contained and does not purport to contain a full examination of the works, it is solely for the purposes of obtaining Planning / Building Regulation approval. This drawing must not be used as a contract document aloNe. The works will not be supervised or inspected on site by G R Merchant or any representative thereof. It is the client or their appointed agents responsibility to control workmanship, substitution of materials, adherance to specification, variations to contract etc.
All materials to be new unless otherwise stated and all components and materials etc. to be used fitted and installed etc. in strict accordance with manufacturers instruction and relevant code of practice. Materials shall conform to appropriate British standard specification or BBA certificate or European code equivalent. The Architect / Client shall ensure that the selected contractor is conversant with and advise all measures necessary to achieve compliance with Health and Safety legislation for building site and Work places. The Employer / Client is advised that should the works comprise of complex structural elements then it is recommended that a Resident Engineer or an Independent Inspector will be required. The works shall comprise of all that is shown on the drawing and details. Work that may not specifically appear on the drawing but is reasonably inferred as necessary to carry out the works shall be deemed to be included.