

- Notes
1. All dimensions are to be verified on site by the GENERAL CONTRACTOR and ANY DISCREPANCIES brought to the attention of the Architect prior to commencing work or setting out or preparing shop drawings.
 2. Drawings are not to be scaled. Work to figured dimensions only.
 3. © copyright SAUNDERS BOSTON LIMITED. All rights reserved. This drawing remains the property of SAUNDERS BOSTON LIMITED at all times and may not be reproduced or copied in whole or in part without their prior written consent.
 4. This drawing and related specifications are for use only in the stated location.
 5. This drawing to be read in conjunction with all Architect's, Engineer's and specialist drawings and specifications.



SIDE ELEVATION



SOUTH (FRONT) ELEVATION





NORTH (REAR) ELEVATION

Revisions

 Chartered Architects Offley House, 33 Parkside, Cambridge, CB1 1JE Tel: (01223) 367733 Fax: (01223) 351940 E-mail: office@saundersboston.co.uk	
Saunders Boston	
Client	D Brown Building Contractors Ltd (for Waterloo Housing Group)
Project	6 Houses (Semi-detached, 3 Bed) West Drove South, Gedney Hill
Drawing	5P3B House Elevations
Scale(s)	1:50 @ A1
Drawn	RP
Orig. No.	1080-E-03
Date	Oct 09
Revision	P1

- Notes
1. All dimensions are to be verified on site by the GENERAL CONTRACTOR and ANY DISCREPANCIES brought to the attention of the Architect prior to commencing work or setting out or preparing shop drawings.
 2. Drawings are not to be scaled. Work to figured dimensions only.
 3. © copyright SAUNDERS BOSTON LIMITED. All rights reserved. This drawing remains the property of SAUNDERS BOSTON LIMITED at all times and may not be reproduced or copied in whole or in part without their prior written consent.
 4. This drawing and related specifications are for use only in the stated location.
 5. This drawing to be read in conjunction with all Architect's, Engineer's and specialist drawings and specifications.

SETTING OUT DIMENSIONS: UNLESS OTHERWISE NOTED ALL DIMENSIONS ARE TO MASONRY, TIMBER FRAME AND METAL STUDWORK. PLASTERBOARD / PLY FINISHES AND OSB SHEATHING ARE IGNORED.

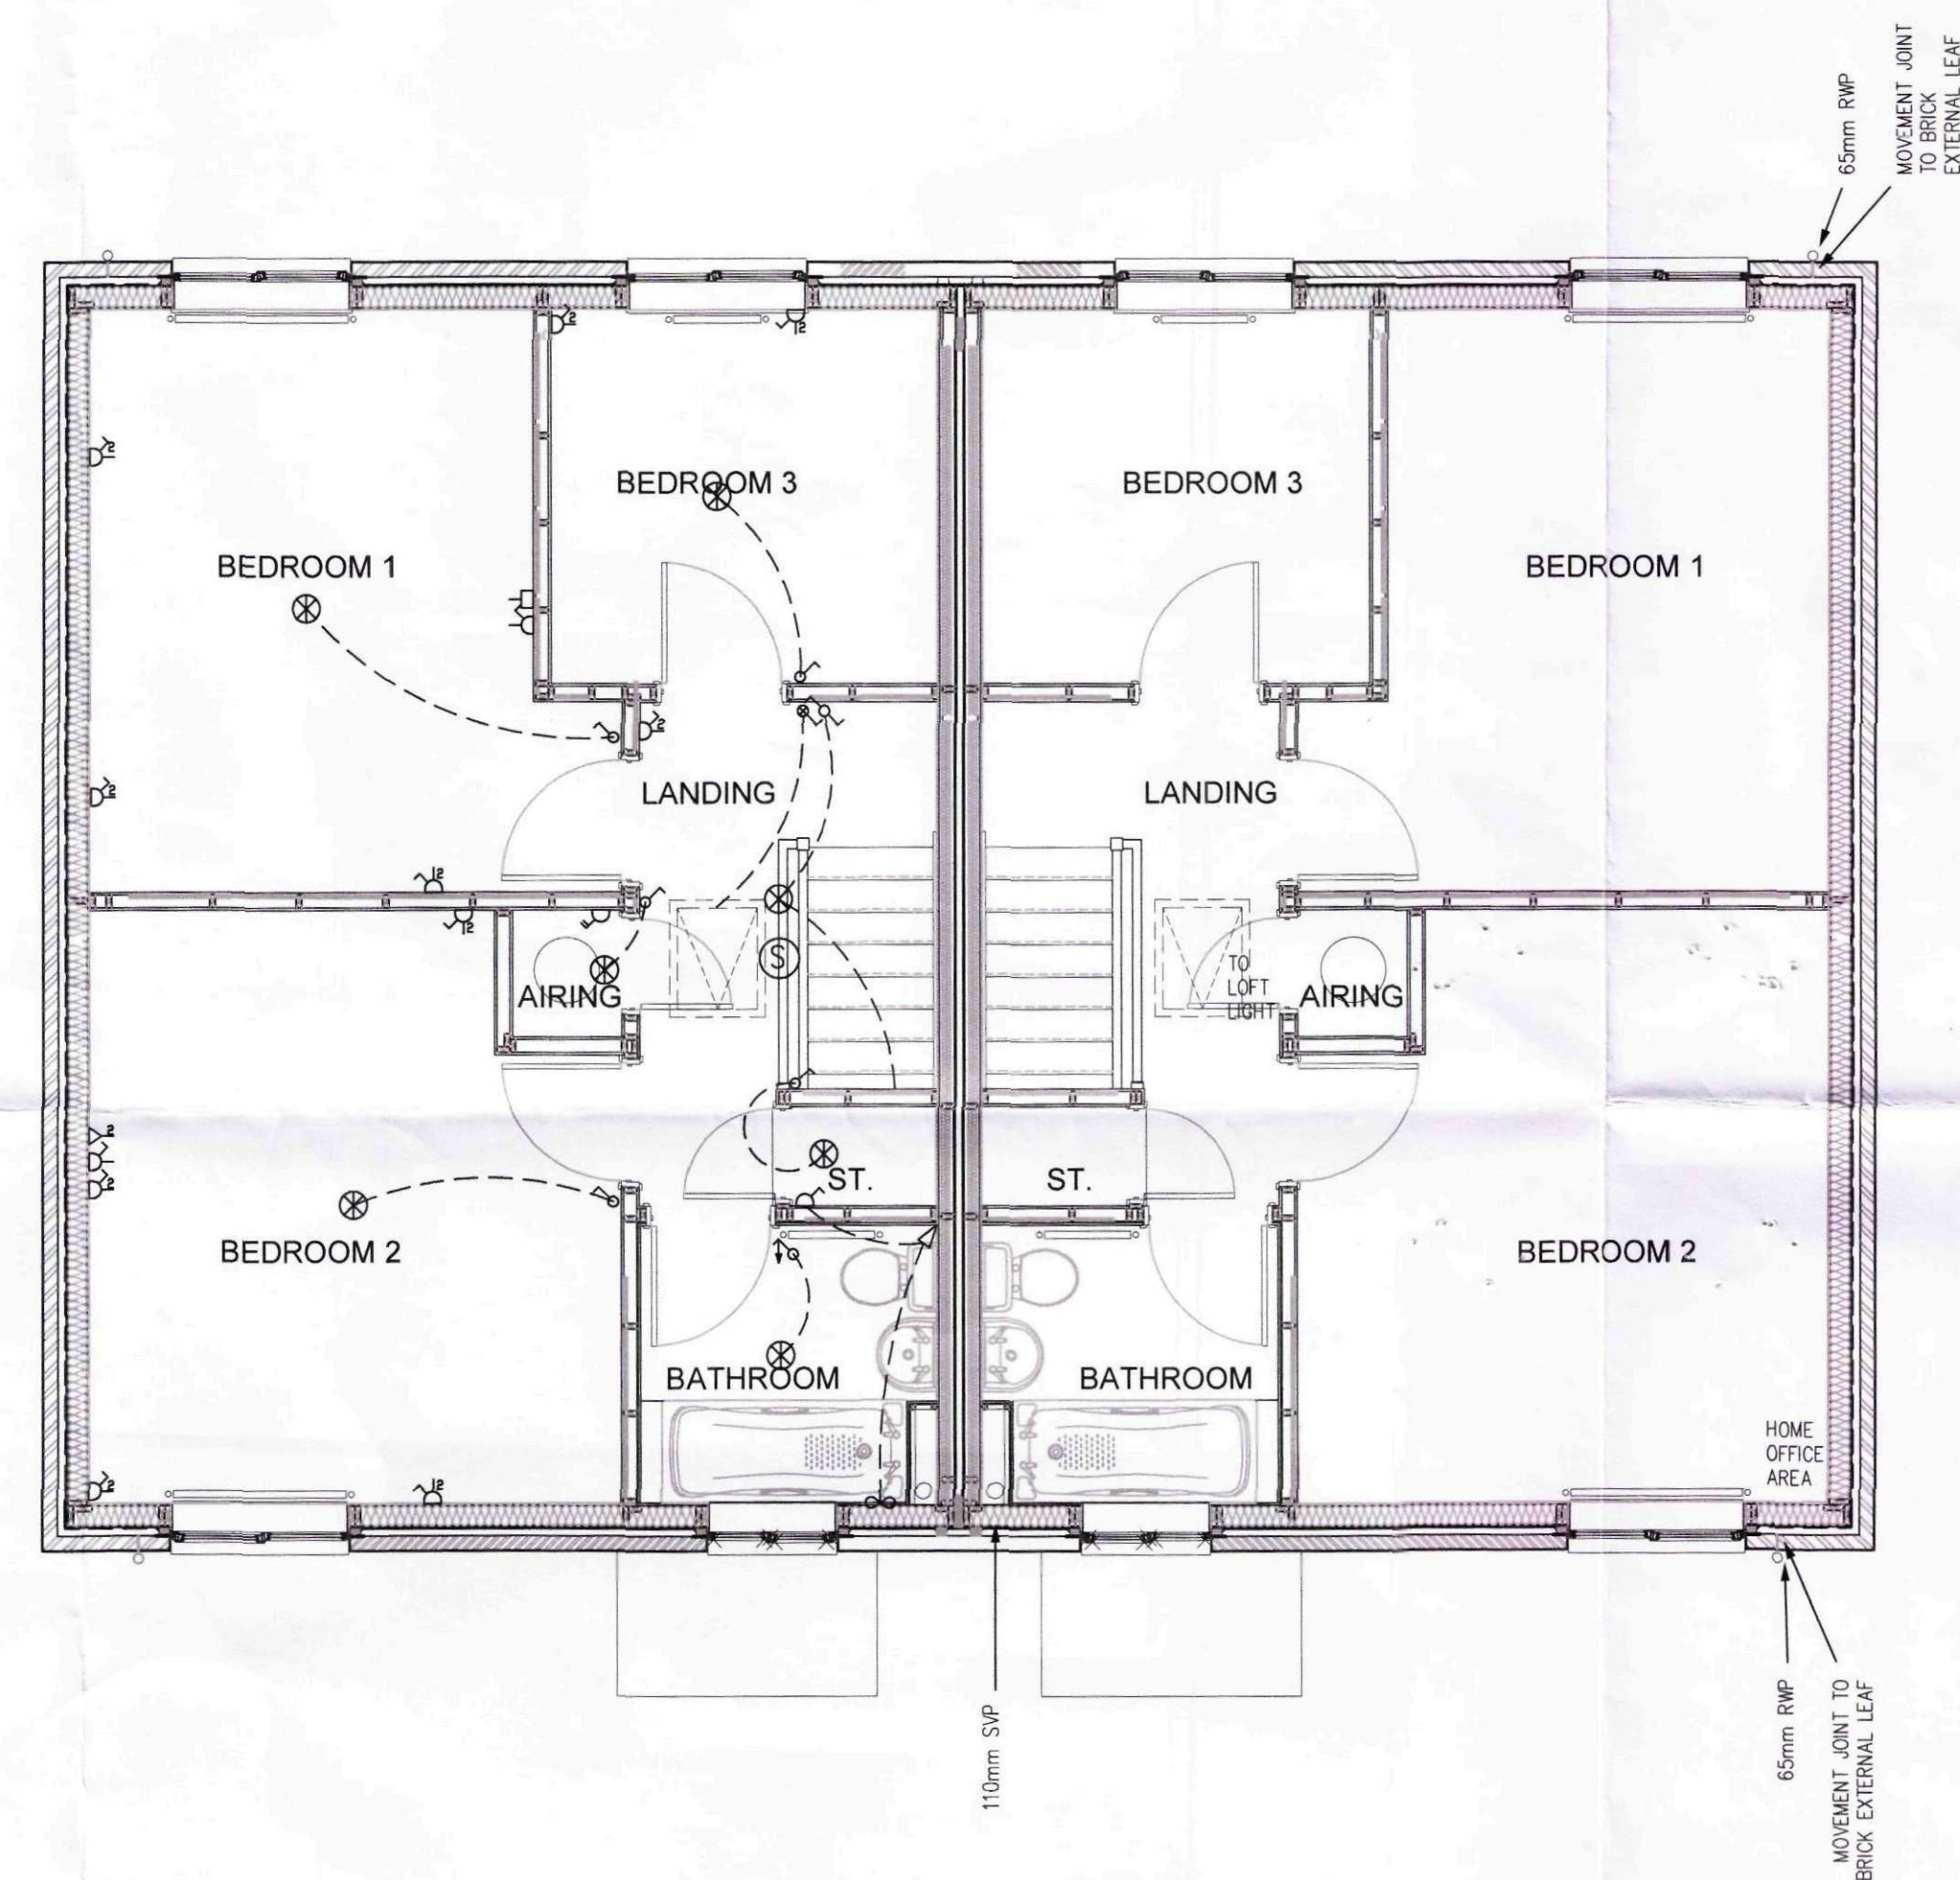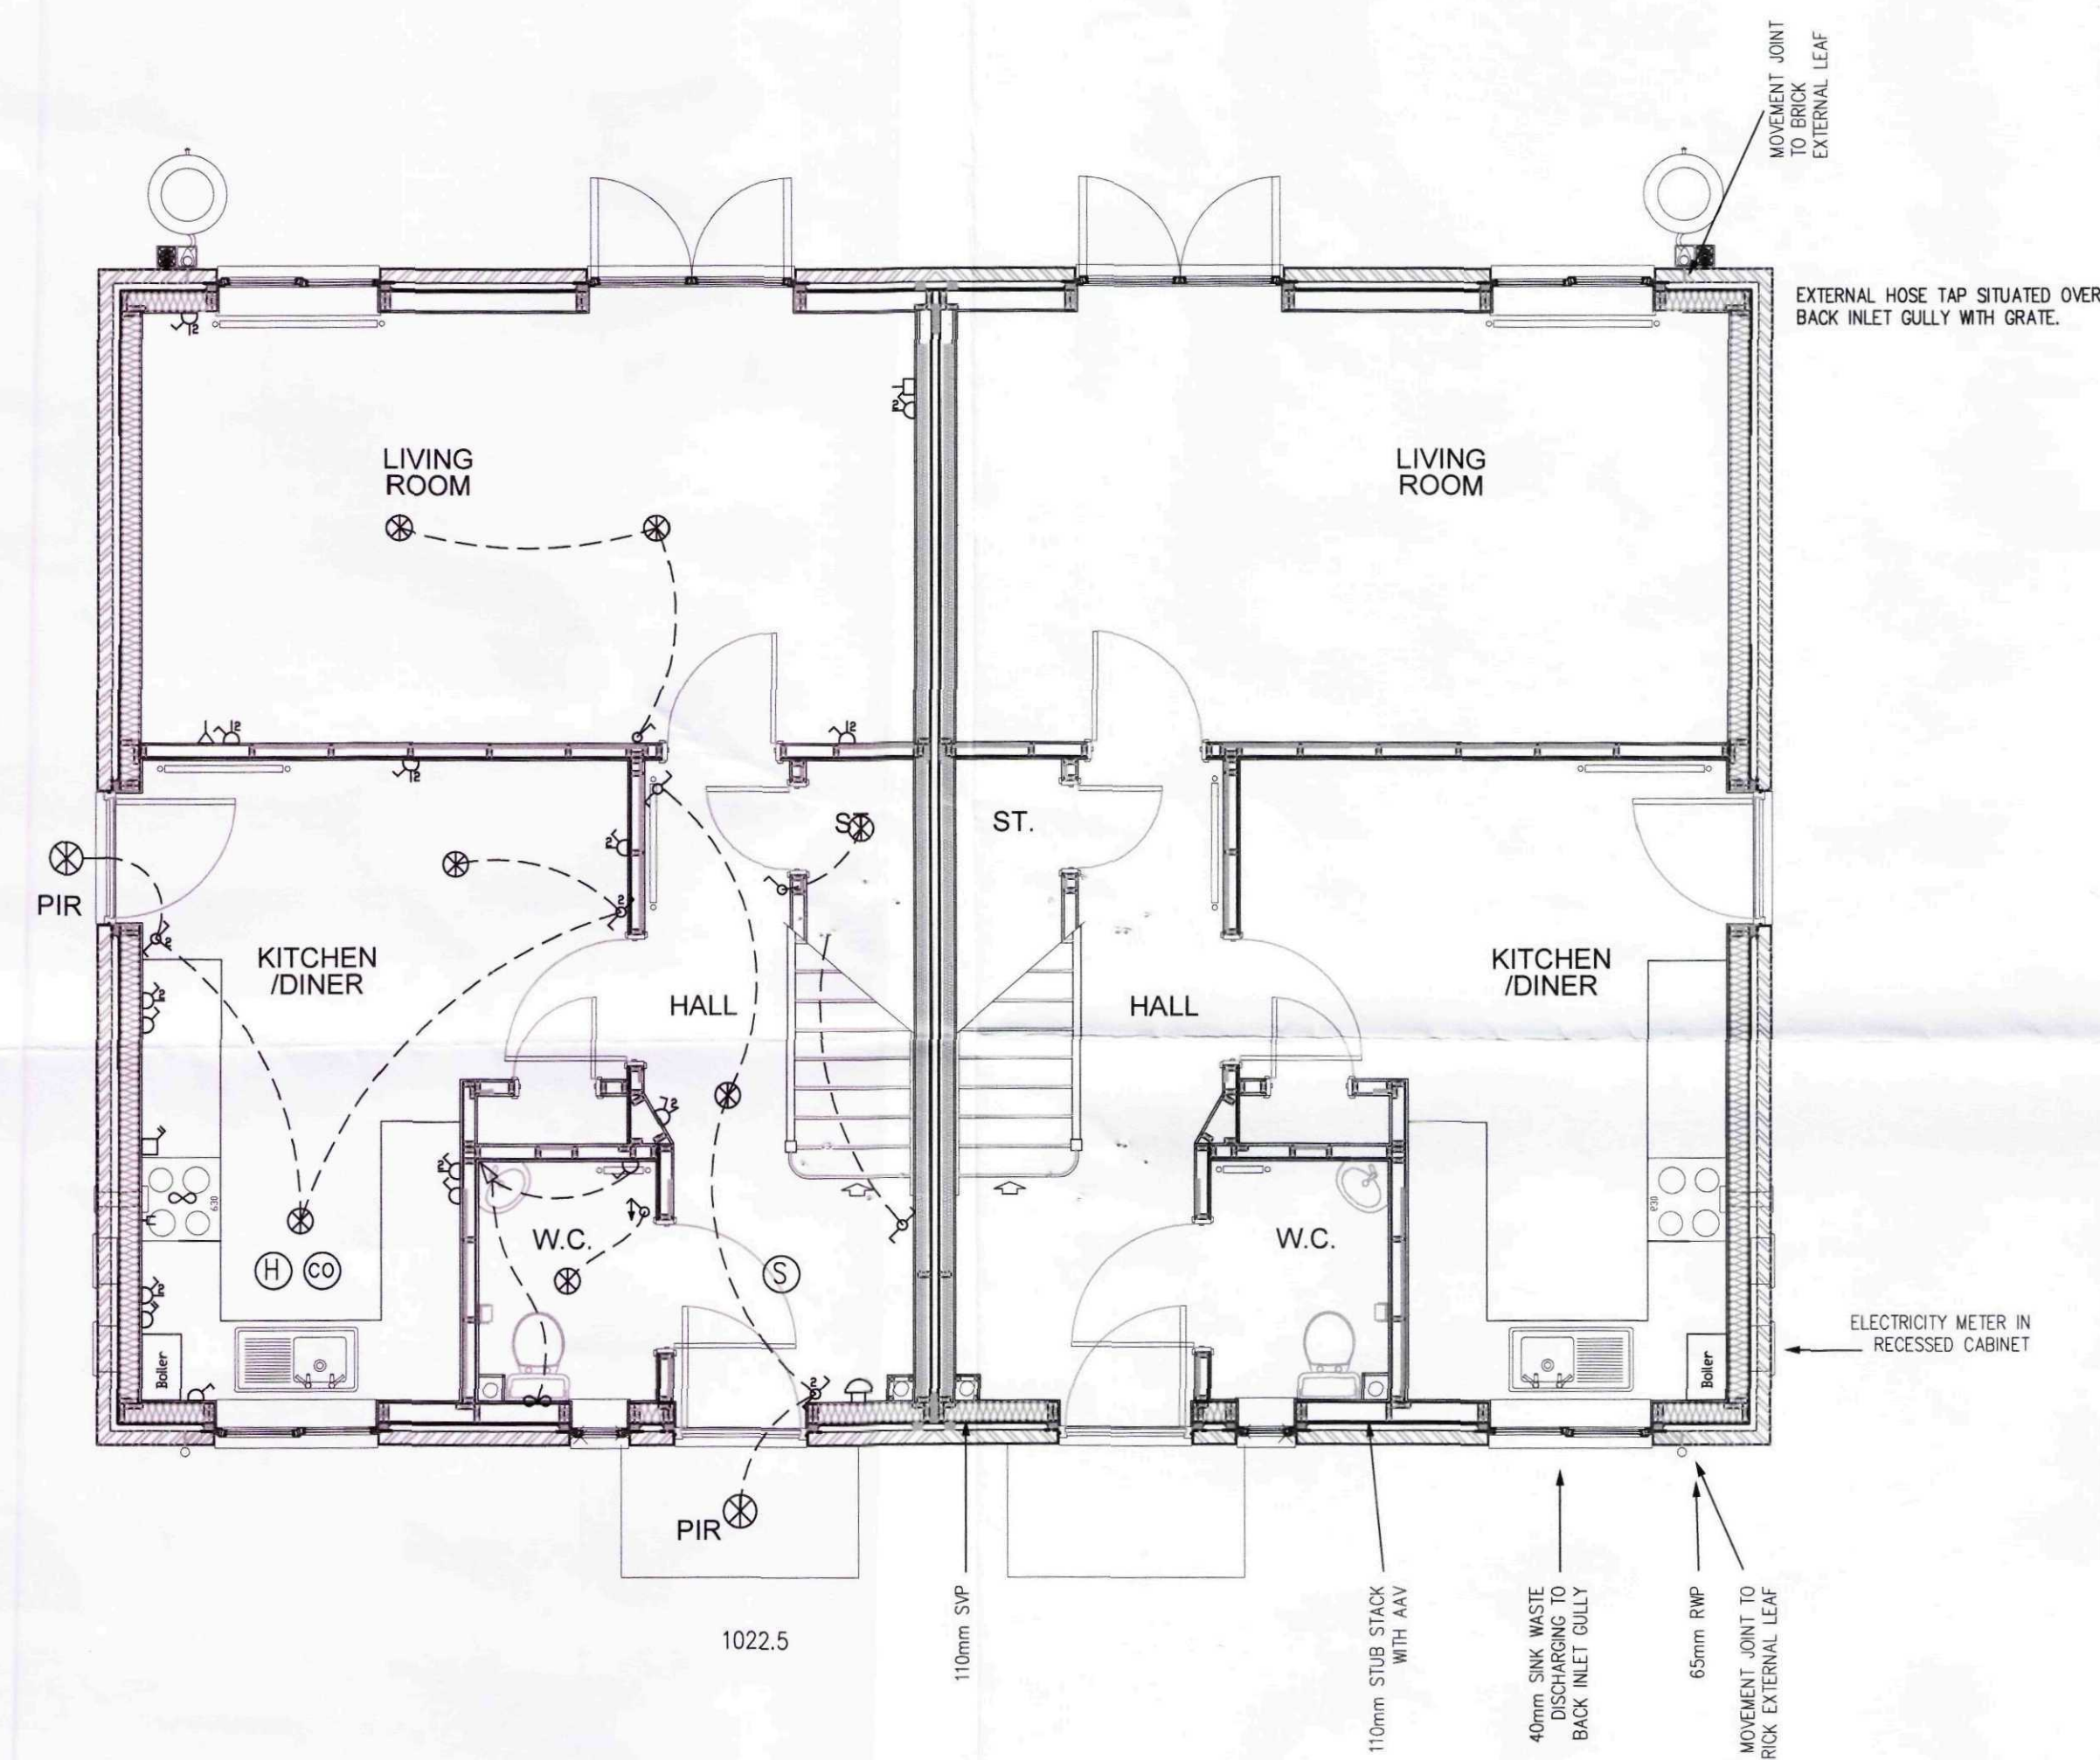

Revisions

 Chartered Architects Offley House, 33 Parkside, Cambridge, CB1 1JE Tel: (01223) 367733 Fax: (01223) 351940 E-mail: office@saundersboston.co.uk	
Saunders Boston	
Client	D Brown Building Contractors Ltd (for Waterloo Housing Group)
Project	6 Houses (Semi-detached, 3 Bed) West Drove South, Gedney Hill
Drawing	Floor Plans
Scale(s)	1:50 @ A1
Drawn	RP
Date	Oct 09
Revision	P1
Orig. No.	1080-E-02