
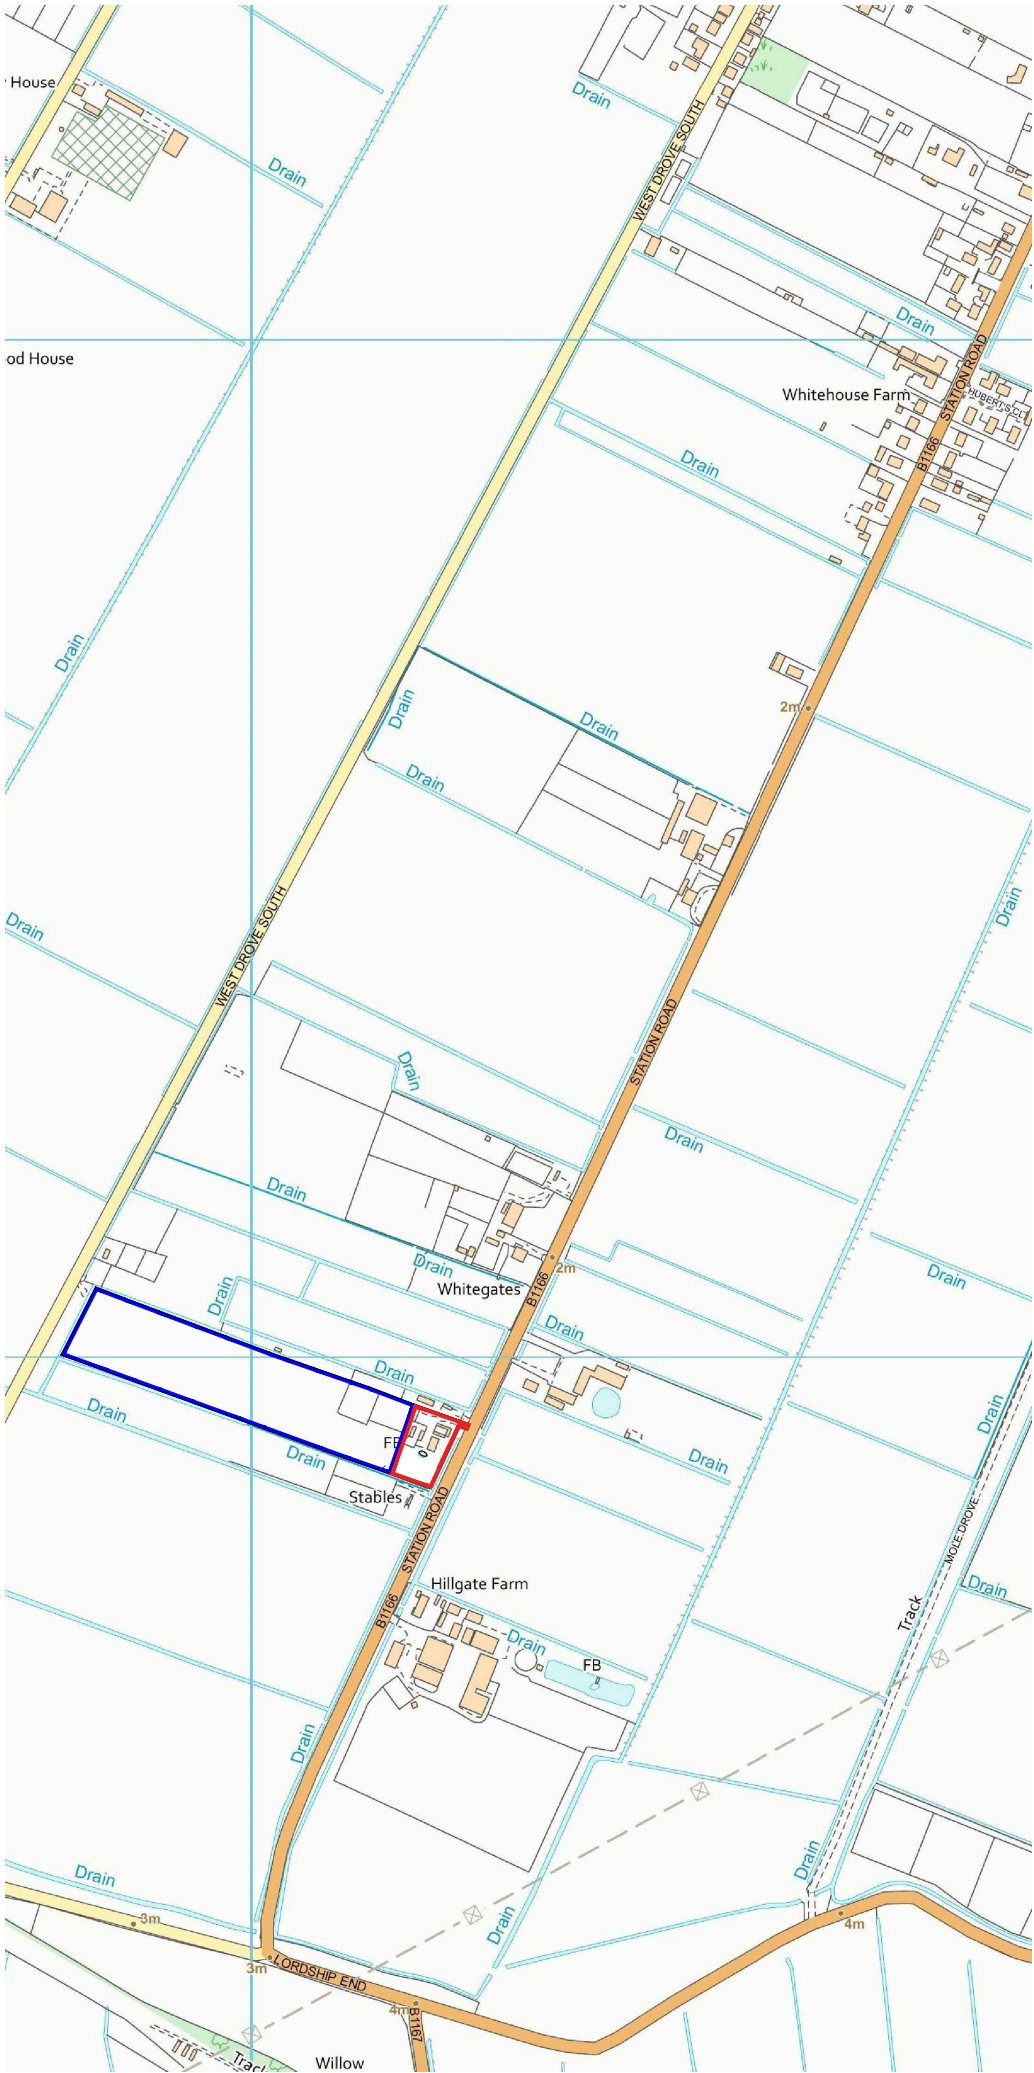


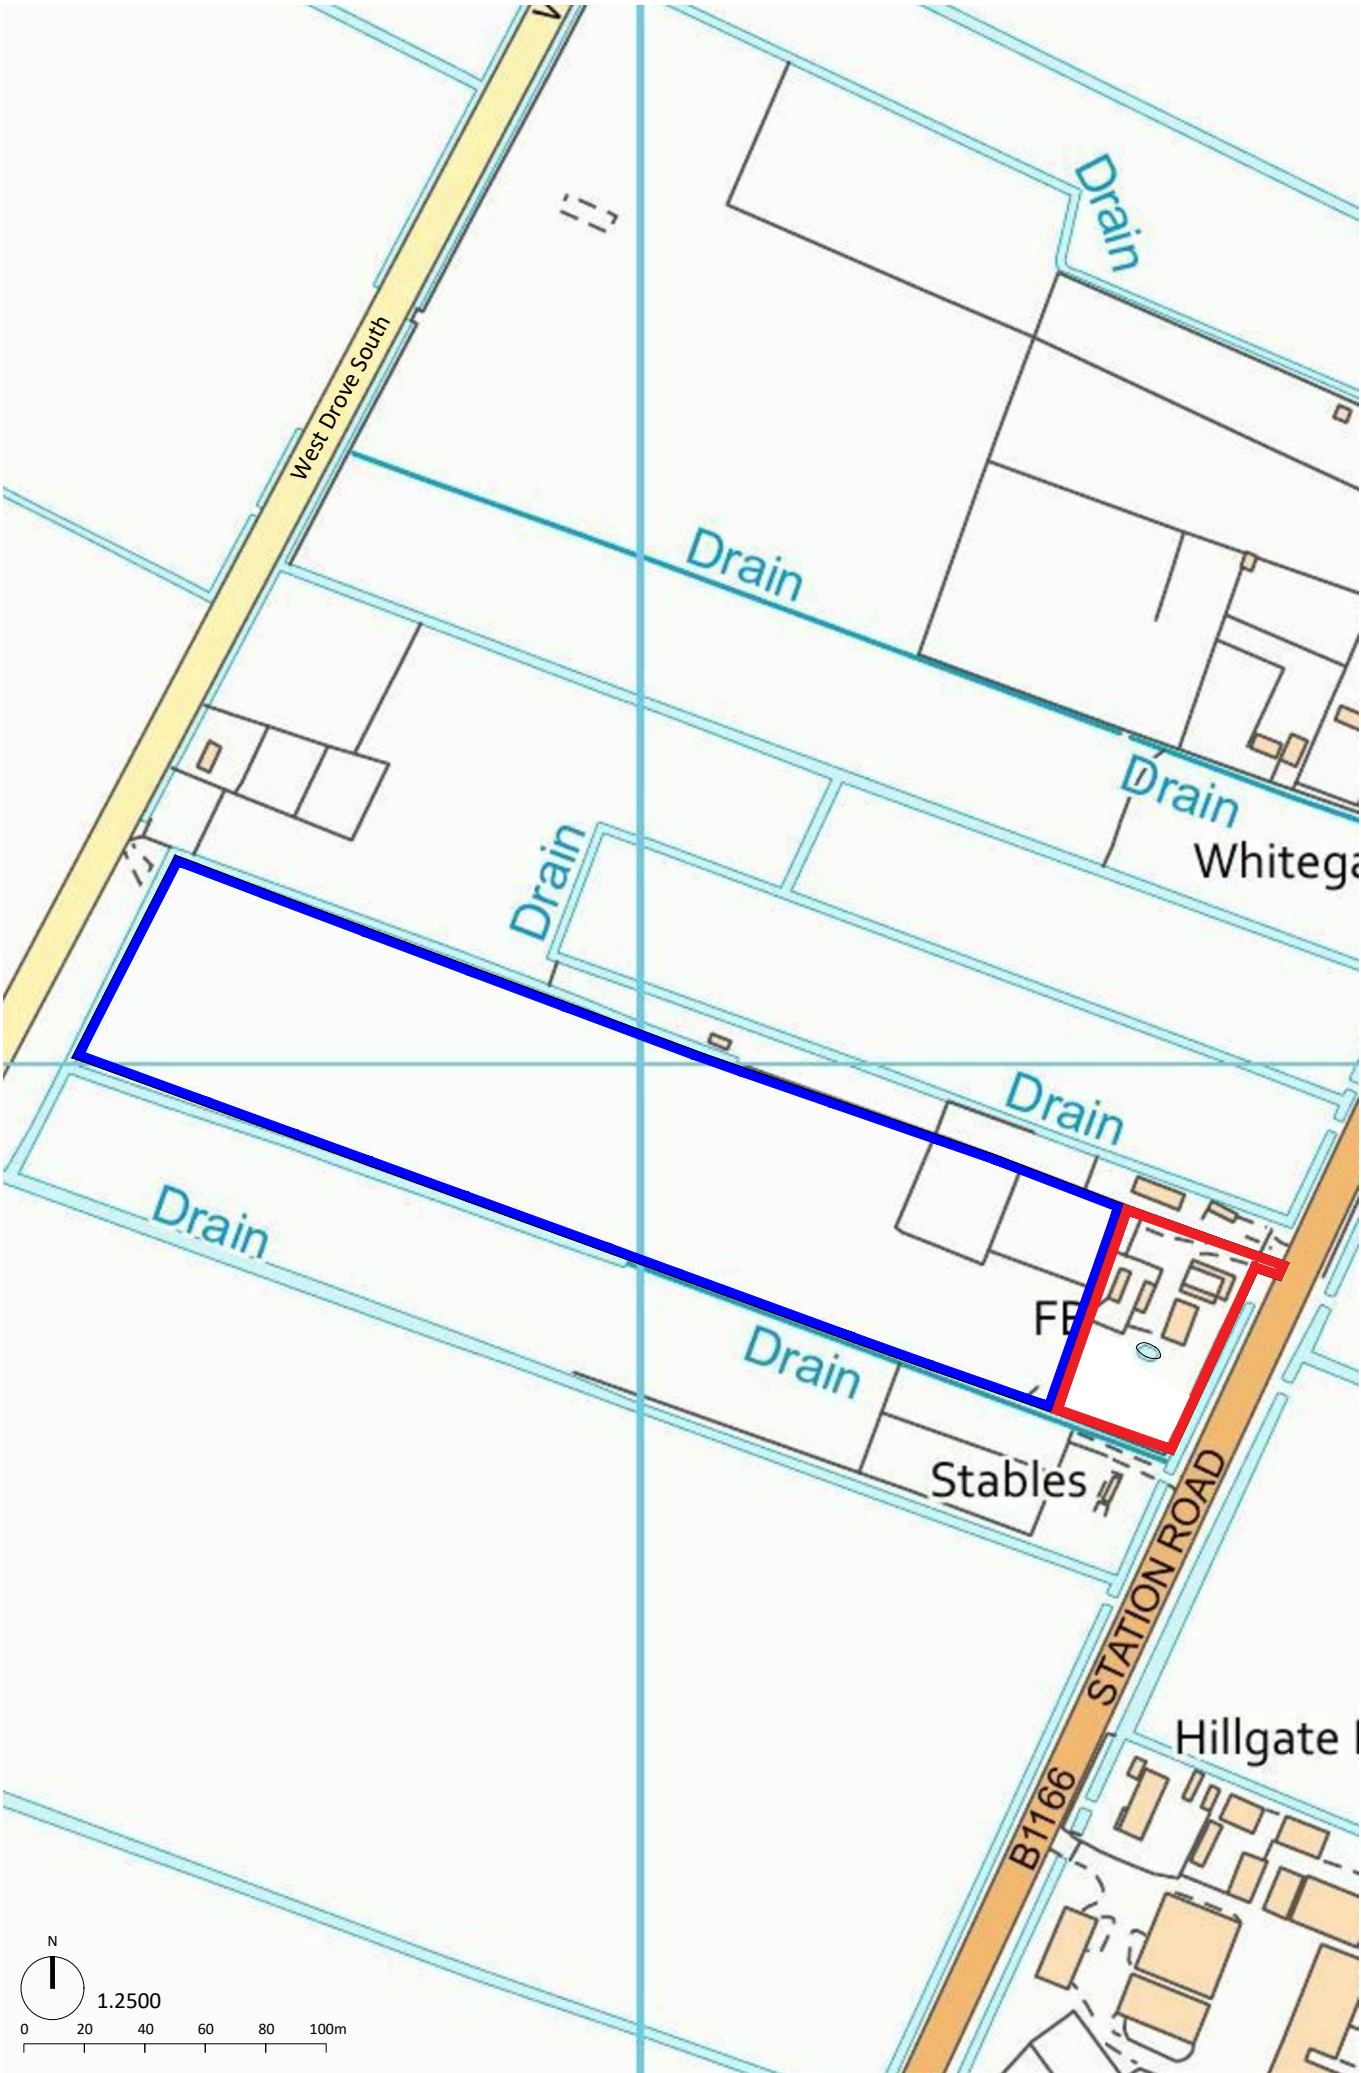

Notes

Copyright
© Robert Doughty Consultancy Limited.
All rights described in the Copyright, Designs and Patents Act 1988 have been asserted.

Ordnance Survey Map
© Crown Copyright. OS Licence No: AR 100010613.

Rev	Description	Date
-----	-------------	------

rdc
Robert Doughty
Consultancy

32 High Street, Helpringham
Sleaford, Lincolnshire, NG34 0RA

Tel: 01529 421646
Email: admin@rdc-landplan.co.uk
Web: www.rdc-landplan.co.uk

Client
John Murray

Project
Land off B1166 (Station Road)
Gedney Hill

Drawing
Location Plan

Scale @ A3 As shown		Date 02/02/22
Drawn By WW		Checked By LMS
Job Number 1448-1	Status PL	Purpose of Issue Planning

Drawing No. 1448-1_PL_LP01	Rev -
--------------------------------------	-----------------