

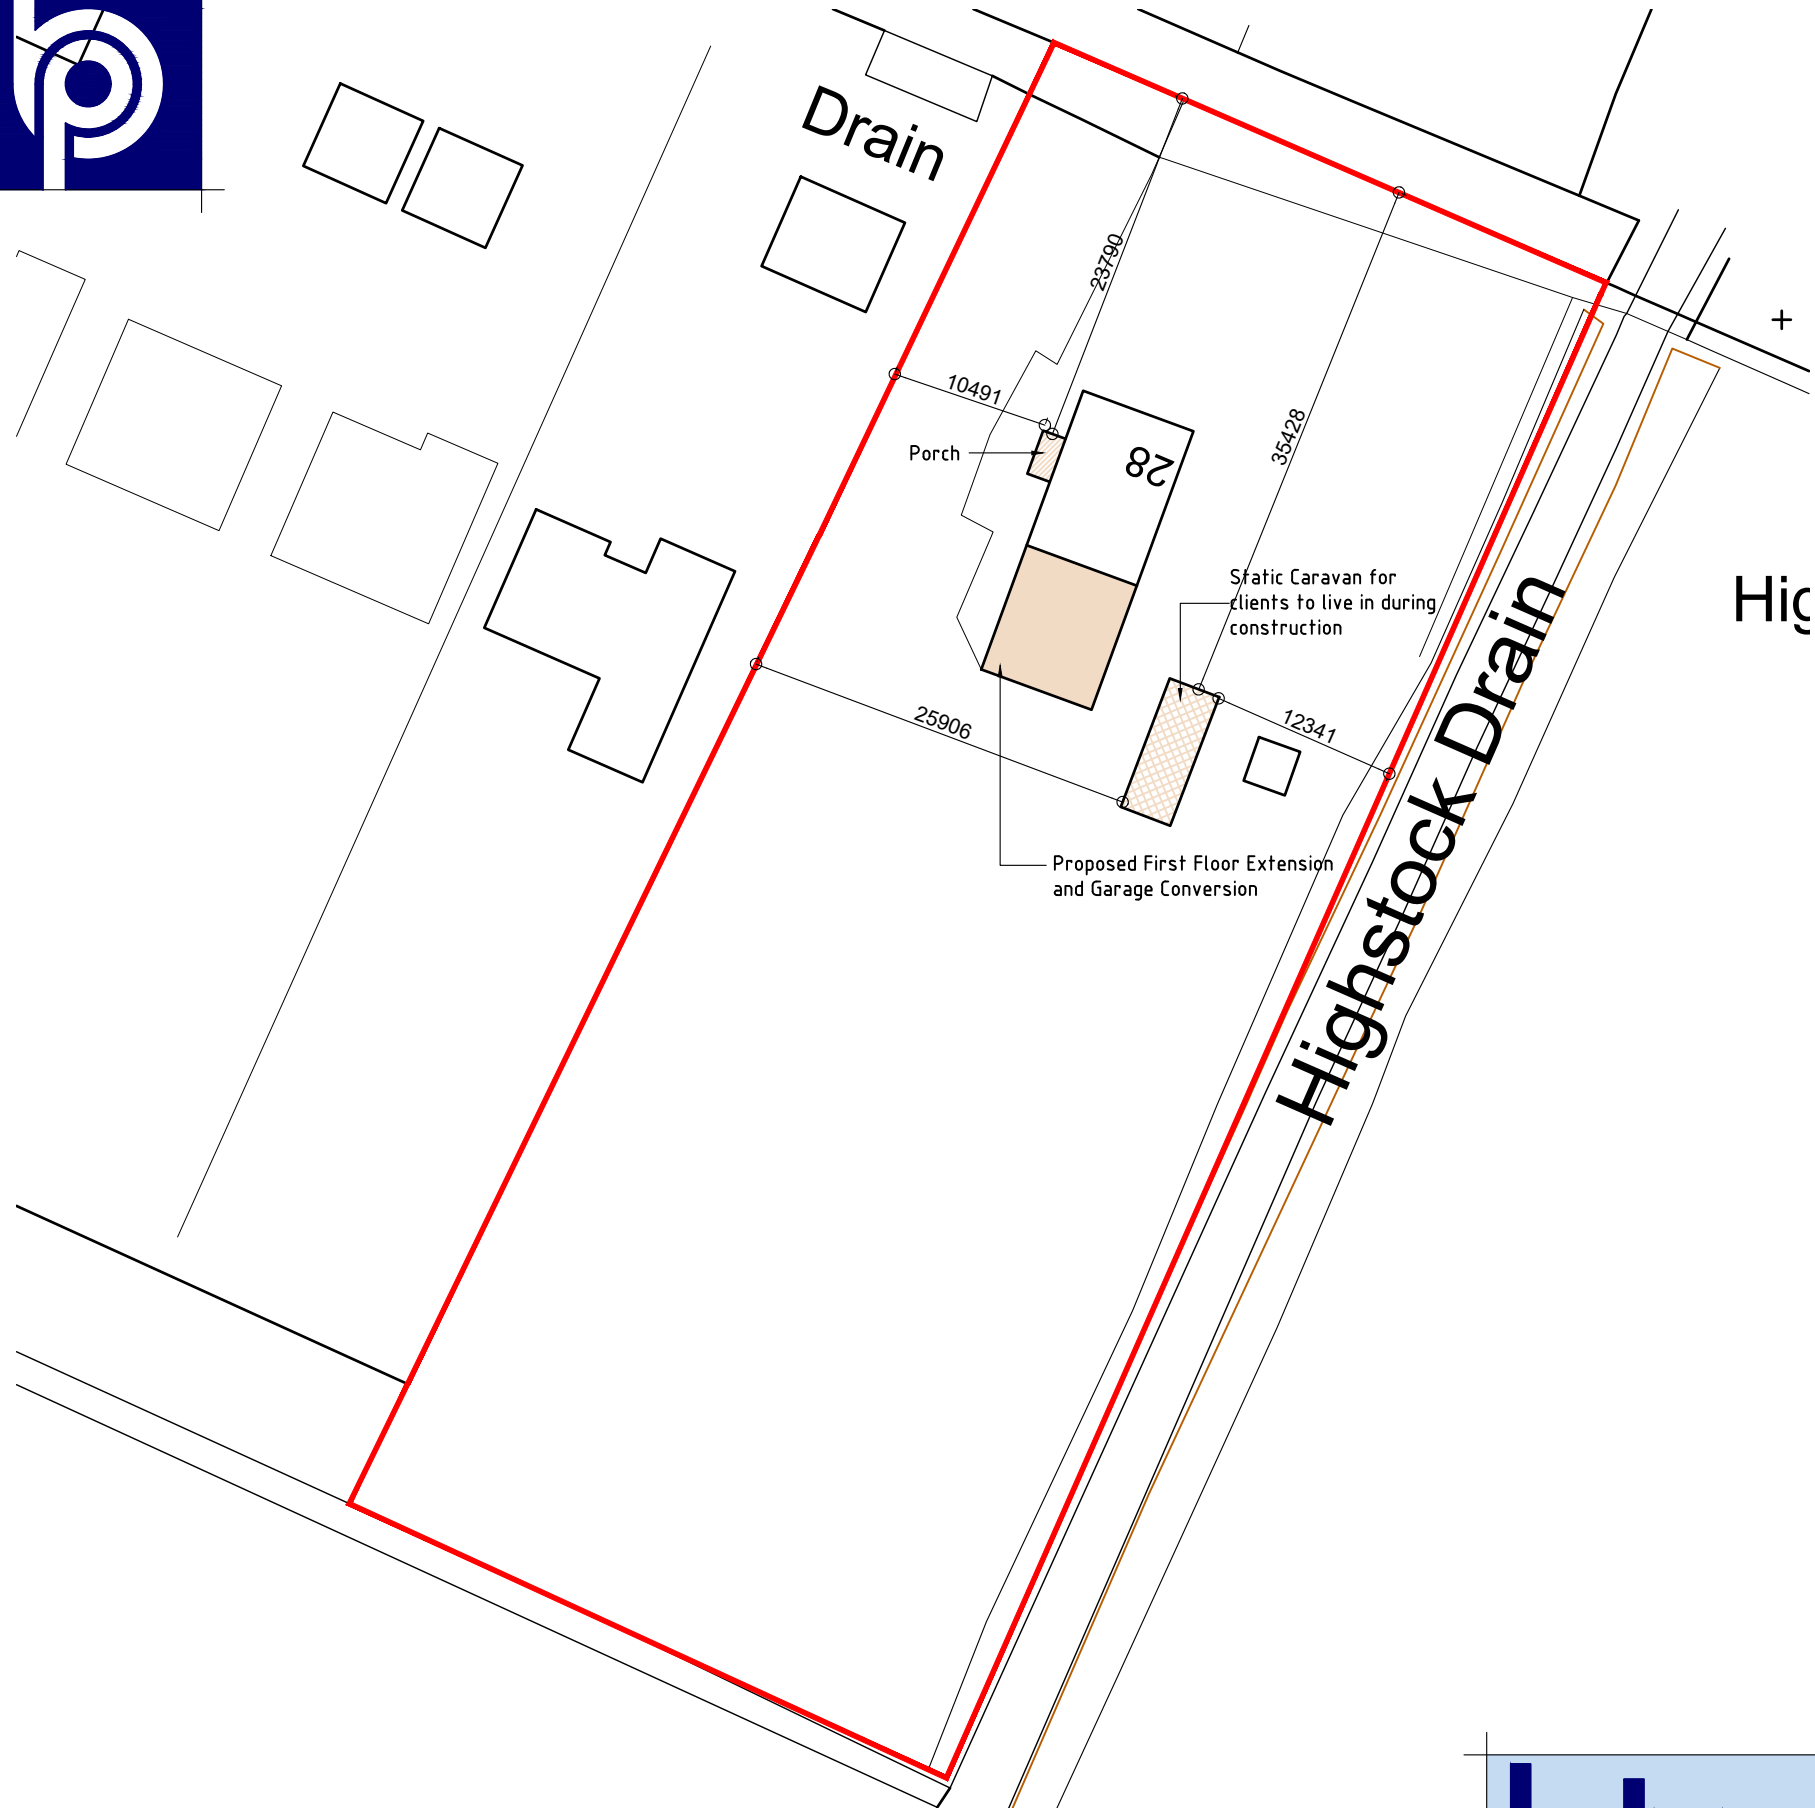
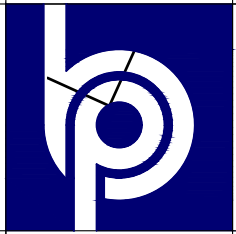



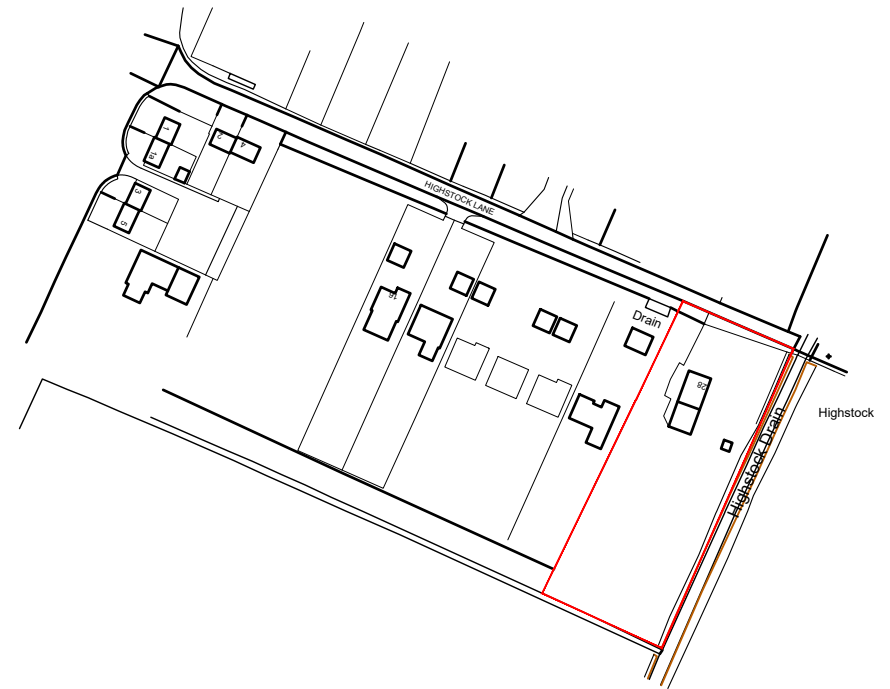


Proposed Block Plan
Scale 1:500

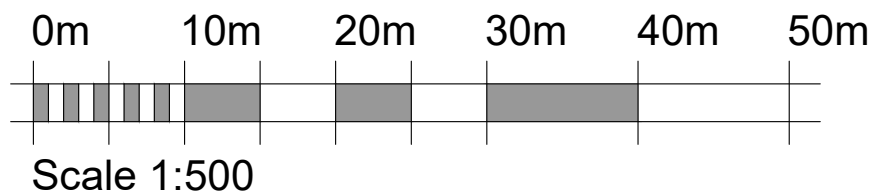

Ordnance Survey (c) Crown Copyright 2021. All rights reserved. Licence number 100022432

Site Location Plan
Scale 1:2500

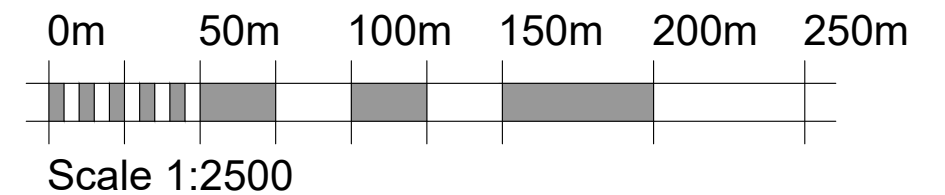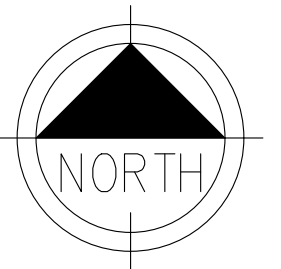

PLANNING ISSUE

PLEASE NOTE
THESE DRAWINGS ARE FOR THE PURPOSE OF
PLANNING ONLY
THESE ARE NOT CONSTRUCTION DRAWINGS

REV.	DETAILS	INIT.	DATE
A	Added Dimensions	KD	01/03/2022
TITLE	First Floor Extension for Mr & Mrs Milward 28 Highstock Lane, Gedney Hill, PE12 0QG		
DETAIL	Site Location & Proposed Block Plan		
SCALE	As Noted	SHEET:	A3
DRAWN	KD	CHECKED	KLK
DATE	February 2022	ISSUE	PLANNING
CONTRACTORS MUST CHECK ALL DIMENSIONS ON SITE. ONLY FIGURED DIMENSIONS ARE TO BE WORKED FROM DISCREPANCIES MUST BE REPORTED TO BLUEPRINT BEFORE PROCEEDING. © THIS DRAWING IS COPYRIGHT.			

blueprint
Architectural Design Ltd.

5 BLOTTS BARN, BROOKS ROAD, RAUNDS, NORTHANTS, NN9 6NS
01933 551389 :: info@blueprintdesign.org.uk

21-231-08A