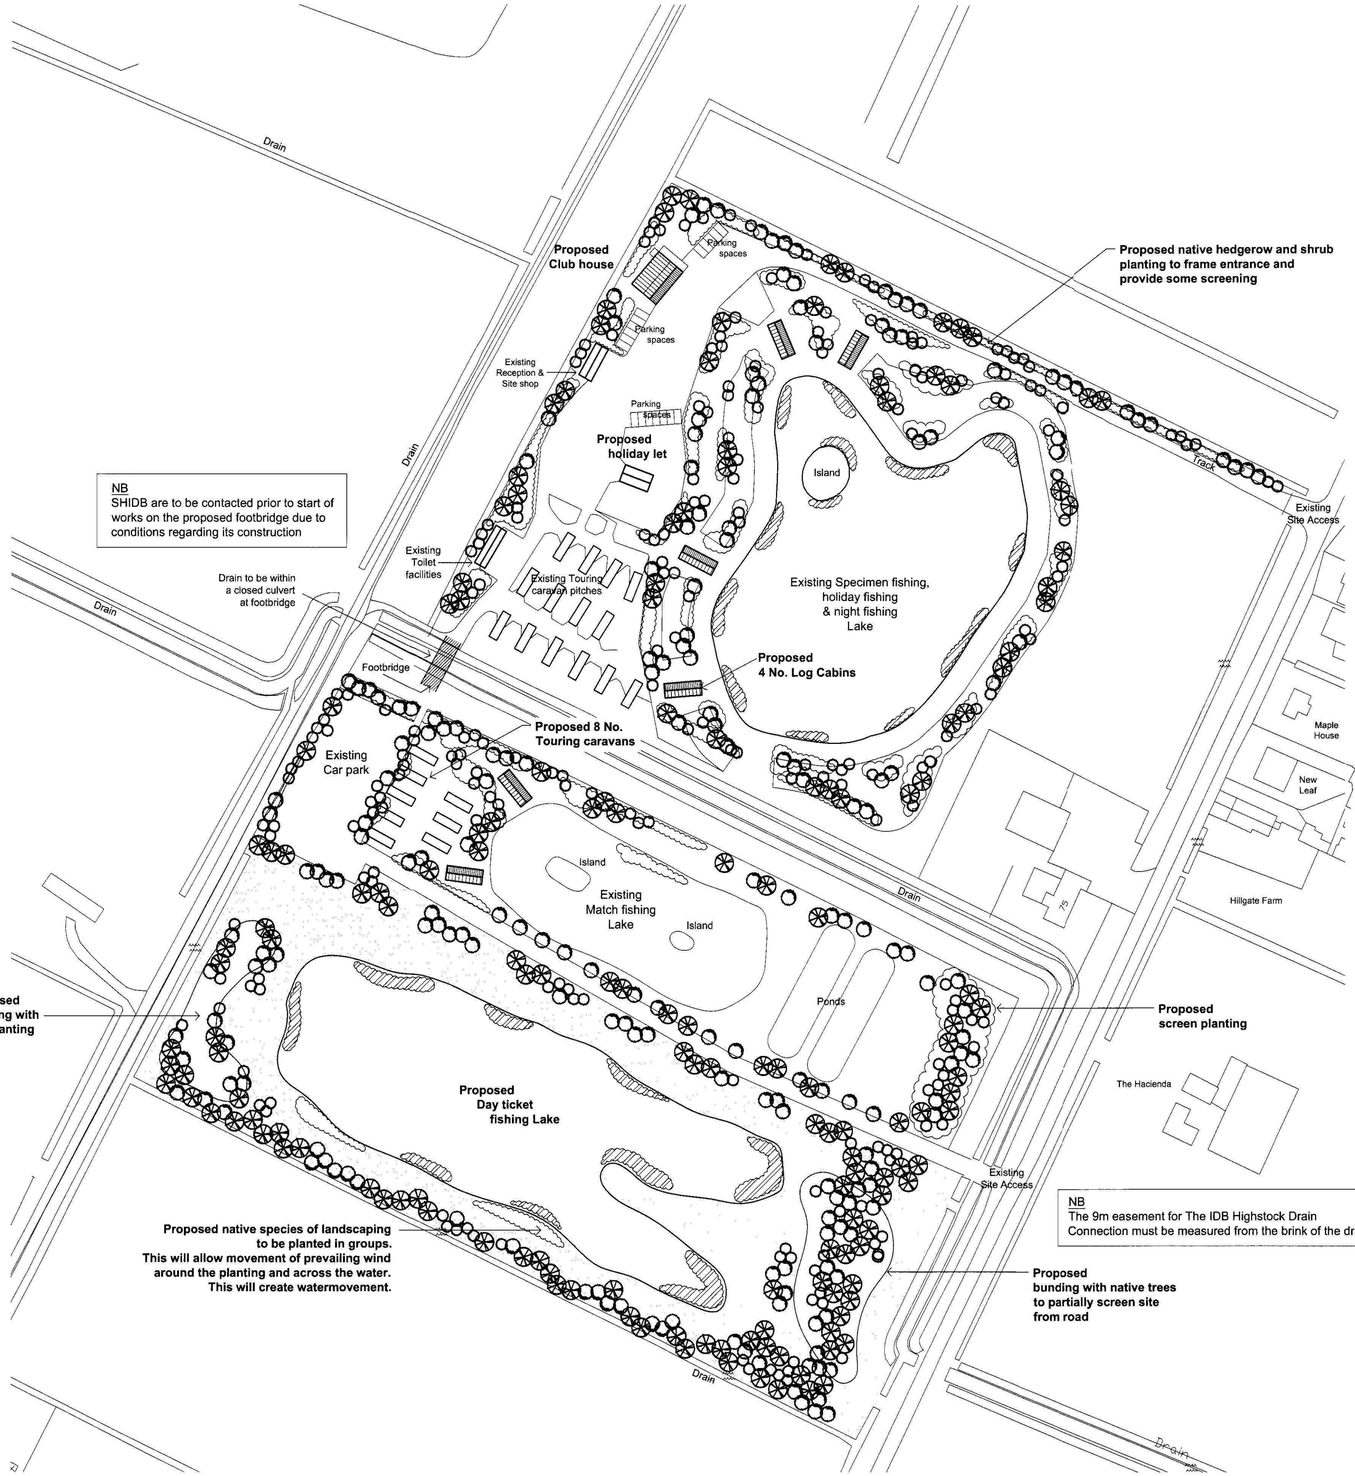

N

Plant schedule

Proposed Tree Planting				
Species	Height (cm)	Root Zone	Specification	Density
Acer campestre	60-80	B	1+1 Transplant	as shown
Acer platanoides	80-100	B	1+1 Transplant	as shown
Betula pendula	60-80	B	1+1 Transplant	as shown
Fraxinus excelsior	80-100	B	1+1 Transplant	as shown
Prunus avium	80-100	B	1+1 Transplant	as shown
Quercus robur	100-125	B	1+2 Transplant	as shown
Salix caprea	40-60	2L	Branched; 3 breaks	as shown
Salix vitellina	60-80	B	1+1 Transplant	as shown
Tilia cordata	60-80	B	1+1 Transplant	as shown

Proposed Shrub Planting				
Species	Height (cm)	Pot Size (Litres)	Specification	Density (No./m^2)
Cornus sanguinea	40-60	2L	Branched; 3 breaks	2
Corylus avellana	40-60	2L	Branched; 2 breaks	2
Cytisus scoparius	40-60	2L	Bushy; 5 breaksed	2
Euonymus europaeus	30-40	2L	Branched; 3 breaks	2
Sambucus nigra	40-60	2L	Branched; 3 breaks	2
Viburnum opulus	30-40	B	1+1, Branched; 2 breaks	2

Proposed Marginal Planting			
Species	Pot Size (Litres)	Specification	Density (No./m^2)
Iris pseudoacorus	1.5-2L	Full pot	2
Lythrum salicaria	1.5-2L	Well rooted	3
Nymphaea 'Gonnère'	1.5-2L	Well rooted	2
Phragmites australis	1.5-2L	Well rooted	2
Typha latifolia	1.5-2L	Well rooted	2

AMENDED PLAN
Ref. A1

SHDC
Planning & Development
24 AUG 2009
Ref: S/211-09

DETERMINED PLAN

Rev.	By	Notes	Date
I	JB	Existing details amended	17-08-09
H	JB	Planting added and Plant Schedule amended	24-02-09
G	JB	Club house amended, site managers acc. removed, lake moved, planting added	19-02-09
F	JB	Amendments to allow for 9m easement to Highstock Drain, IDB comments added	31-10-08
E	MD	additional planting at boundary and around log cabins; plant schedule added	22-10-08
D	MD	amendments to bunding and planting due to 9m drain easement	23-09-08
C	MD	Amendments to layout (site managers accommodation)	05-02-08
B	MD	Amendments to layout (log cabins, proposed day ticket fishing lake)	21-01-08
A	MD	layout transferred to AutoCad; Clubhouse and new touring caravans moved; new layout for carpark	29-11-07

rdc
Robert Doughty Consultancy
32 High Street, Helpringham
© Sleaford, Lincolnshire NG34 0RA
Tel: 01529 421646
Fax: 01529 421358
Email: admin@rdc-landplan.co.uk
Web: www.rdc-landplan.co.uk

Client: Steve Kennally

Project: Extension to North View Fishing Lakes, Gedney Hill

Drawing title: Proposed Site Layout

Drawing No.	Rev.	Drawn
817 - 1 - 01	I	MD
Scale	Date	Checked
1:1000@A1	September 2007	

DO NOT SCALE from this drawing. All measurements should be checked against on site conditions and any discrepancies should be brought to the attention of the Robert Doughty Consultancy.