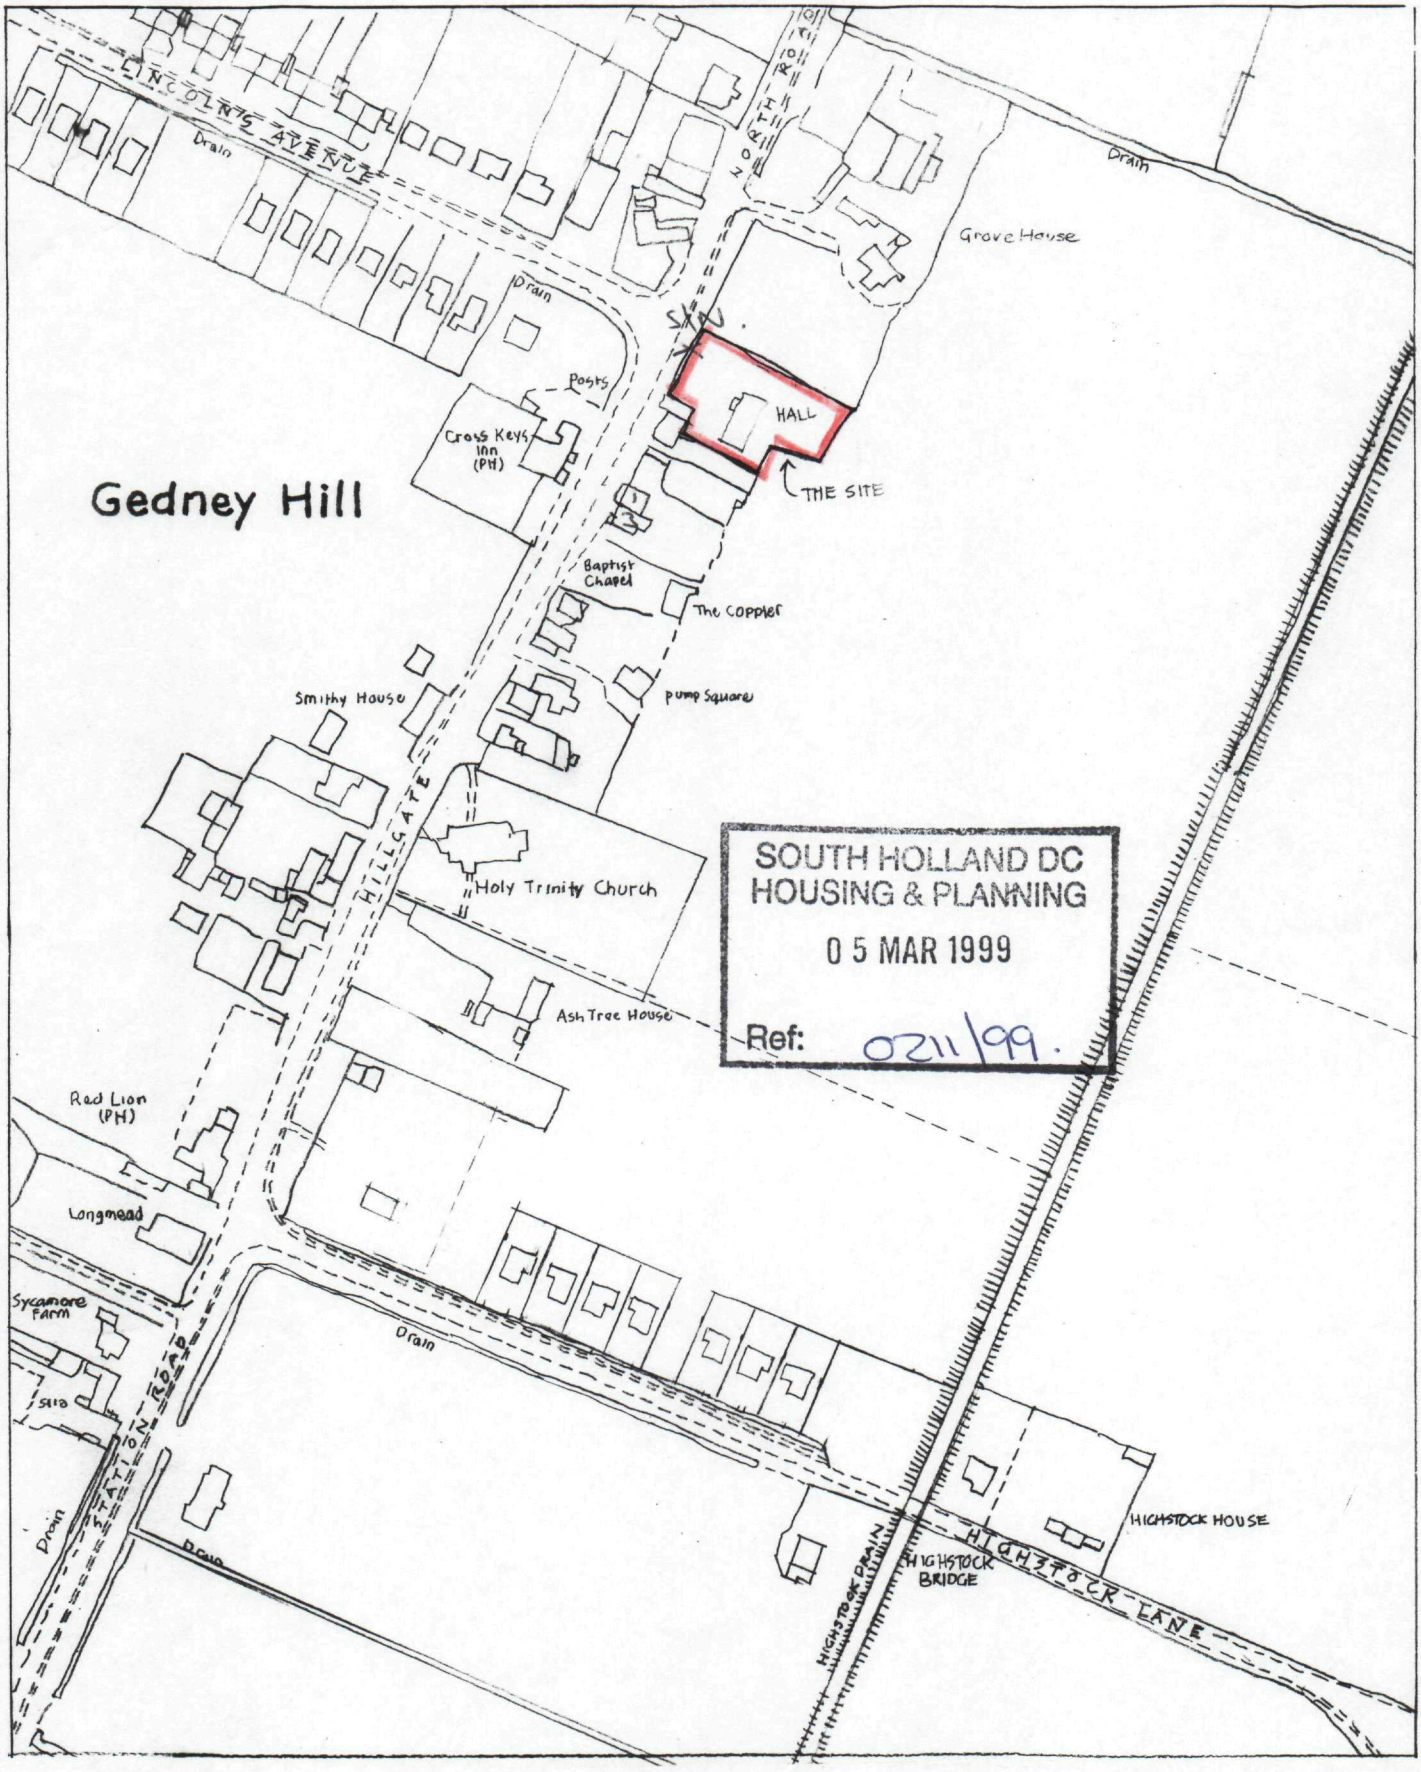


PROPOSED NEW VILLAGE HALL
GEDNEY HILL
Location plan - scale 1:2500
Dwg. no. 98/15/4

DETERMINED PLAN

KAREN BRADLEY - CHARTERED ARCHITECT