AMENDED PLAN
Ref. A/1

EXISTING TREES/ HEDGE RETAINED

EXISTING HEDGE TRAINED

TOTAL NUMBER OF SPACES-50 +SERVICE AREA

EXISTING POPLAR TREES RETAINED

EXISTING TREE RETAINED

NEW MIXED NATIVE SPECIES HEDGE WITH SMALL POST & WIRE FENCE

PATIO

GRASSED AREA

MIN 5·9m

PATH

EXISTING HEDGE RETAINED

NEW CLOSE-BOARDED FENCE TO END OF POPLARS

PATH

BOLLARD TO PREVENT OBSTRUCTION OF FIRE EXIT

DISABLED SPACE

DISABLED SPACE

RAMP UP TO ENTRANCE

GRASSED AREA

NEW MALUS

NEW MOUNTAIN ASH


NEW PRUNUS

EXIST TREE

SOUTH HOLLAND DC
HOUSING & PLANNING
11 JAN 2001
Ref 21/99

PROPOSED NEW VILLAGE HALL,
GEDNEY HILL
PARKING AND LANSCAPE Layout - SCALE 1:200
Dwg no. 98/15/11

KAREN BRADLEY - CHARTERED ARCHITECT

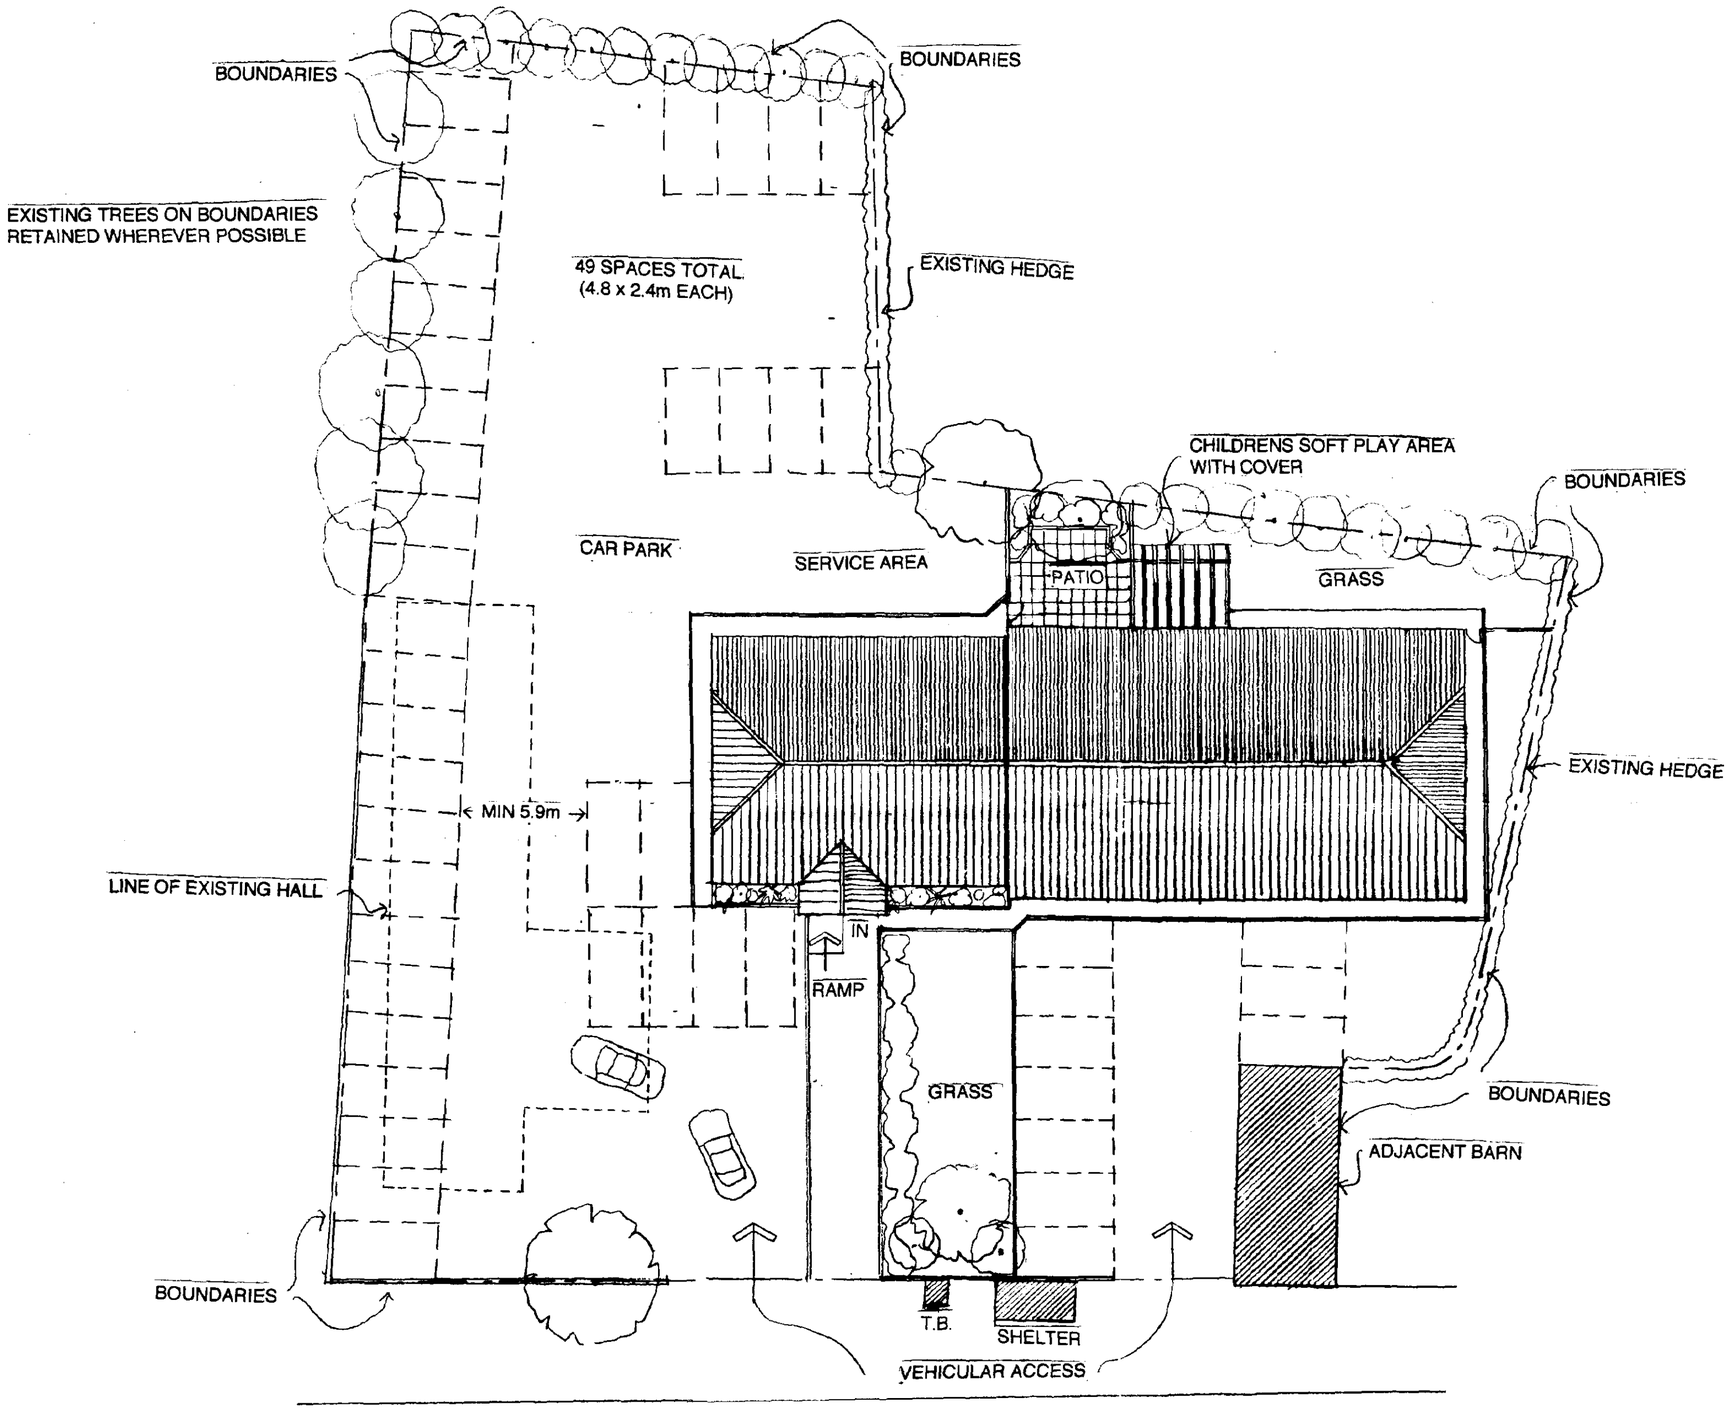


SITE LAYOUT 1:200

SOUTH HOLLAND DC
HOUSING & PLANNING
05 MAR 1999
Ref: 0211/99


DETERMINED
PLAN

PROPOSED NEW VILLAGE HALL
GEDNEY HILL
Site layout - scale 1:200
Dwg. no. 98/15/3A

KAREN BRADLEY - CHARTERED ARCHITEC

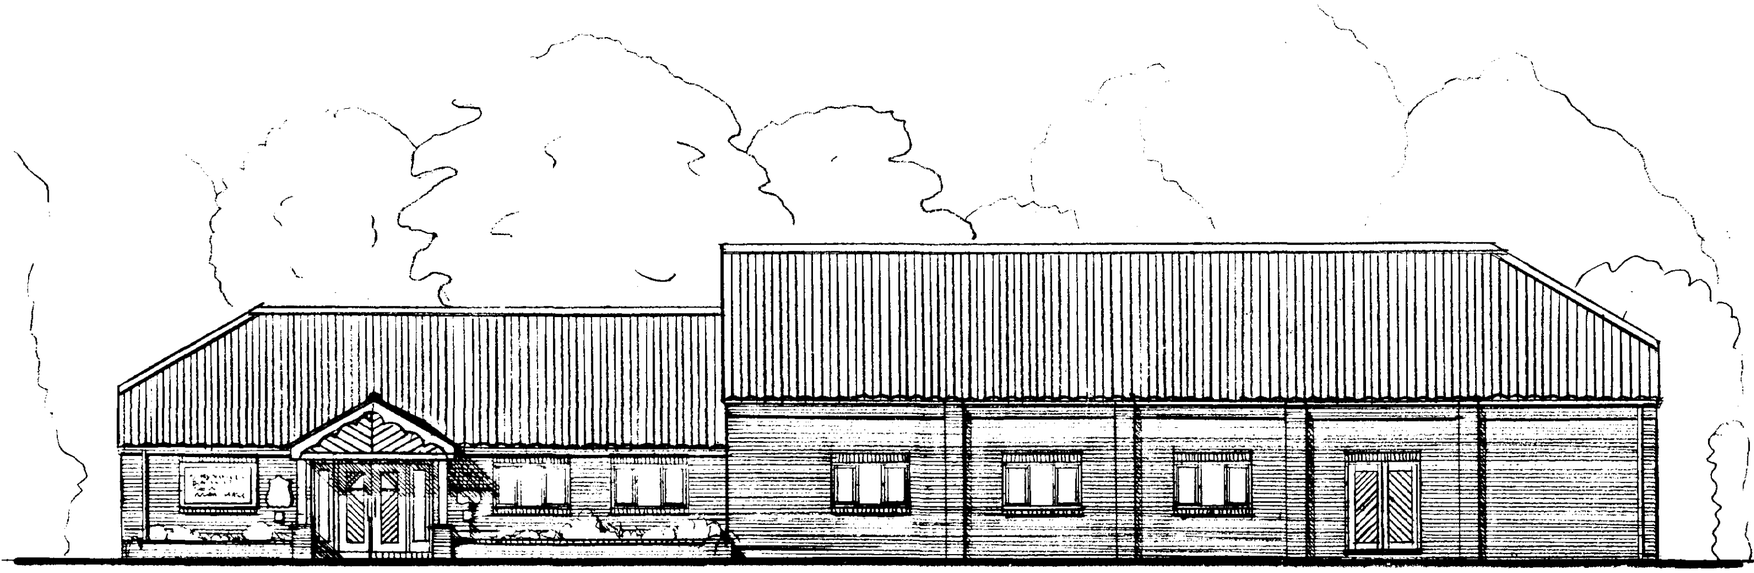


FRONT(ROAD)

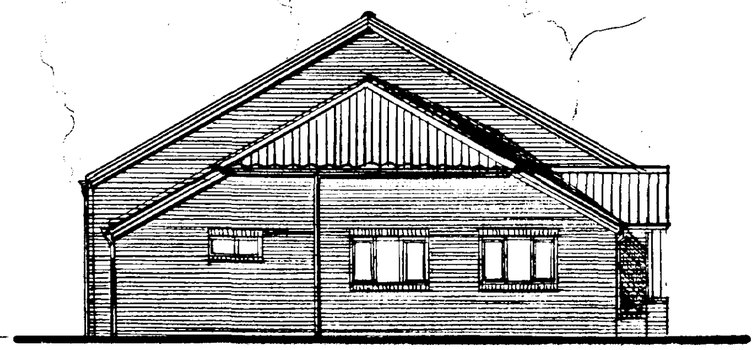


SIDE

ELEVATIONS 1:100

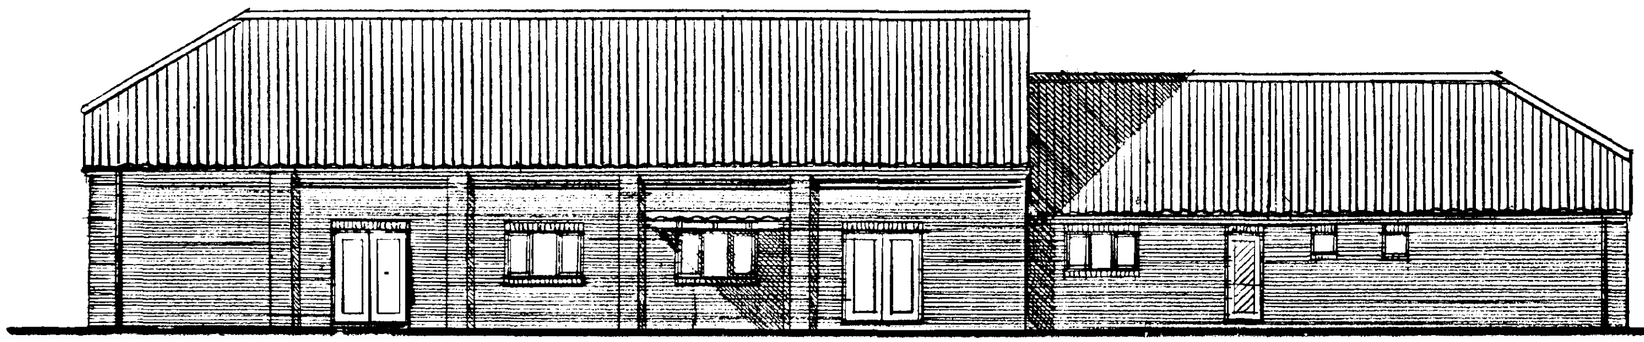

REAR

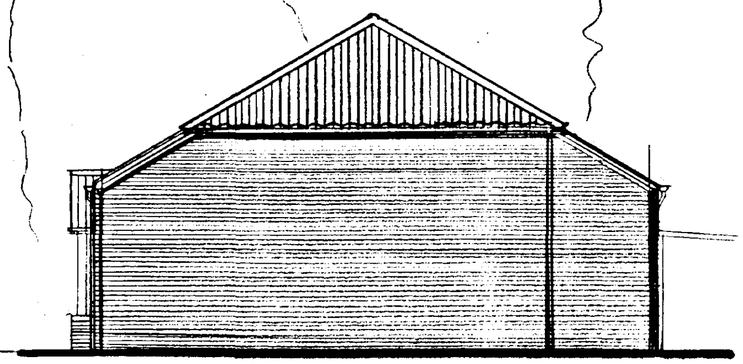

SIDE

MATERIALS


Walls - red brick
Roof - reddish-brown concrete pantiles
windows - brown upvc
Other joinery - dark stained timber

DETERMINED PLAN

SOUTH HOLLAND DC
HOUSING & PLANNING
05 MAR 1999
Ref: 0211/99

PROPOSED NEW VILLAGE HALL
GEDNEY HILL
Elevations - scale 1:100
Dwg. no. 98/15/2 A

KAREN BRADLEY - CHARTERED ARCHITECT

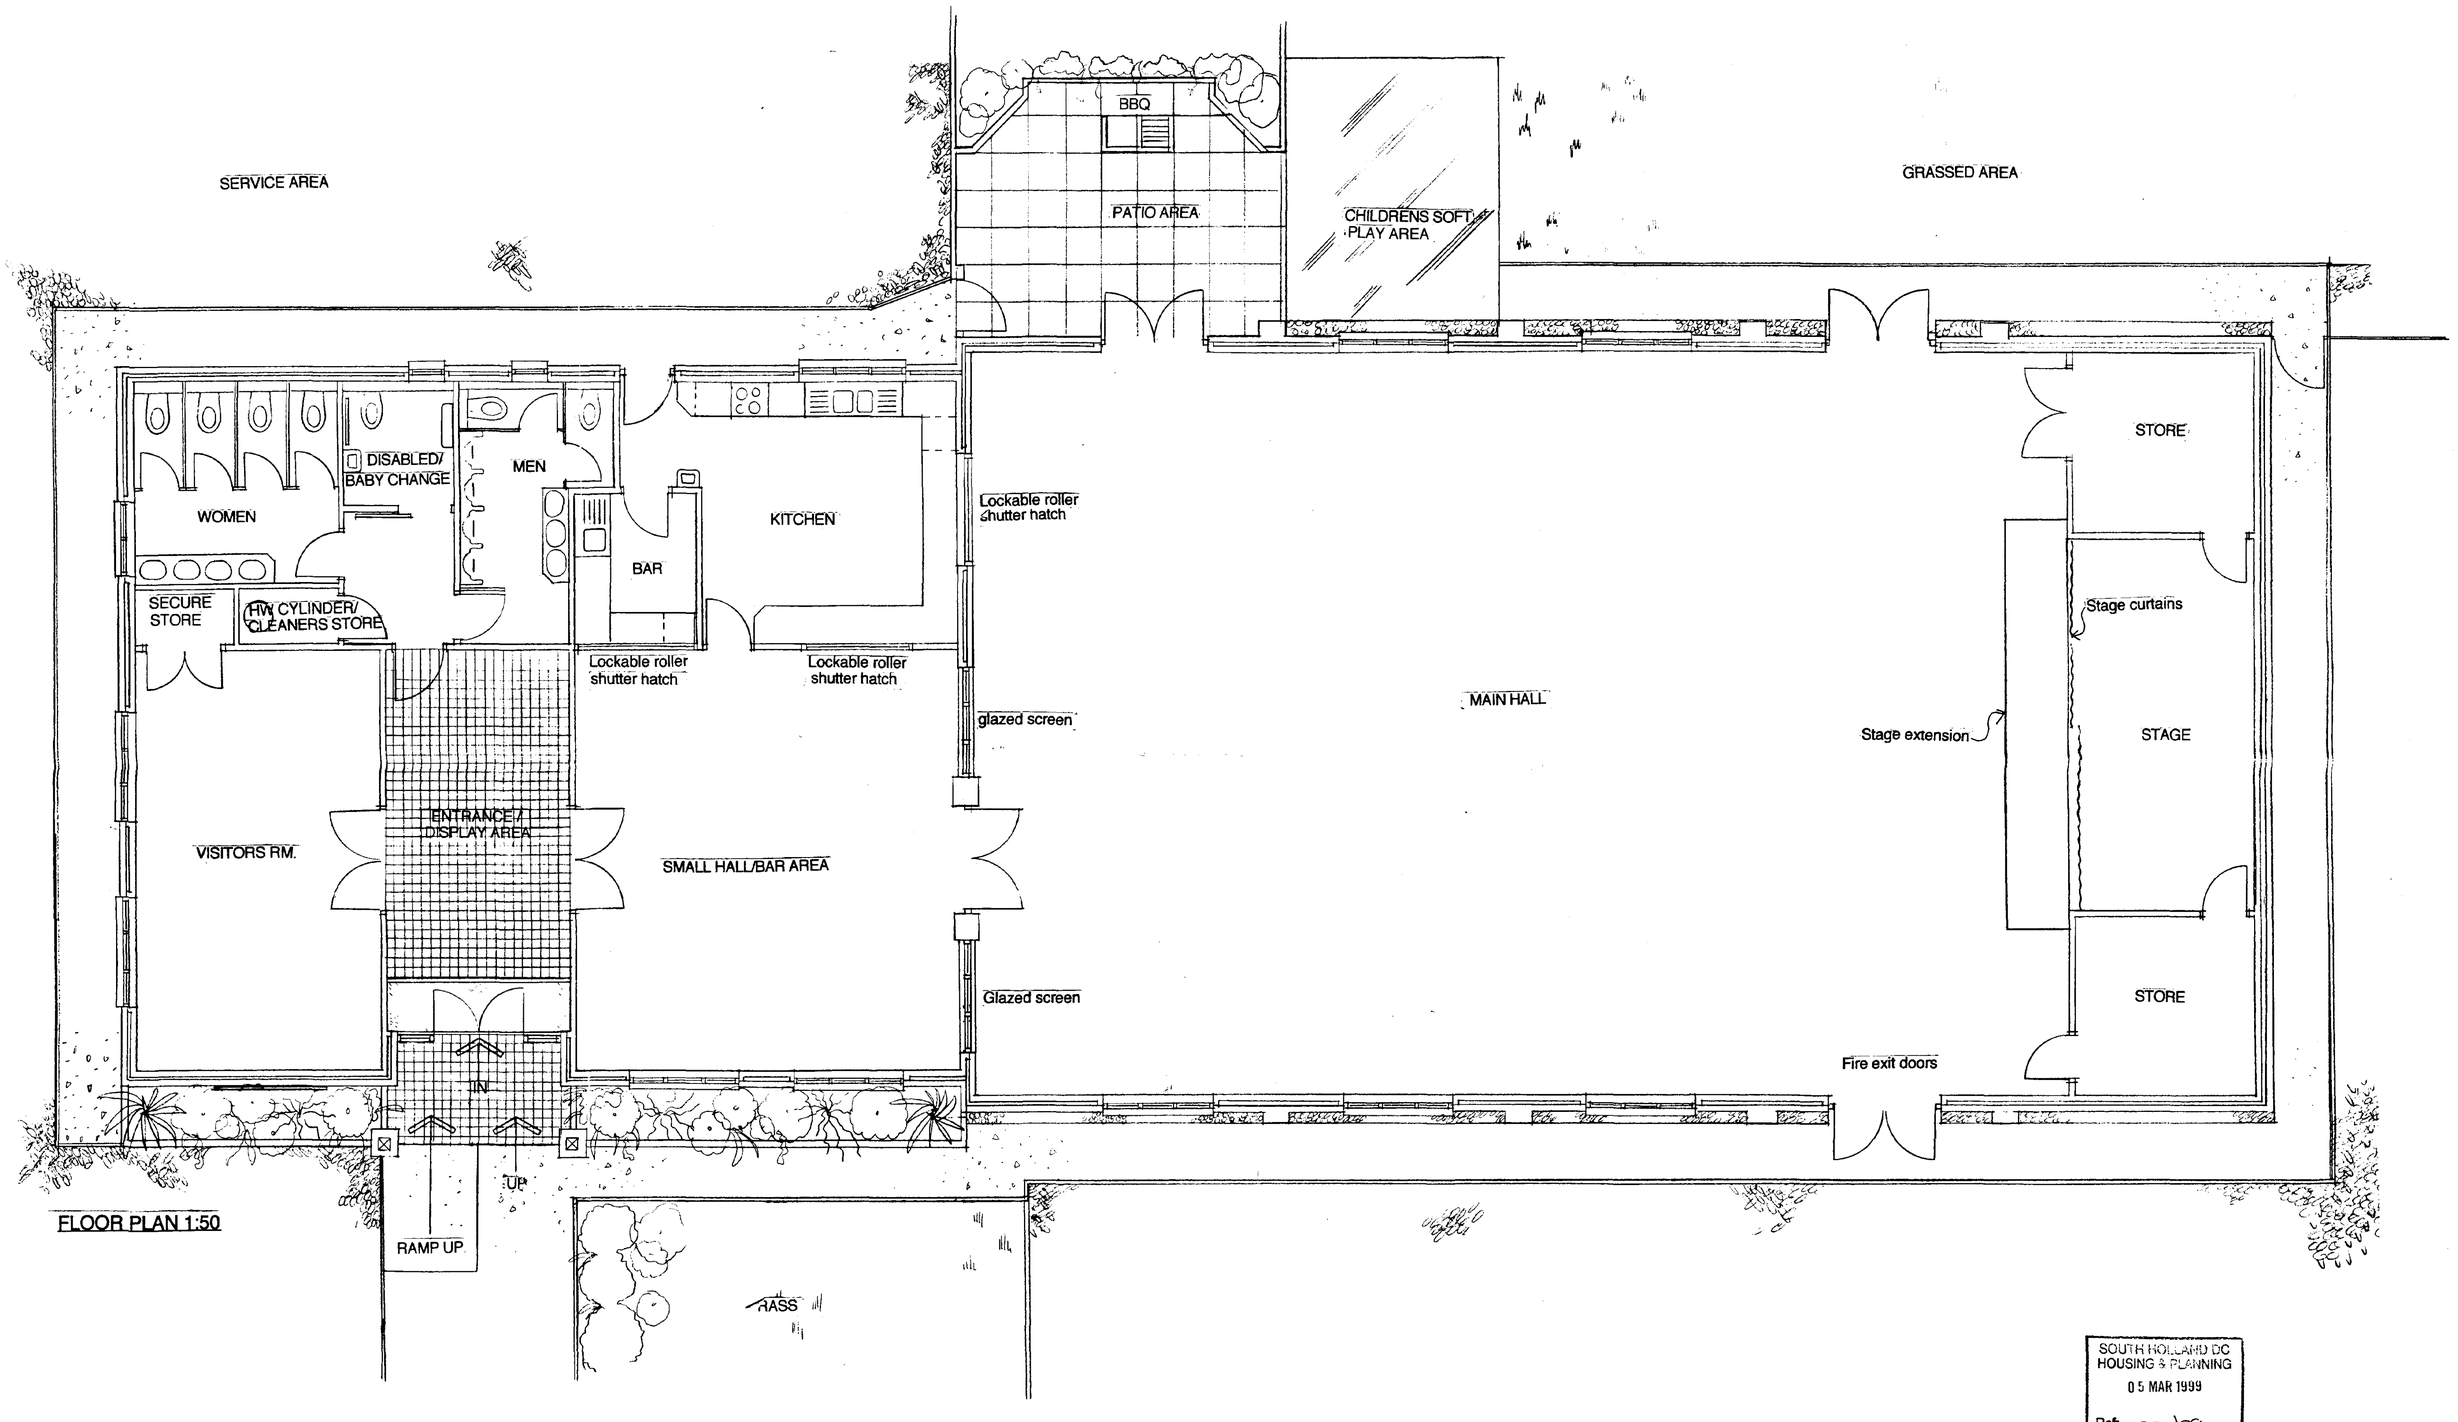

FLOOR PLAN 1:50

SOUTH HOLLAND DC
HOUSING & PLANNING
05 MAR 1999
Ref: 021199

PROPOSED NEW VILLAGE HALL
GEDNEY HILL
Floor plan - scale 1:50
Dwg no. 98/15 /1A

DETERMINED
PLAN

KAREN BRADLEY - CHARTERED ARCHITECT