




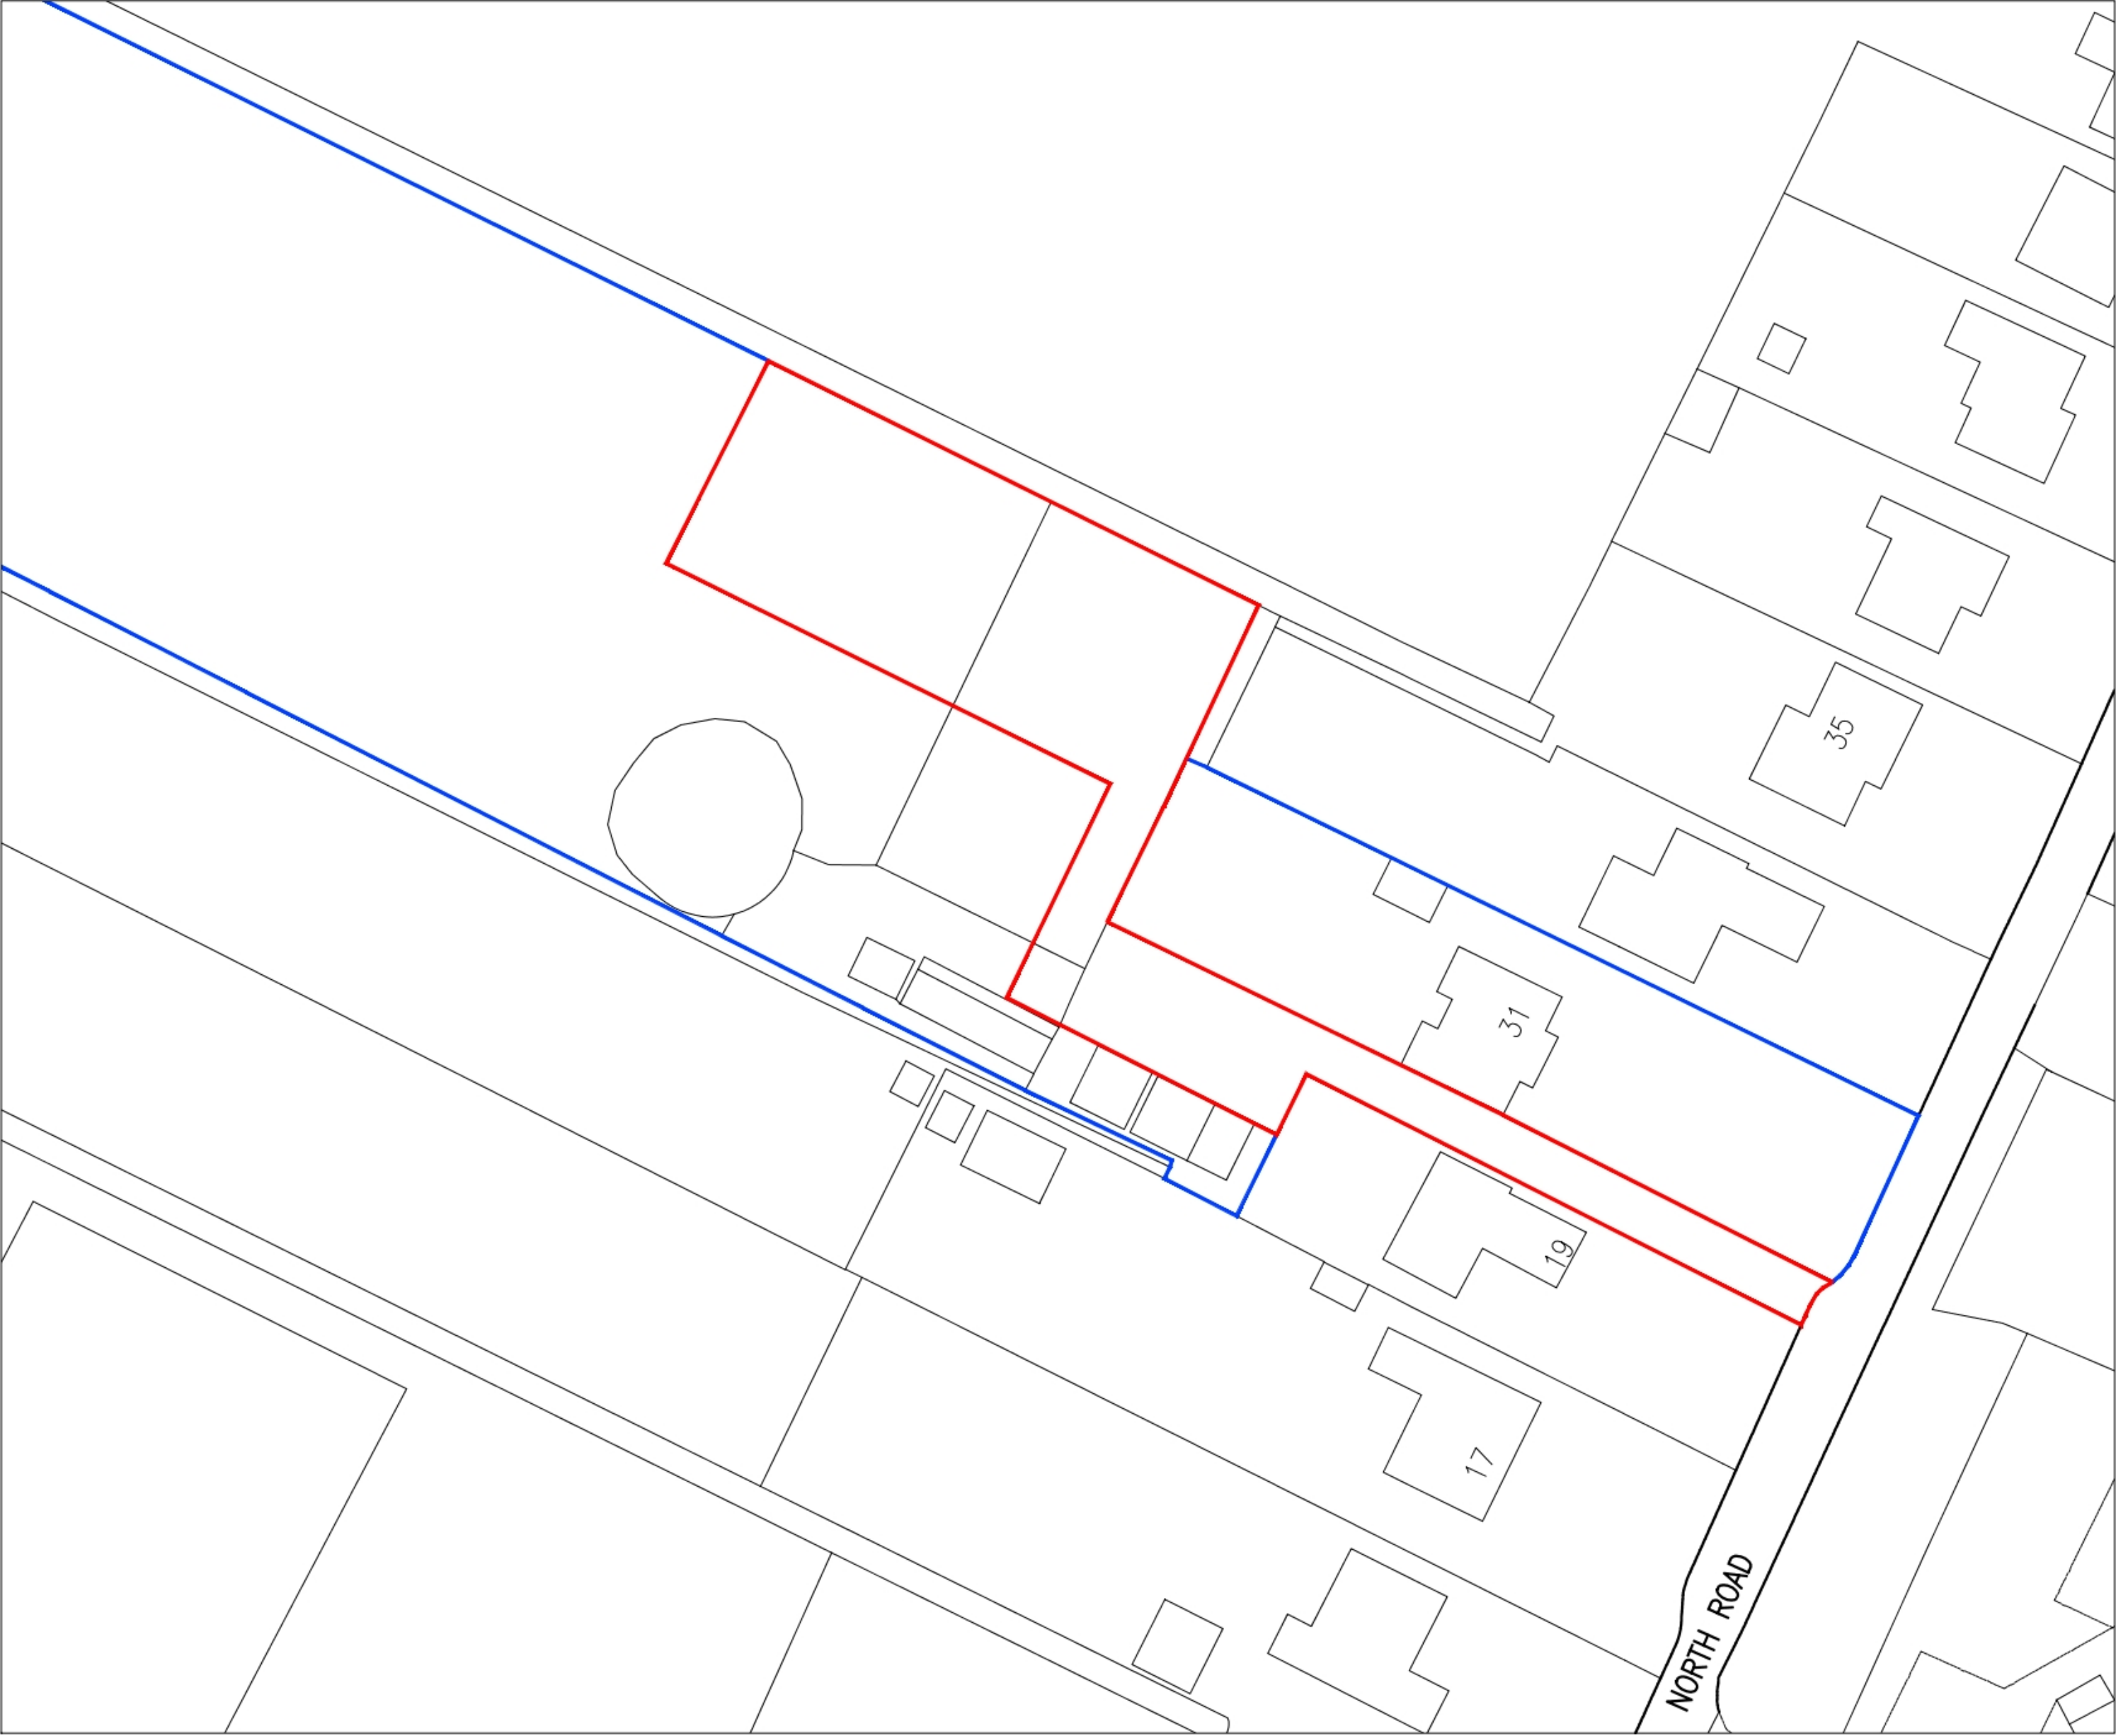


Existing site plan 1:500

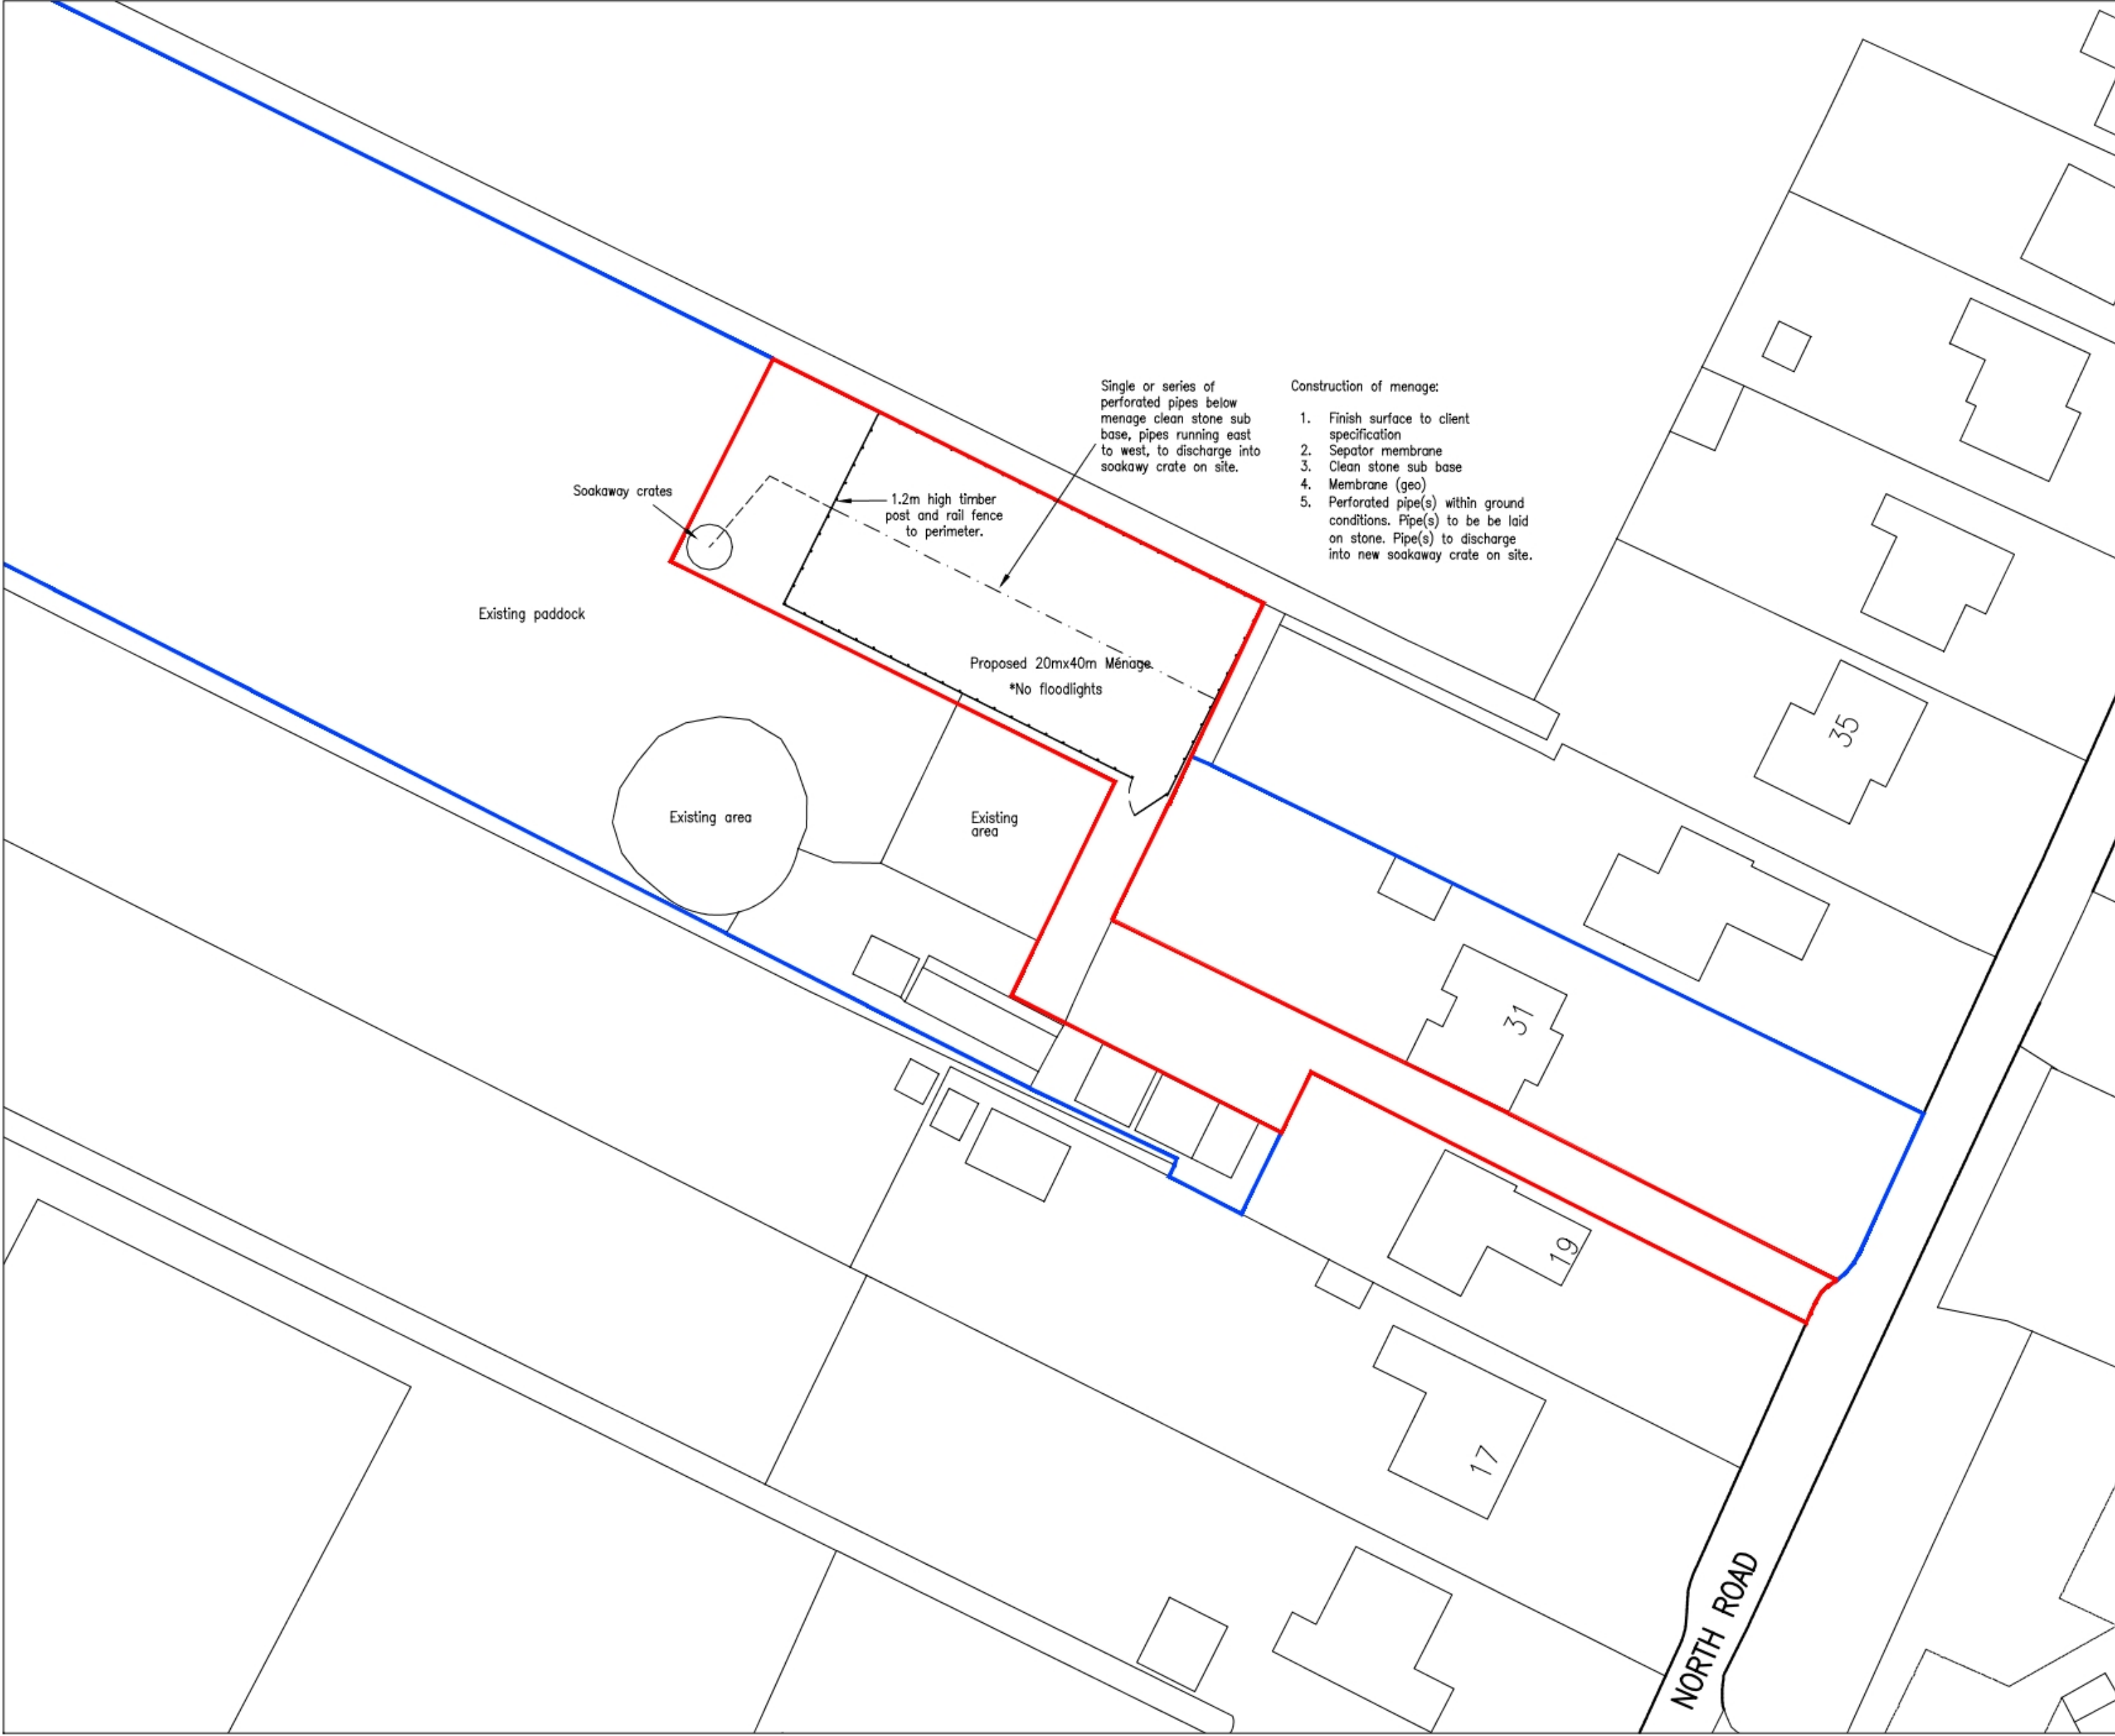


Proposed site plan 1:500

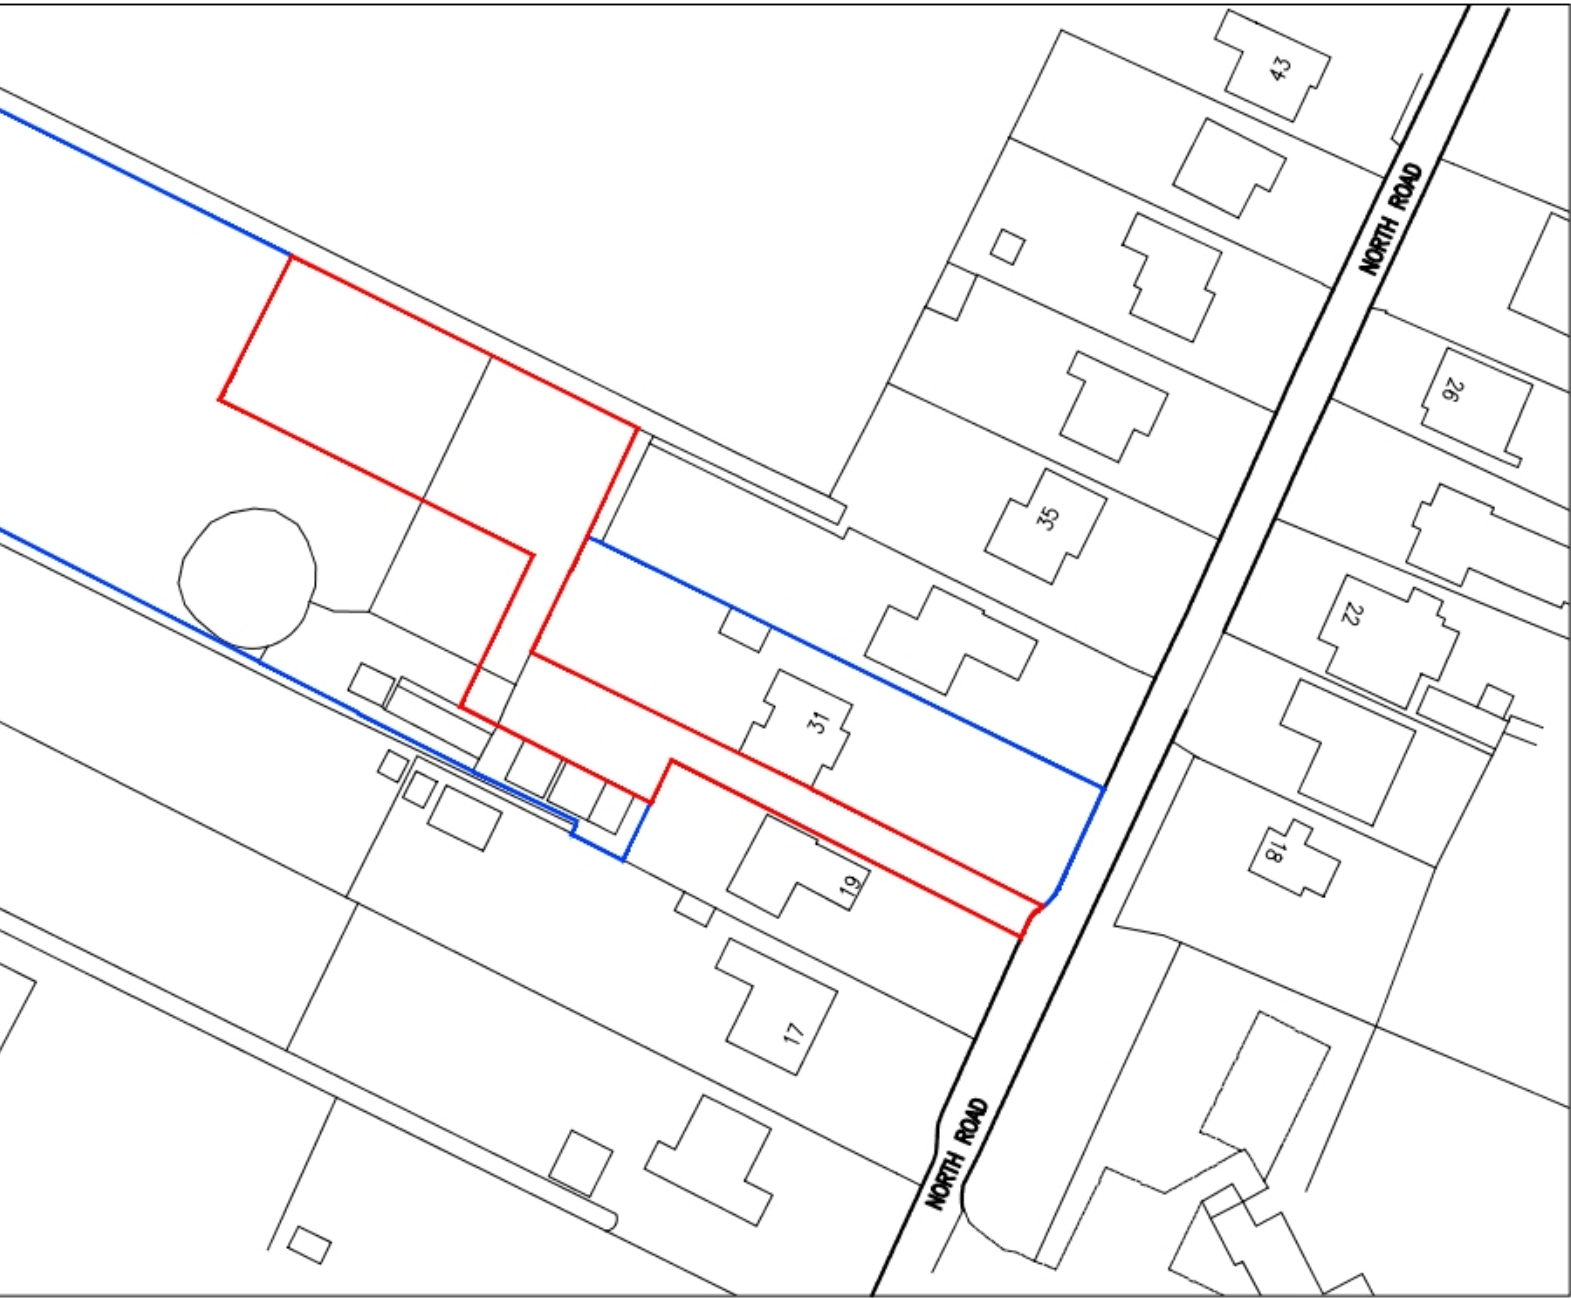


Location plan 1:1000

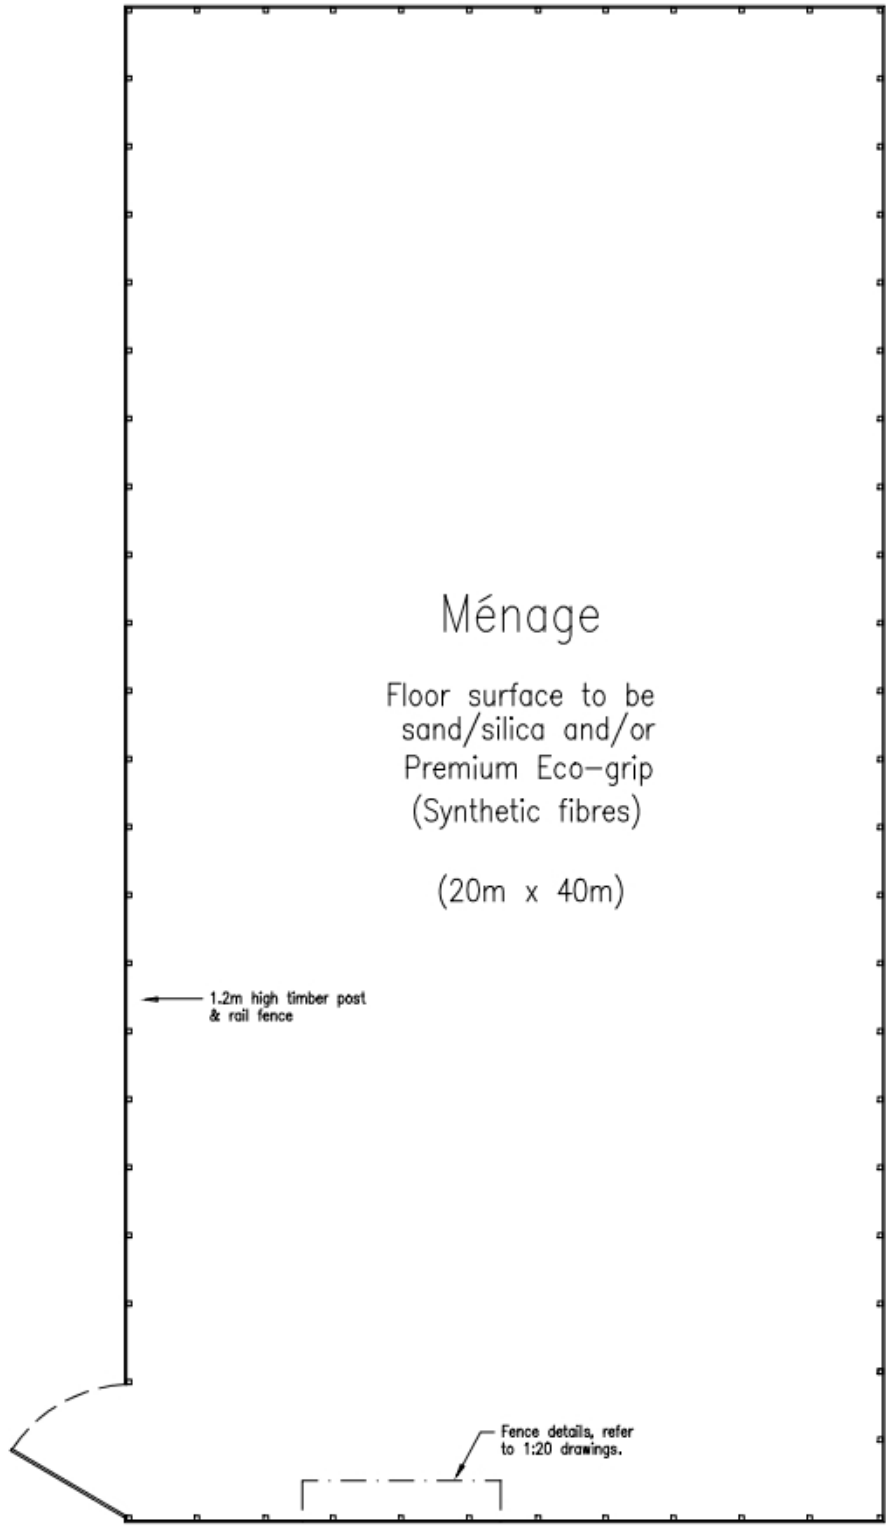


Plan 1:200

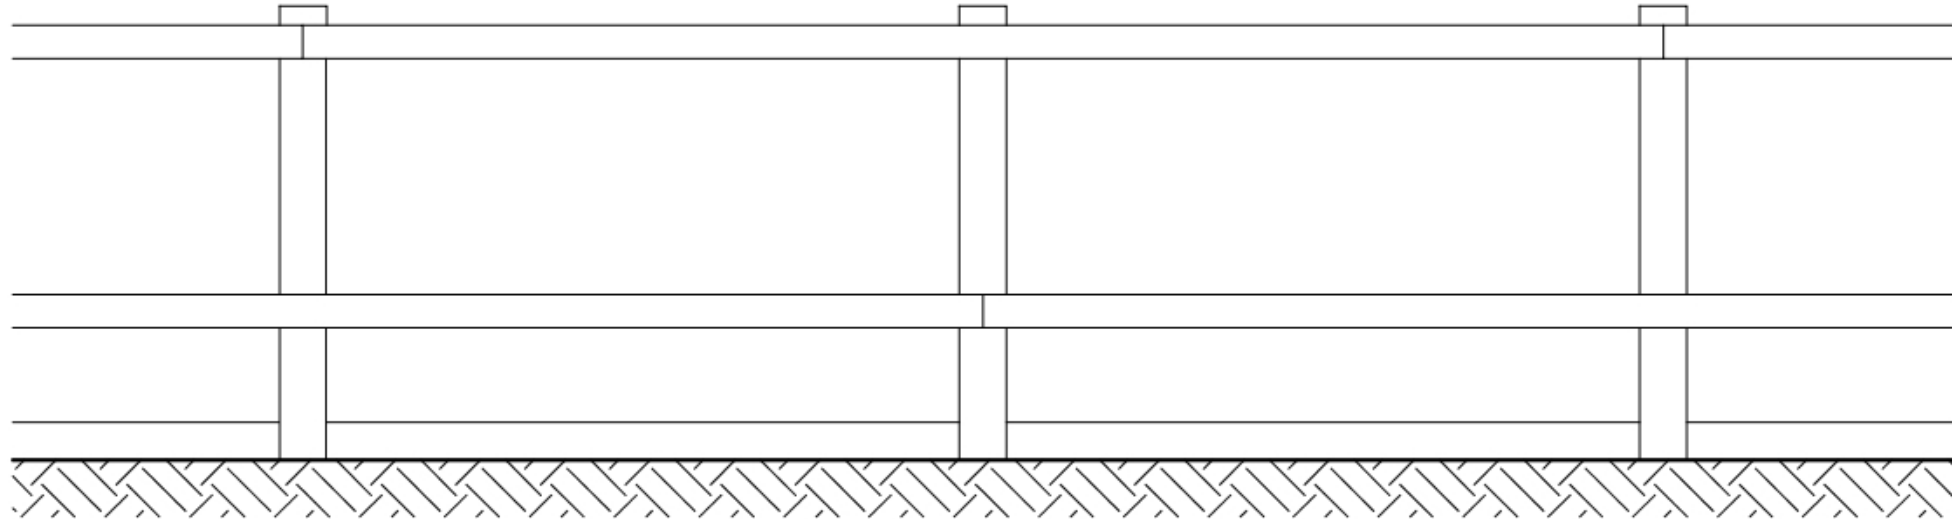

TYPICAL ELEVATION 1:20

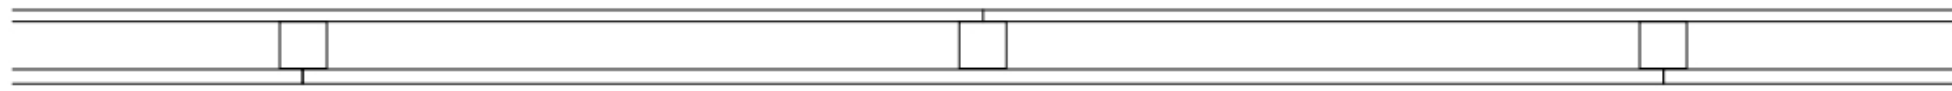

TYPICAL PLAN 1:20

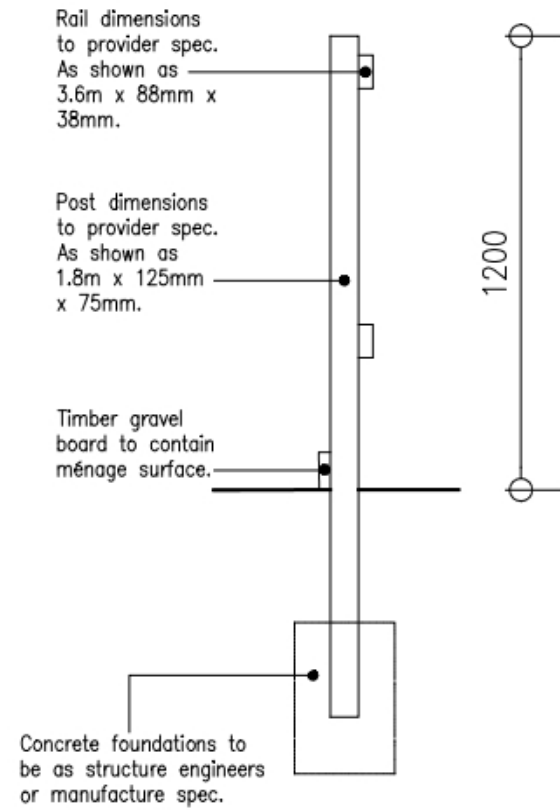

Typical Section 1:20