


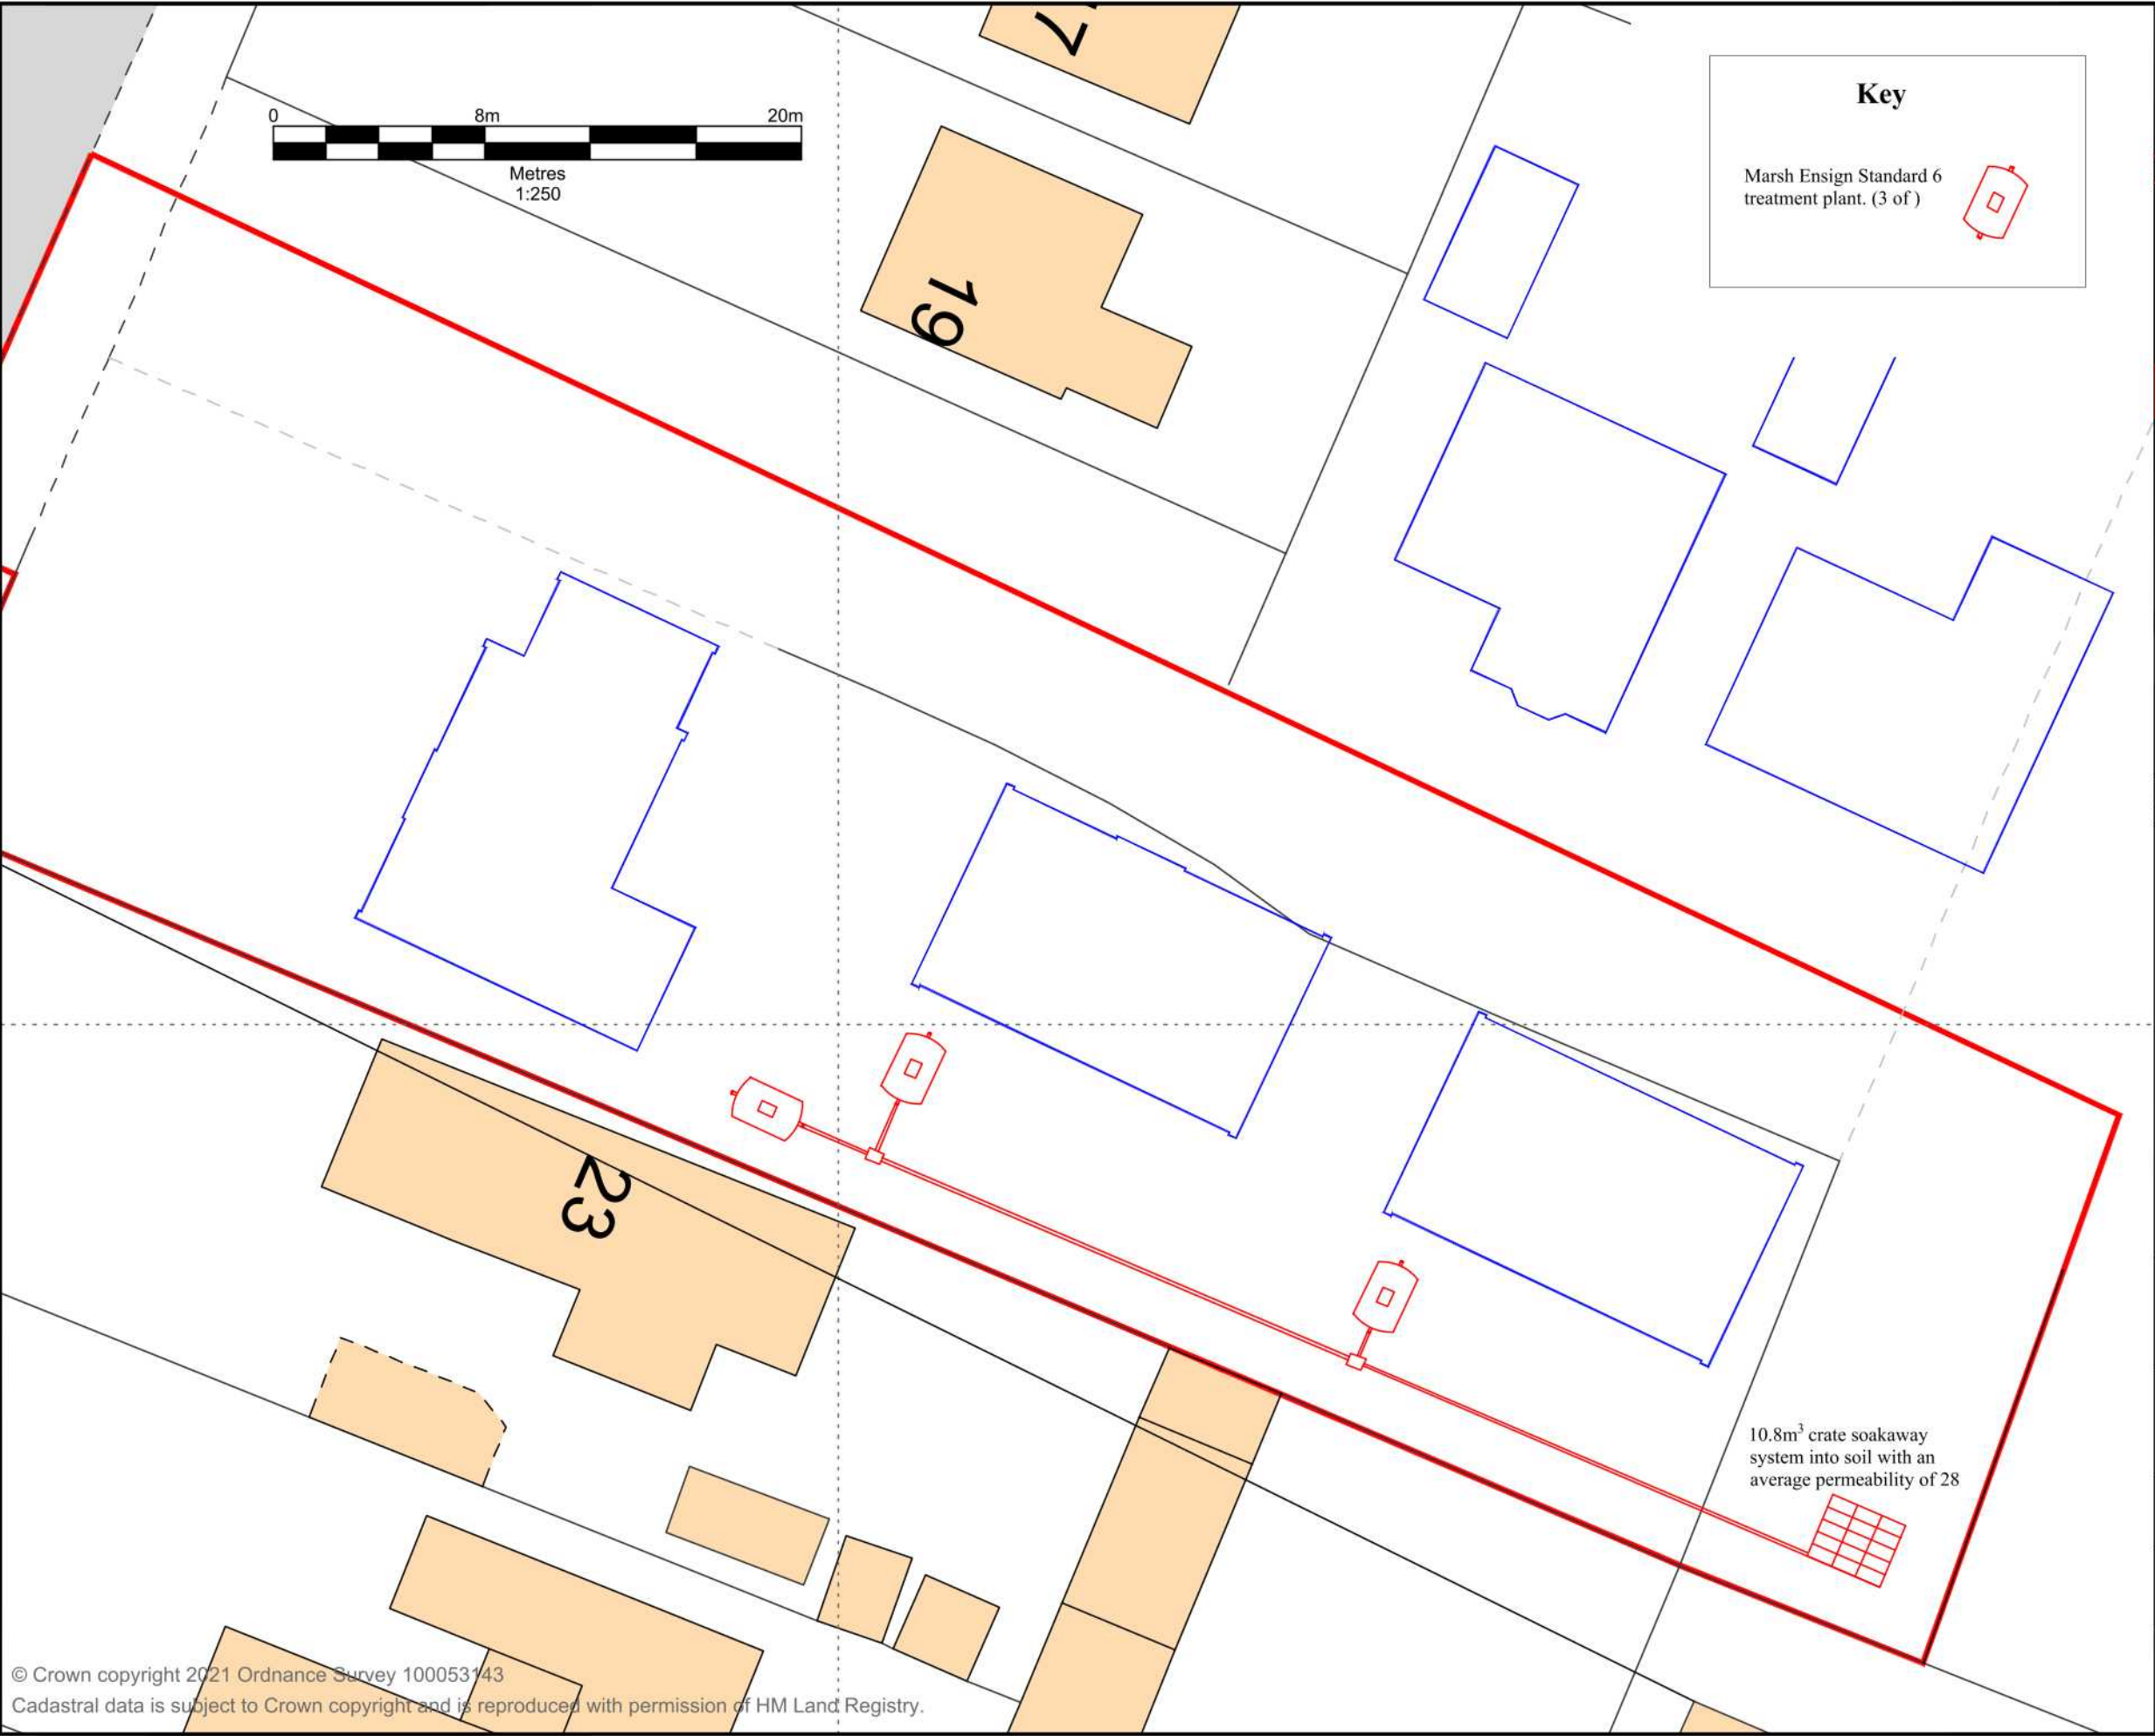

© Crown copyright 2021 Ordnance Survey 100053143
 Cadastral data is subject to Crown copyright and is reproduced with permission of HM Land Registry.

TOLETHORPE

Surveying • Engineering • Environmental

T.W. Barker Ltd
 Hall Farm Cottages
 Little Casterton, Stamford
 Lincolnshire PE9 4BE
 M 07736 009237
 E enquiries@tolethorpe.net

www.tolethorpe.net

Client

Luke Kennally
50 Postland Road
Crowland
PE6 0JB

Rev	Description	Date	By



Project

21 Hillgate, Gedney Hill.
PE12 0NN

Title

Treatment Plant & Soakaway Proposal

Drawing No.

HG220214-004

Rev.

R02

Date

14/02/2022

Drawn By

TWB

Drawing Scale

1:250 @ A3