

Plan 3 - Boundary Distances

NATIONAL
MAP CENTRE

OS Plan B&W


BOUNDARY
DISTANCES

1 EXISTING
BARN
TO BOUNDARY
8M

2 EXISTING
CABIN
TO BOUNDARY
12M

3 PROPOSED
DWELLING
TO BOUNDARY
20M

4 STABLES
TO BOUNDARY
30M

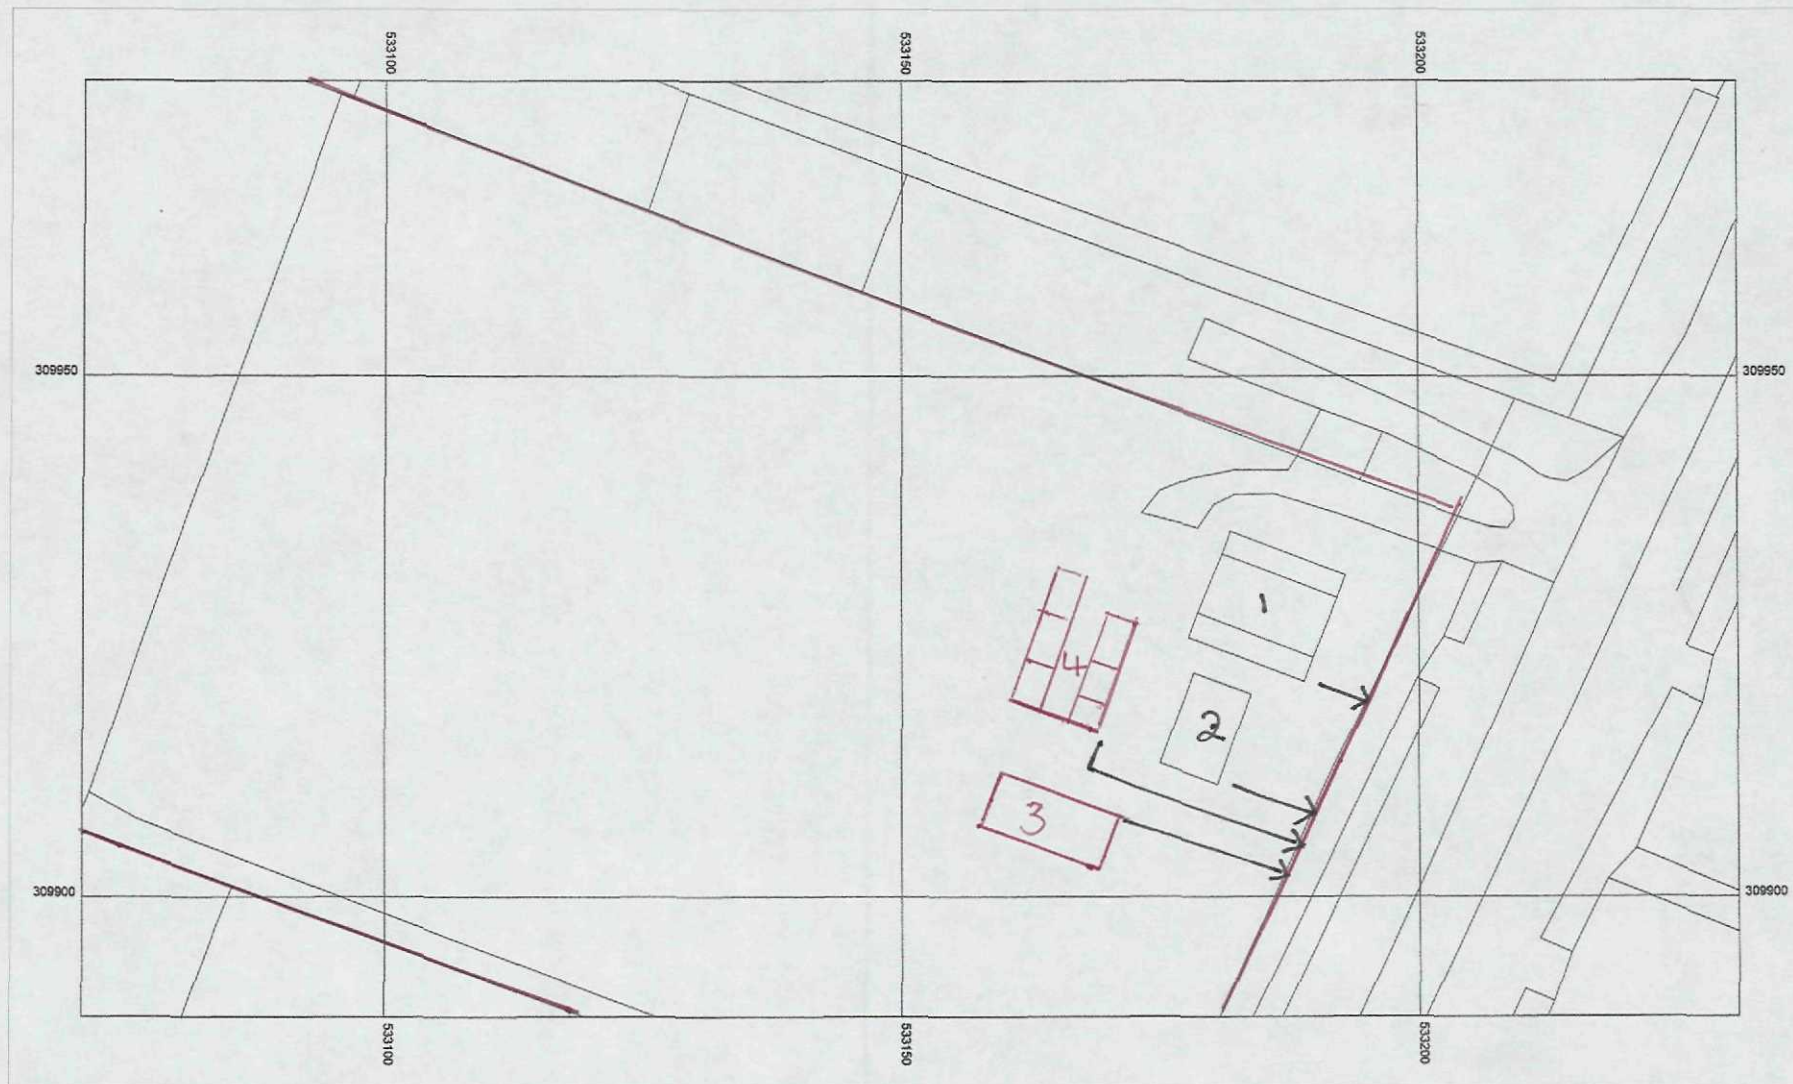

10 5 0 10 m

Scale 1:500



Supplied by: National Map Centre Kent
Licence number: 100031861
Produced: 09/03/15
Serial number: 1481997

Plot centre co-ordinates: 533151, 309933
Download file: Print52611_1481997
Project name: ng