




STABLED
BLOCK 1
10.8m x 3.6m
BLOCK 2
9.6m x 3.6m
EACH STABLE
3.6 x 3.6 (5)
FEED ROOM
2.4 x 3.6m
HEIGHT TO
EAVES 2.15m
HEIGHT TO
RIDGE 2.75m

PROPOSED
DWELLING
12.12 x 6.06m

EXISTING
CABIN
6m x 8m
HEIGHT TO
EAVES
2m 54
HEIGHT TO
RIDGE
2m 95

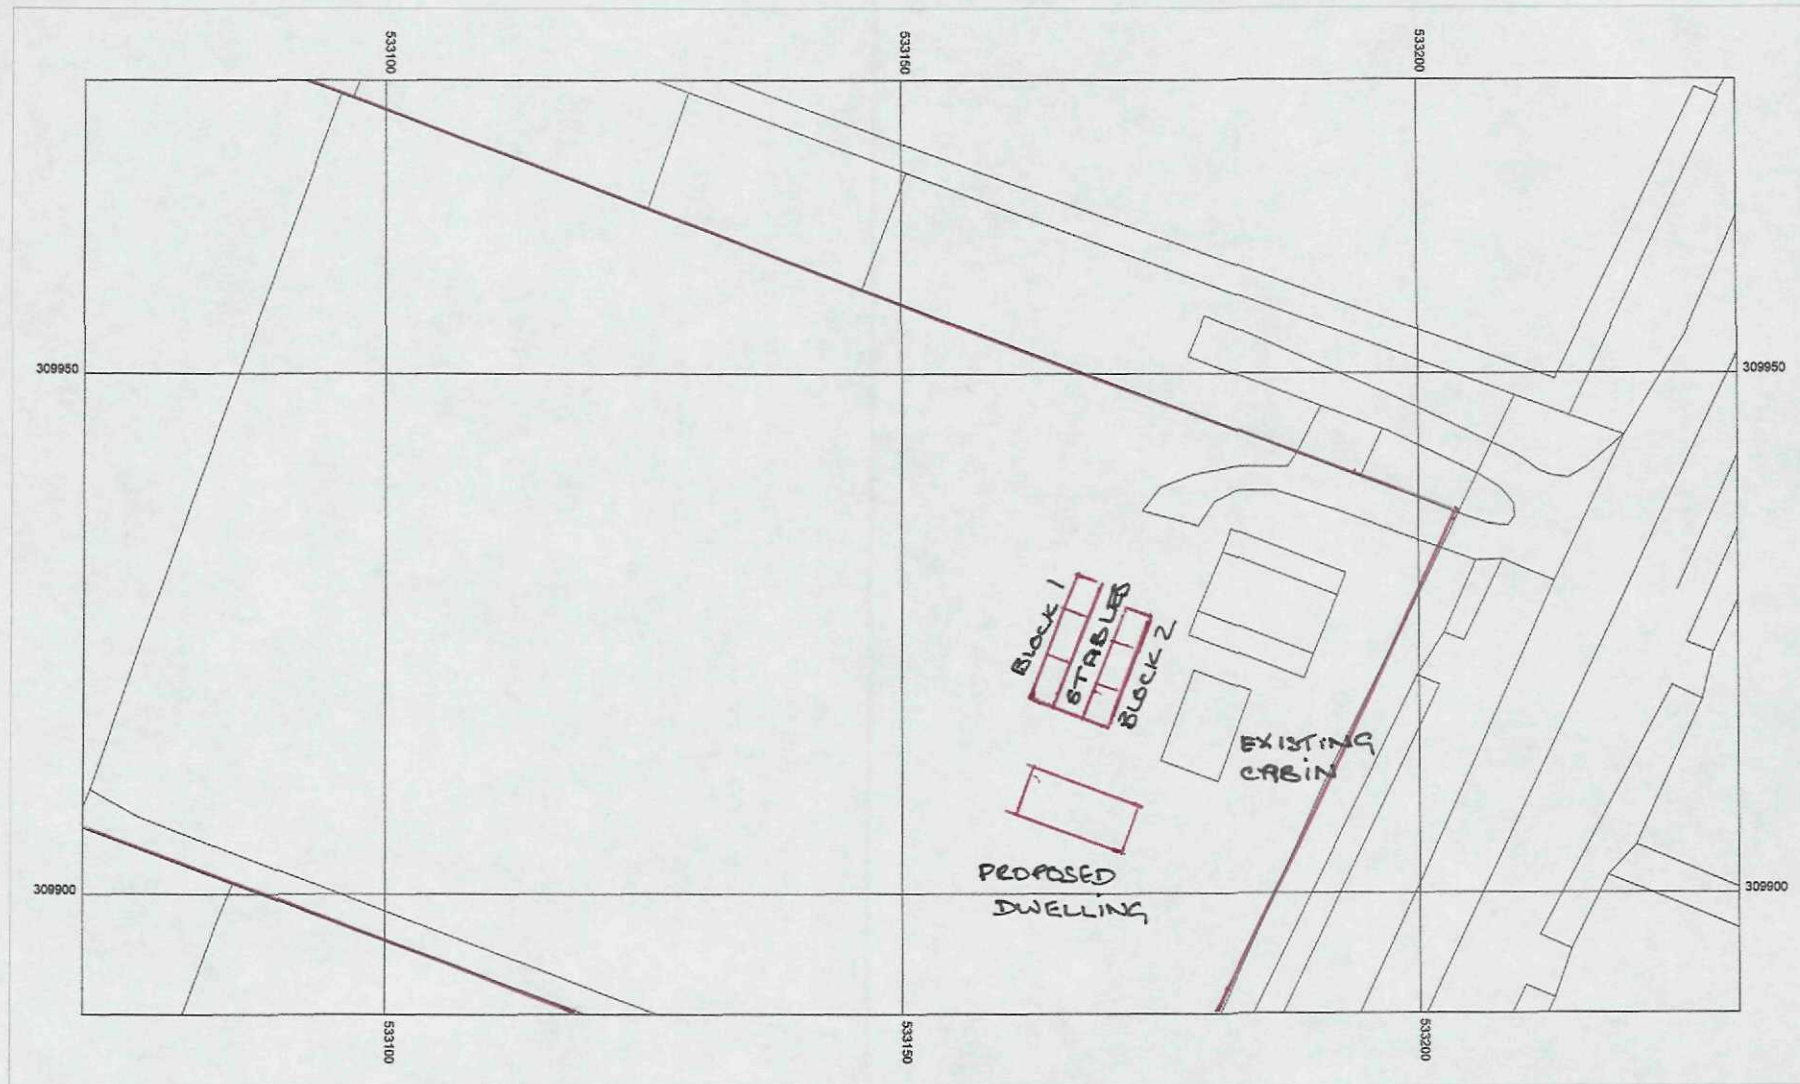

10 5 0 10 m

Scale 1:500



Supplied by: National Map Centre Kent
Licence number: 100031951
Produced: 09/03/15
Serial number: 1481997

Plot centre co-ordinates: 533151, 309933
Download file: Print52611_1481997
Project name: ng