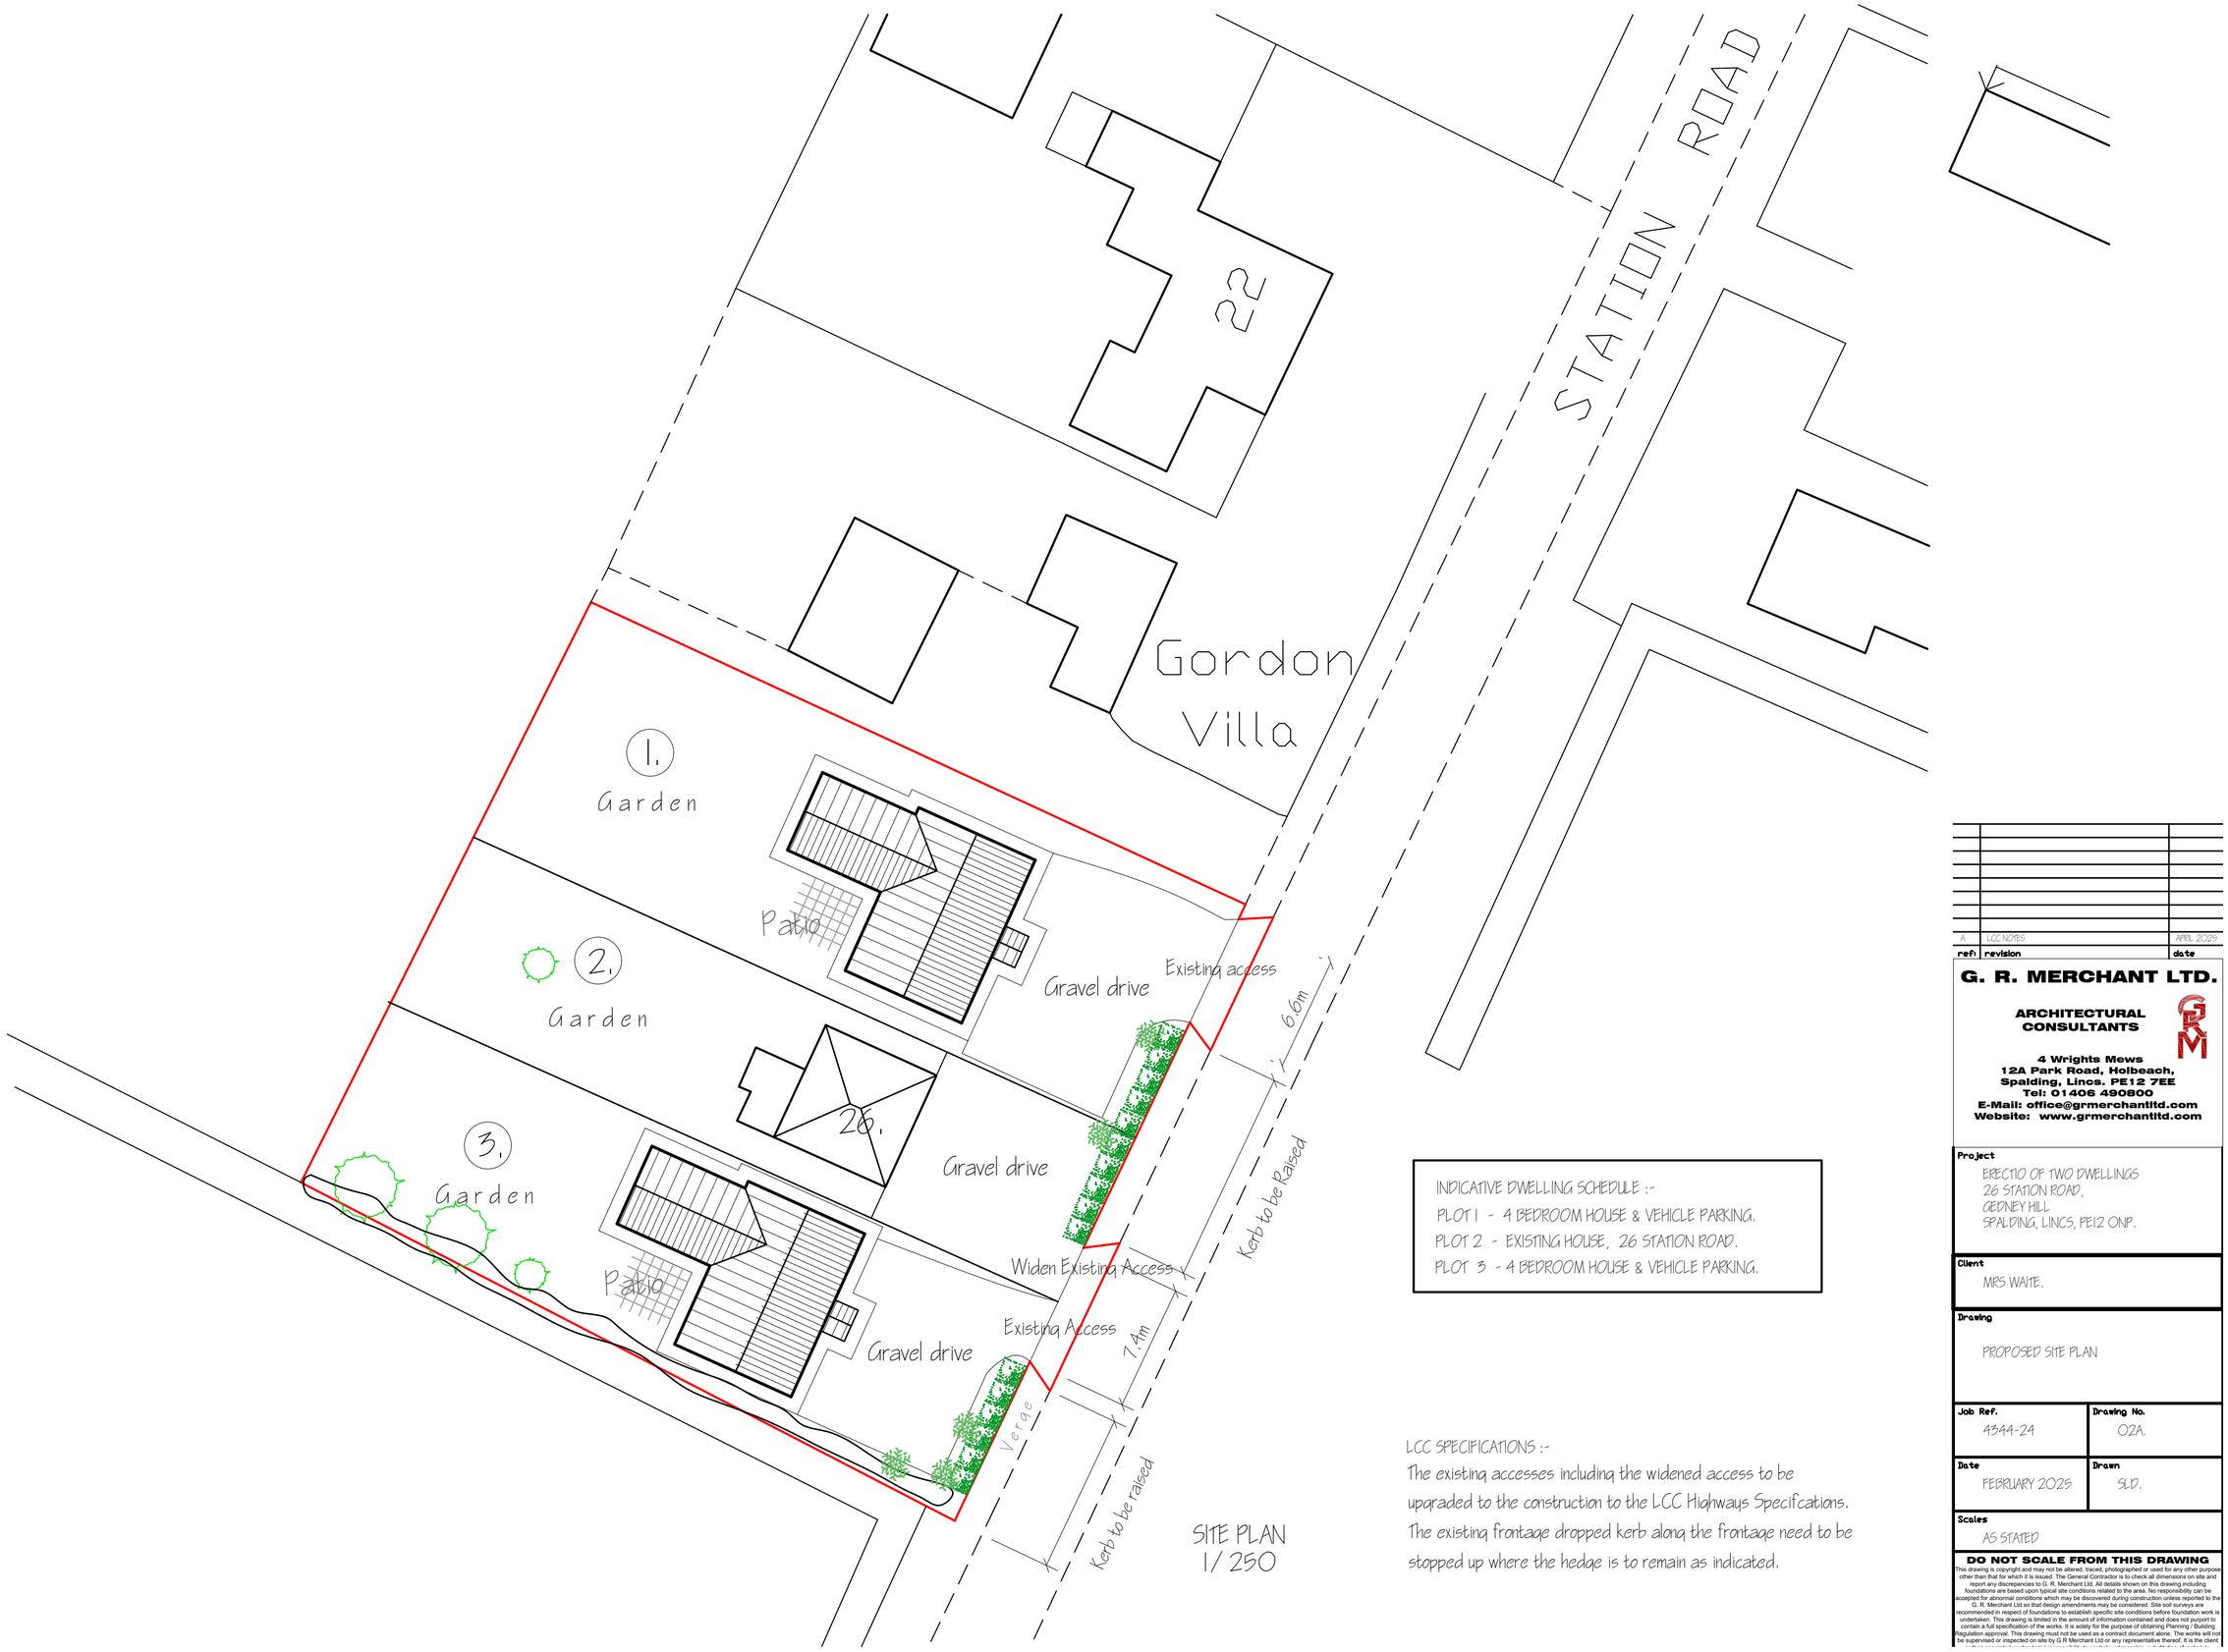

SITE PLAN
1/250

INDICATIVE DWELLING SCHEDULE :-
PLOT 1 - 4 BEDROOM HOUSE & VEHICLE PARKING.
PLOT 2 - EXISTING HOUSE, 26 STATION ROAD.
PLOT 3 - 4 BEDROOM HOUSE & VEHICLE PARKING.

LCC SPECIFICATIONS :-
The existing accesses including the widened access to be upgraded to the construction to the LCC Highways Specifcations. The existing frontage dropped kerb along the frontage need to be stopped up where the hedge is to remain as indicated.

ref:	revision	date
A	LCC NOTES	APRIL 2025

G. R. MERCHANT LTD.

ARCHITECTURAL CONSULTANTS

4 Wrights Mews
12A Park Road, Holbeach,
Spalding, Lincs. PE12 7EE
Tel: 01406 490800
E-Mail: office@grmerchantltd.com
Website: www.grmerchantltd.com

Project
ERECTIO OF TWO DWELLINGS
26 STATION ROAD,
GEDNEY HILL
SPALDING, LINCS, PE12 ONP.

Client
MRS WAITE.

Drawing
PROPOSED SITE PLAN

Job Ref.	Drawing No.
4344-24	02A.
Date	**Drawn**
FEBRUARY 2025	SLD.

Scales
AS STATED

DO NOT SCALE FROM THIS DRAWING
This drawing is copyright and may not be altered, traced, photographed or used for any other purpose other than that for which it is issued. The General Contractor is to check all dimensions on site and report any discrepancies to G. R. Merchant Ltd. All details shown on this drawing including foundations are based upon typical site conditions related to the area. No responsibility can be accepted for abnormal conditions which may be discovered during construction unless reported to the G. R. Merchant Ltd so that design amendments may be considered. Site soil surveys are recommended in respect of foundations to establish specific site conditions before foundation work is undertaken. This drawing is limited in the amount of information contained and does not purport to contain a full specification of the works. It is solely for the purpose of obtaining Planning / Building Regulation approval. This drawing must not be used as a contract document alone. The works will not be supervised or inspected on site by G R Merchant Ltd or any representative thereof. It is the client