


Location Plan

Site Address: Pavilion And Premises, Sports Ground, North Road, Gedney Hill, Spalding, PE12 0NL

Date Produced: 29-May-2025

Scale: 1:1250 @A4

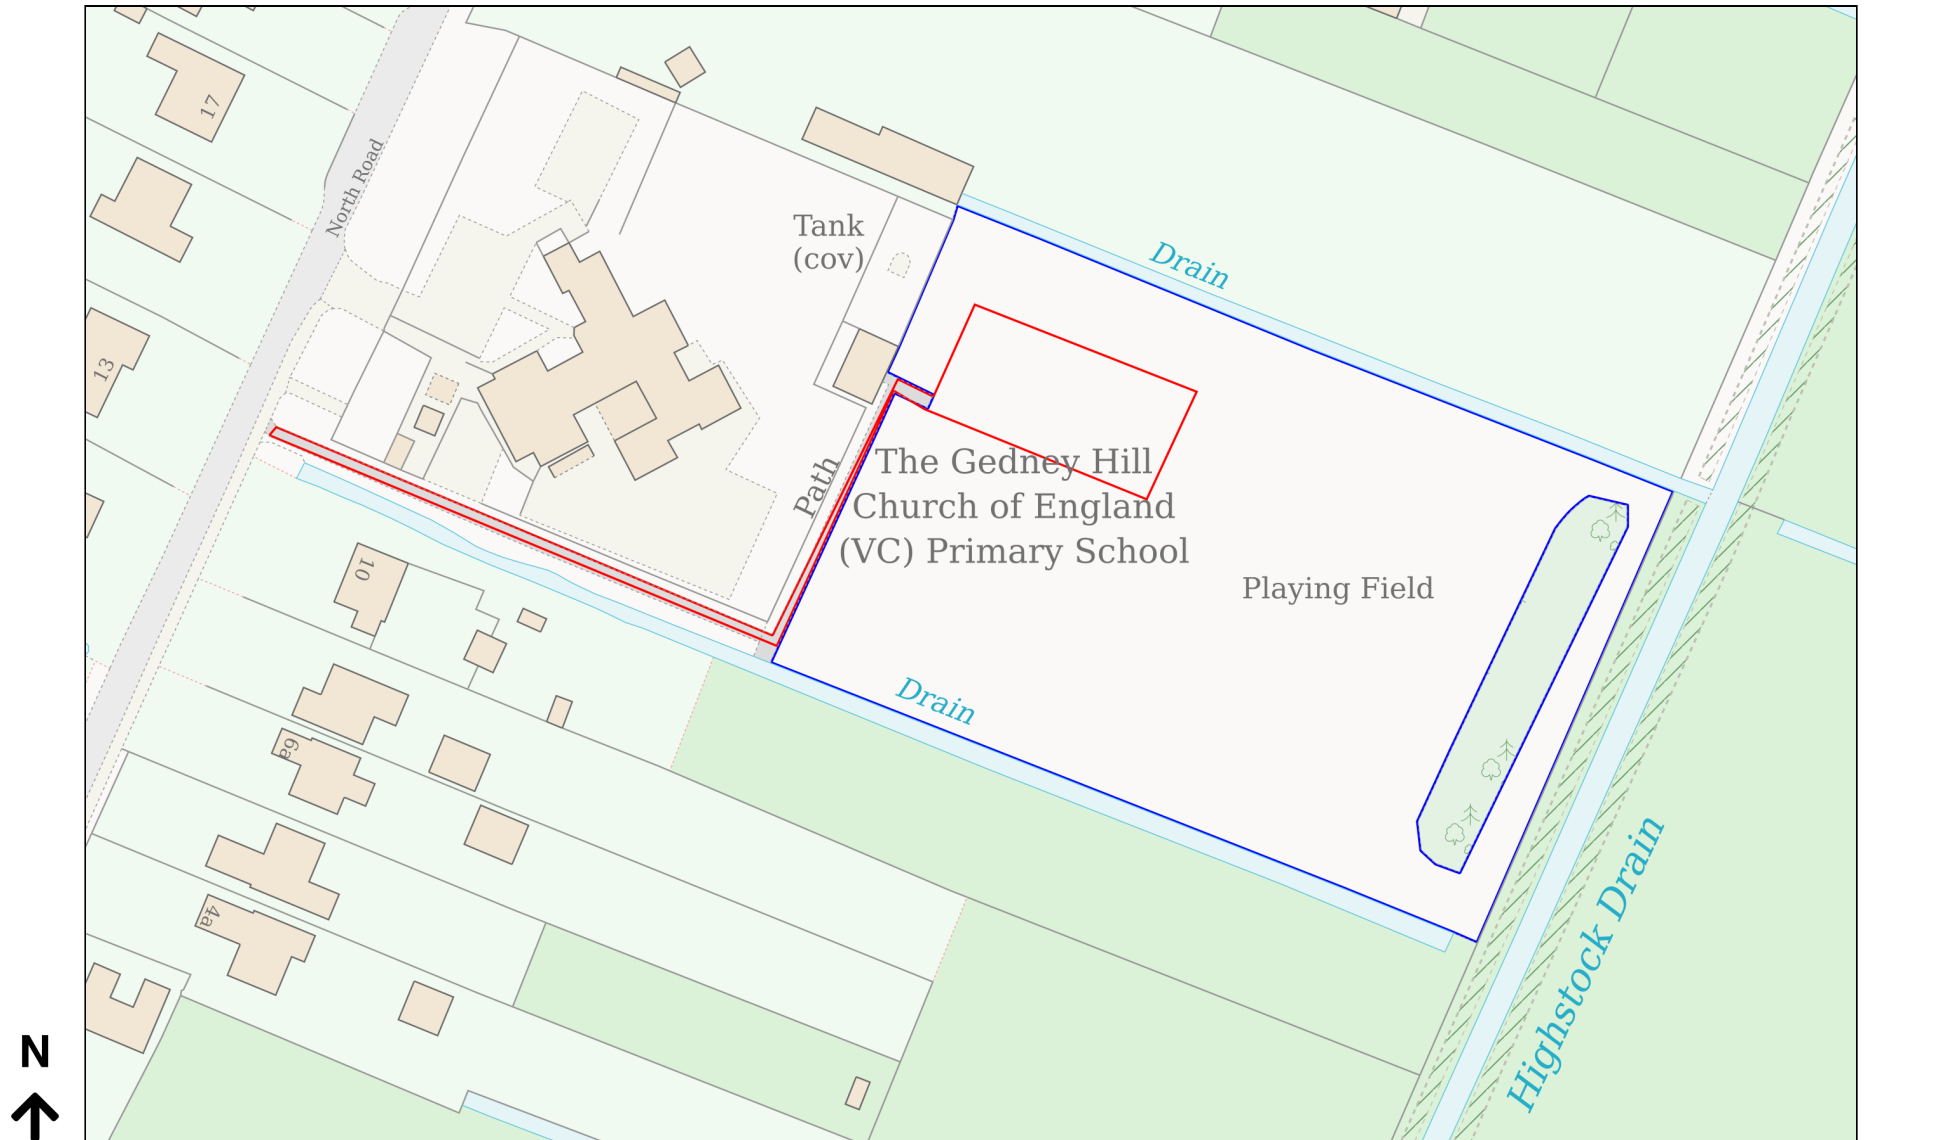

Planning Portal Reference: PP-13853883v3