
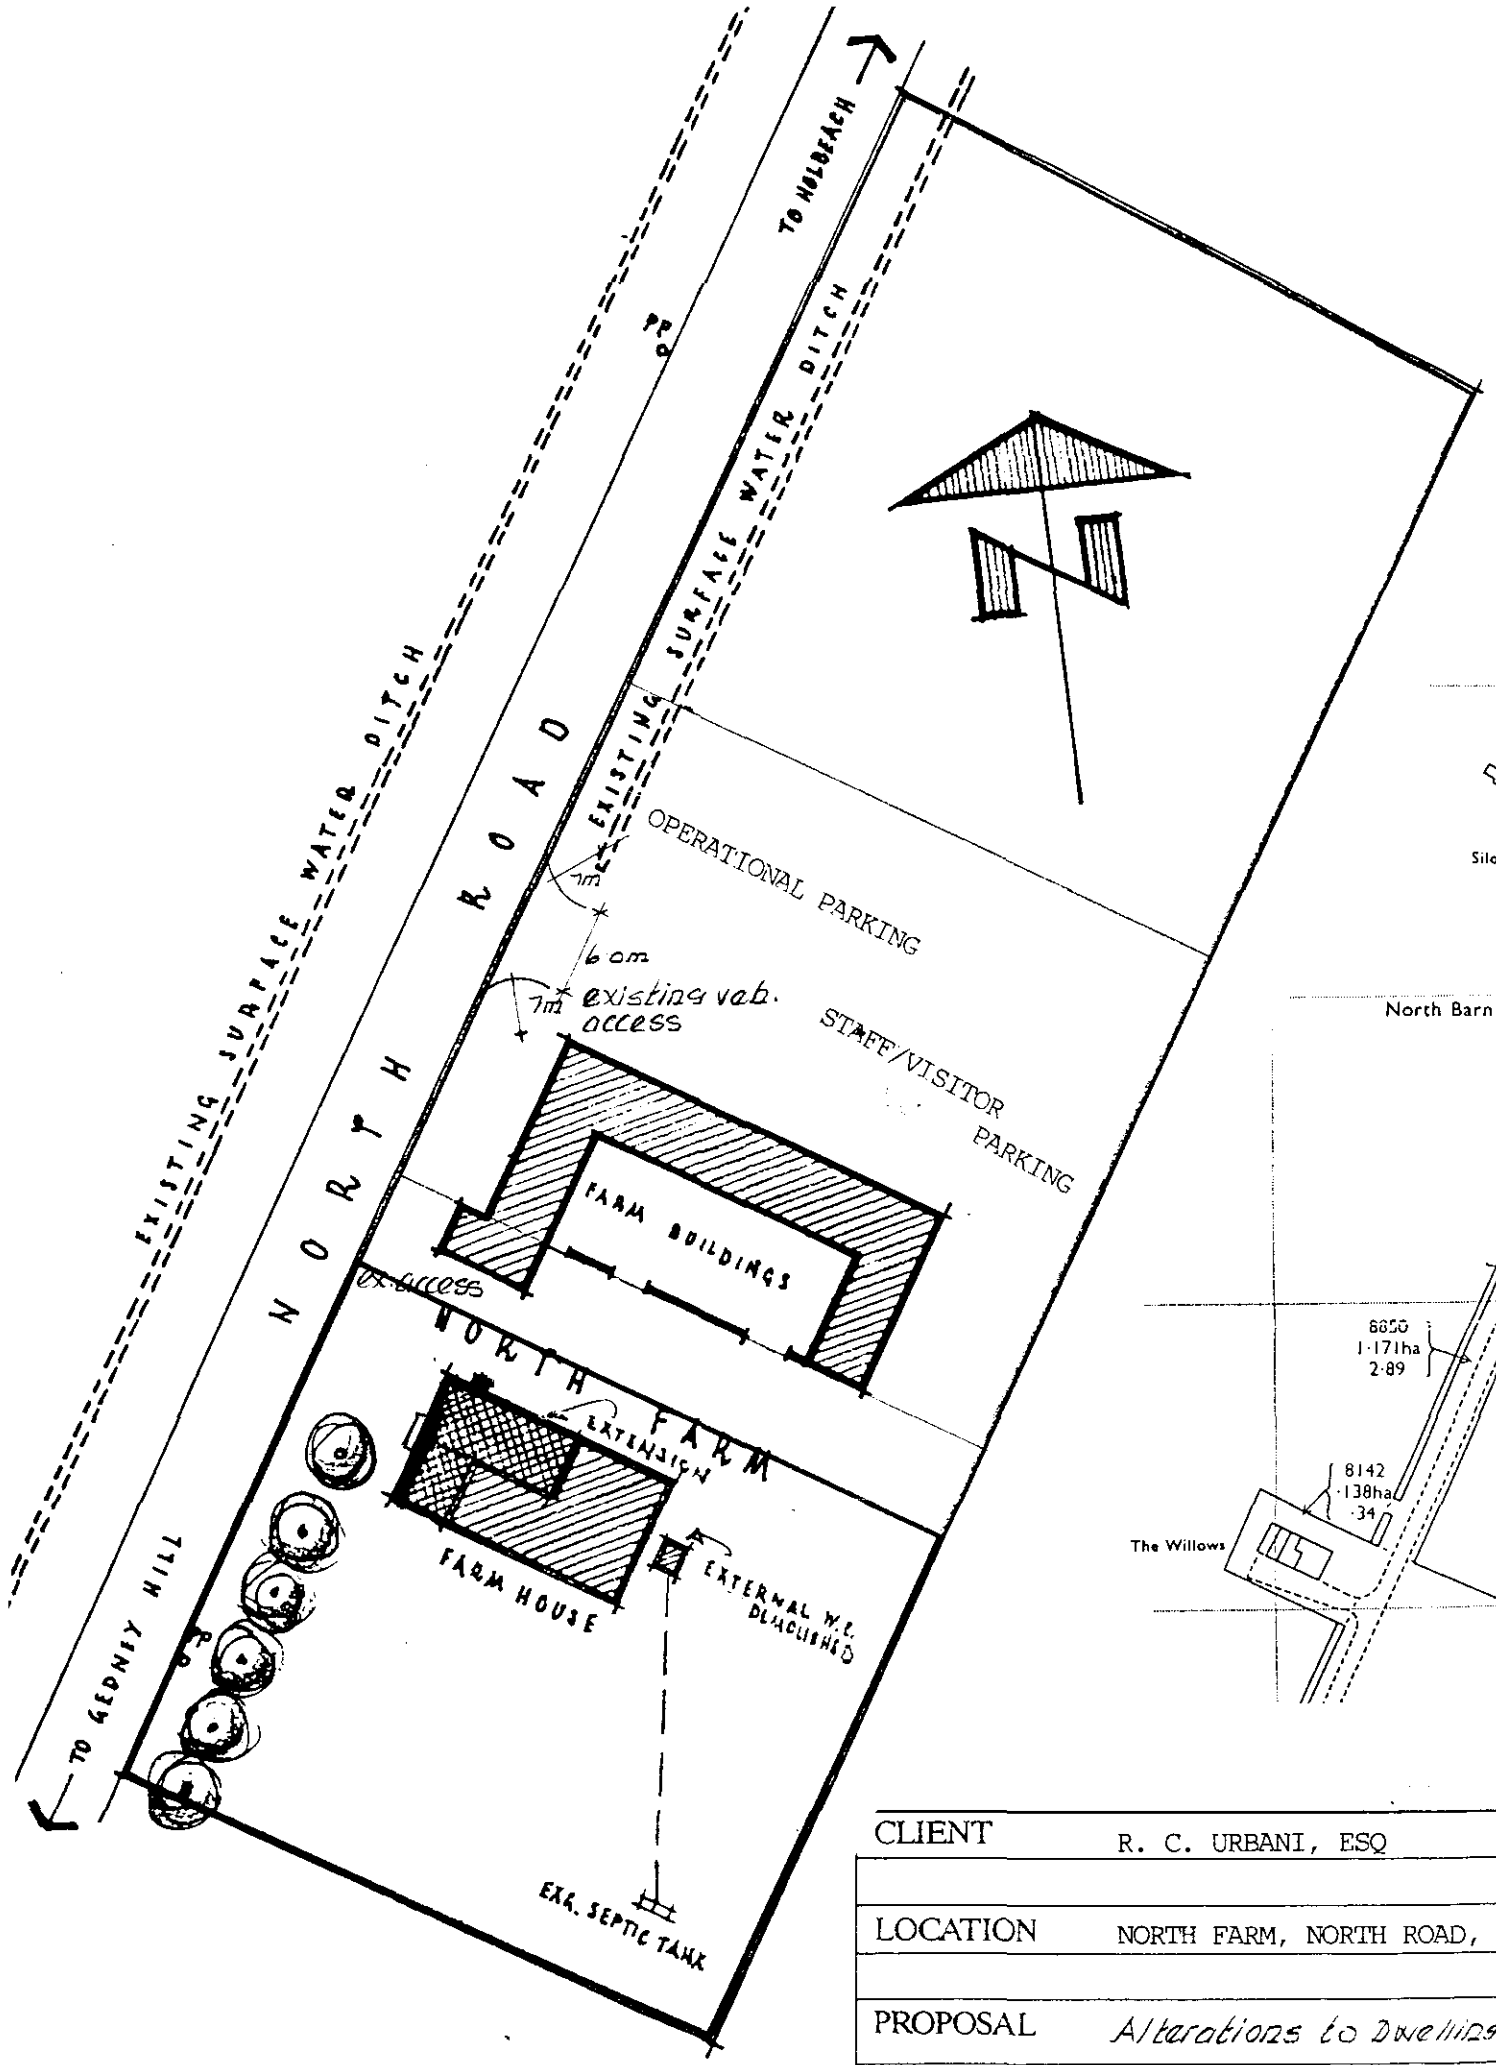


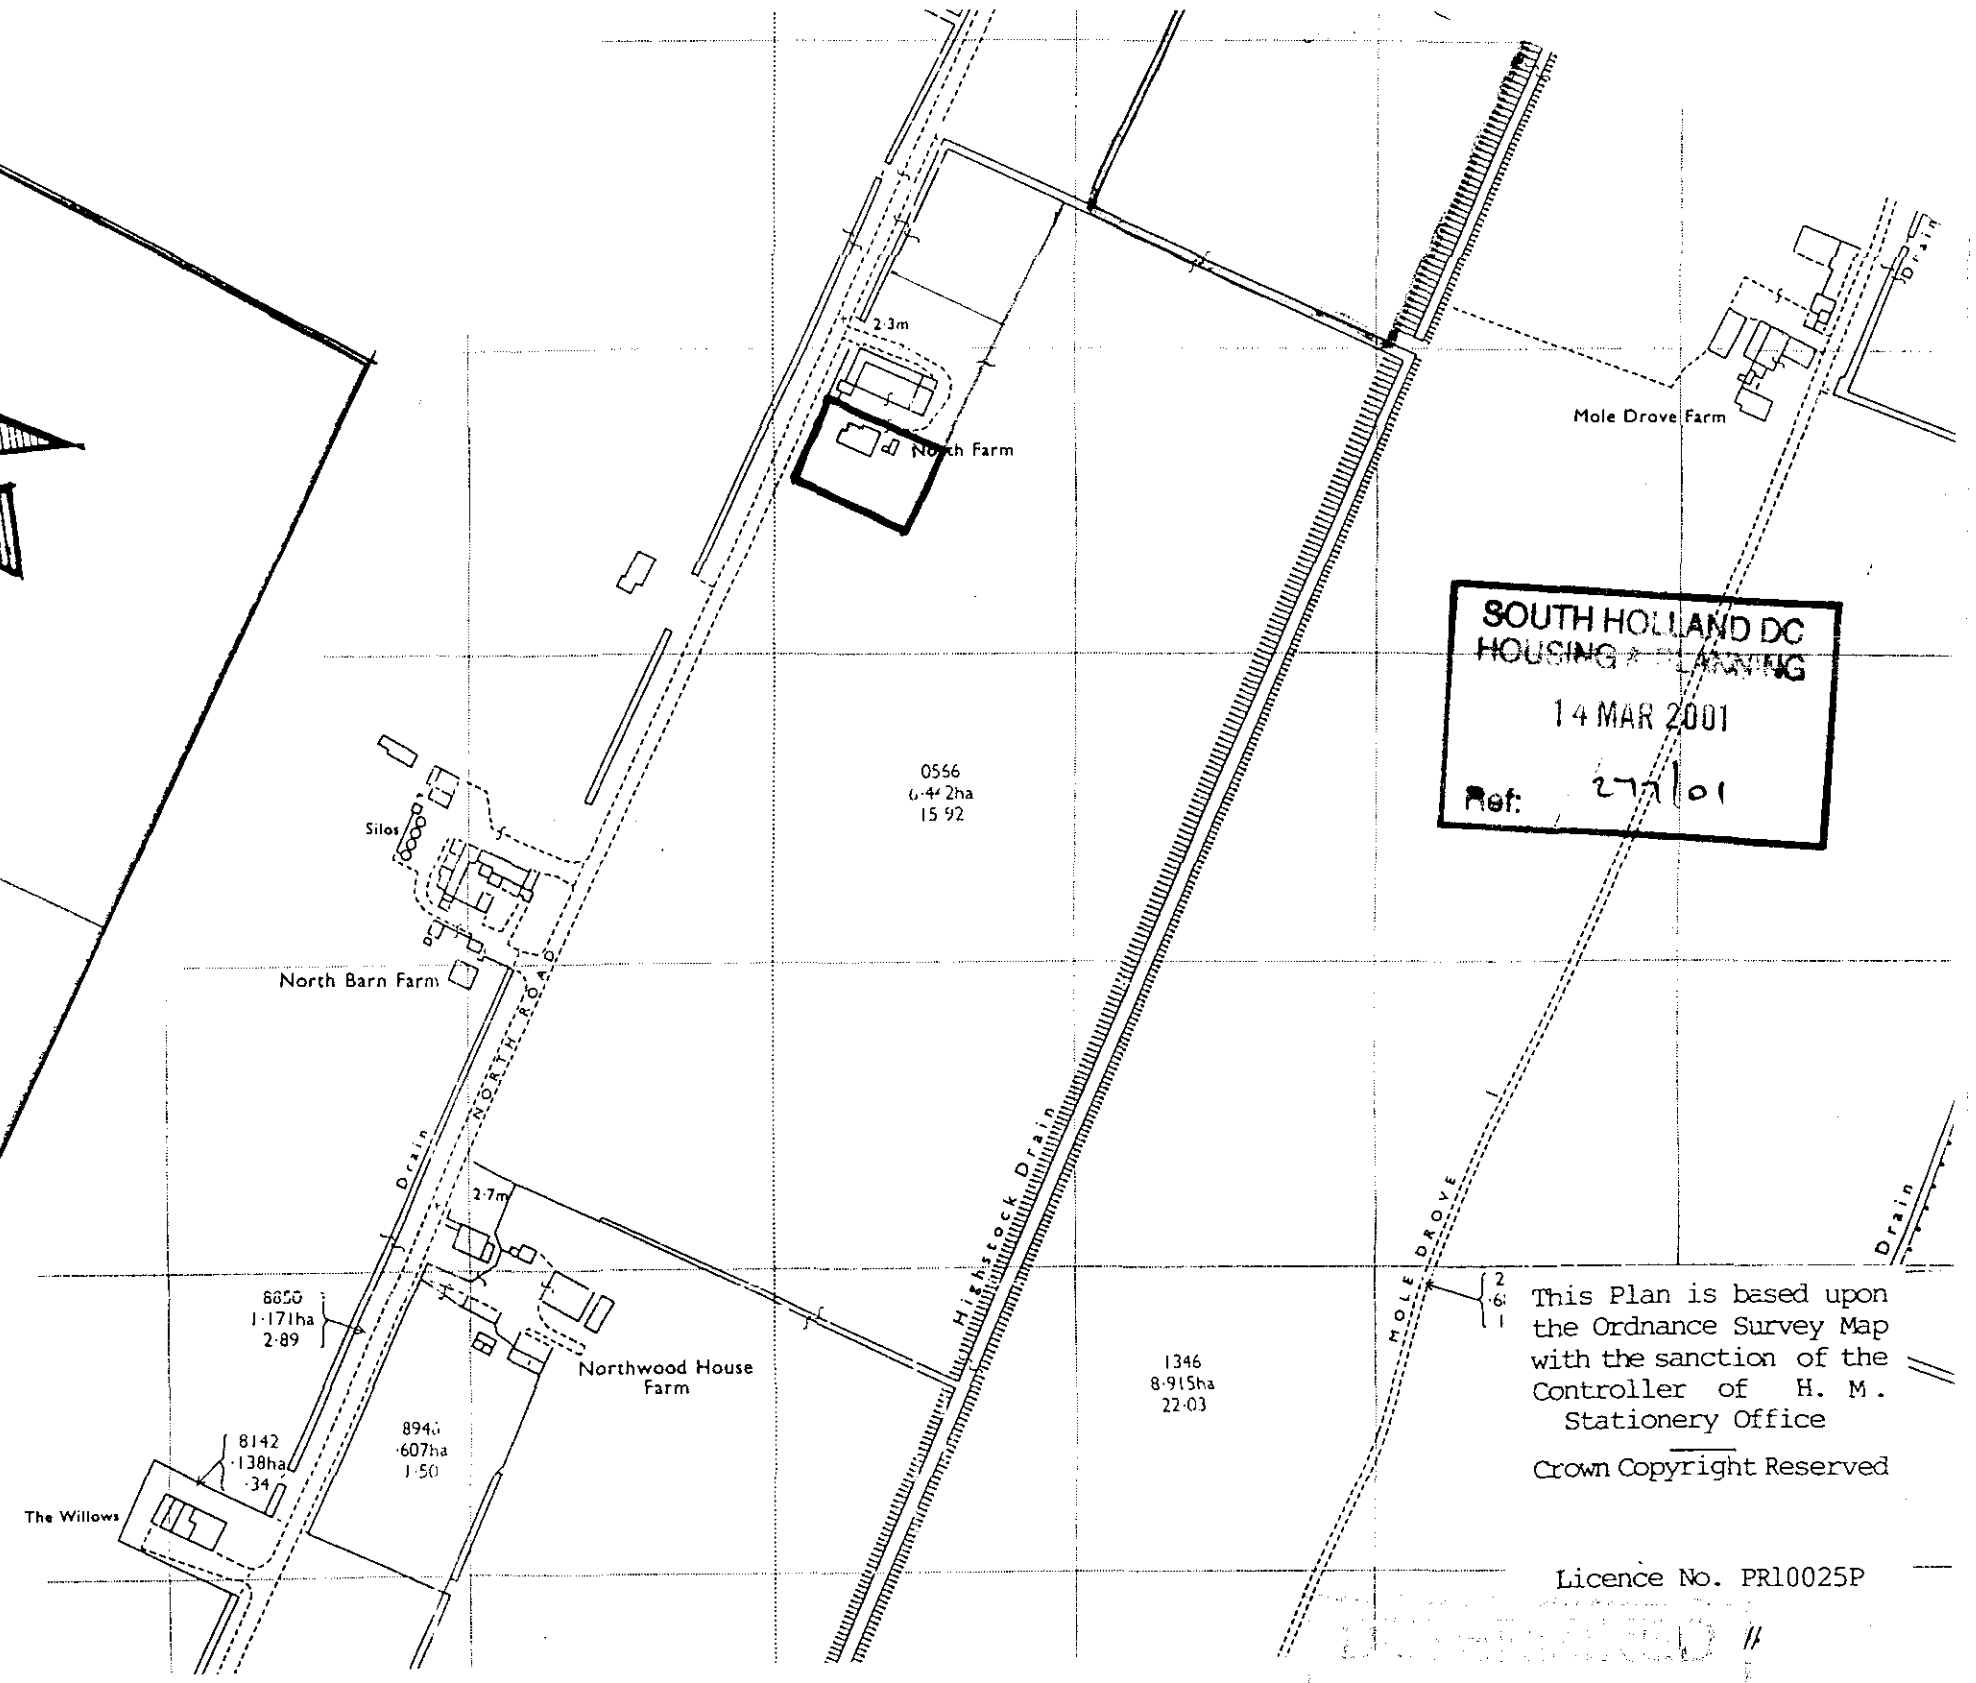


SOUTH HOLLAND DC
HOUSING & PLANNING
14 MAR 2001
Ref: 27/01

This Plan is based upon the Ordnance Survey Map with the sanction of the Controller of H. M. Stationery Office


Crown Copyright Reserved

Licence No. PR10025P


CLIENT	R. C. URBANI, ESQ	REVISIONS	Arlington PLANNING PARTNERSHIP PLANNING AND DESIGN CONSULTANTS 21 SOUTH ROAD · BOURNE · LINCOLNSHIRE · PE10 9JD TELEPHONE & FAX: BOURNE 01778 422589
LOCATION	NORTH FARM, NORTH ROAD, GEDNEY HILL, SPALDING.		
PROPOSAL	Alterations to Dwellinghouse - [Amendments]		
DRAWING	LOCATION PLAN ; SITE LAYOUT PLAN	SCALE 1/2500 1/500	DATE OCTOBER 2000 · 822 · 20

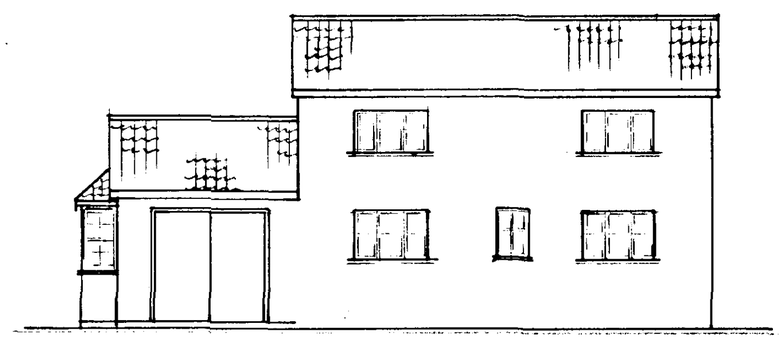


SOUTH ELEVATION

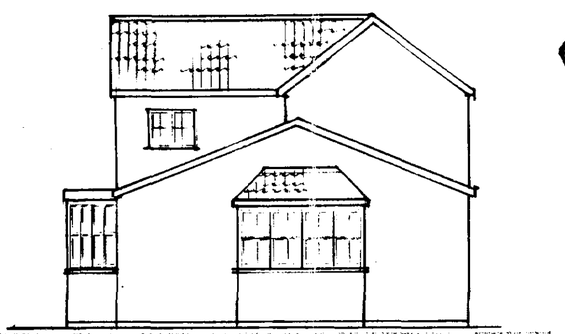


WEST ELEVATION

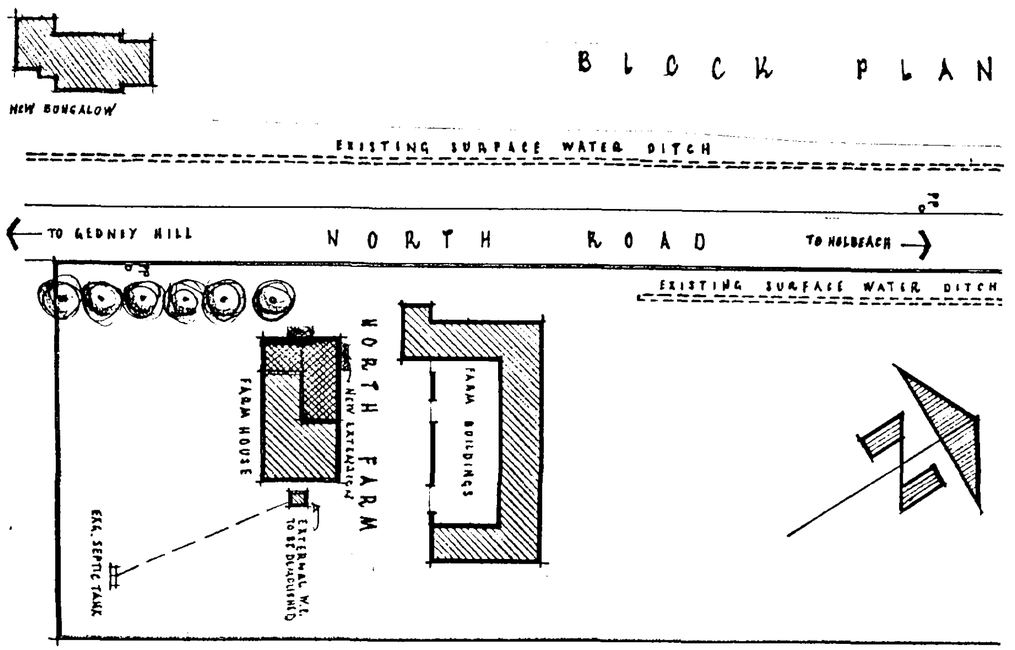


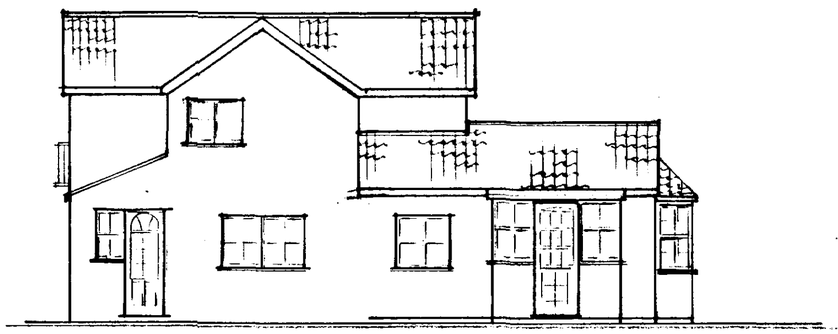

NORTH ELEVATION

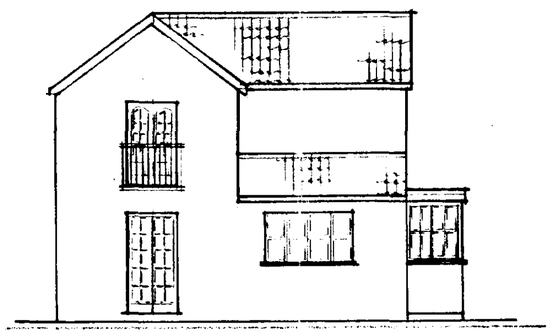

EAST ELEVATION

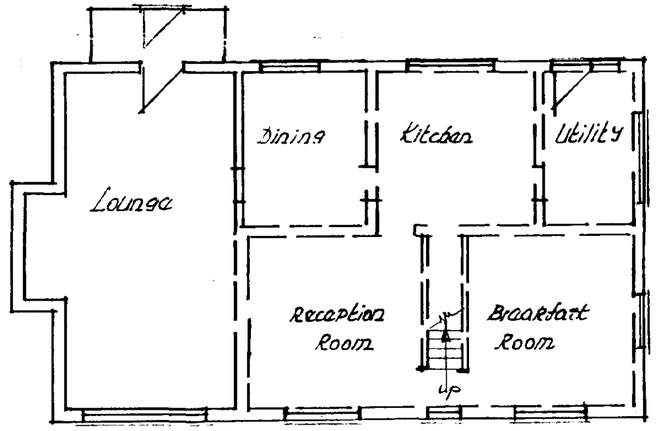

PROPOSED GROUND FLOOR PLAN

SOUTH HOLLAND DC
HOUSING & PLANNING
07 MAR 2001
Ref: H07/0277/01
DETERMINED
PLAN

CLIENT	R.C. URBANI	REVISIONS	
LOCATION	NORTH FARM · NORTH ROAD · GEDNEY HILL · SPALDING · LINCOLNSHIRE		
PROPOSAL	EXTENSIONS TO DWELLING		
DRAWING	PROPOSED ELEVATIONS · BLOCK PLAN	SCALE 1:100 1:500	DATE NOV 2000 / 823 / 20

Arlington
PLANNING PARTNERSHIP
PLANNING AND DESIGN CONSULTANTS
21 SOUTH ROAD · BOURNE · LINCOLNSHIRE · PE10 9JD
TELEPHONE & FAX: BOURNE 01778 422589