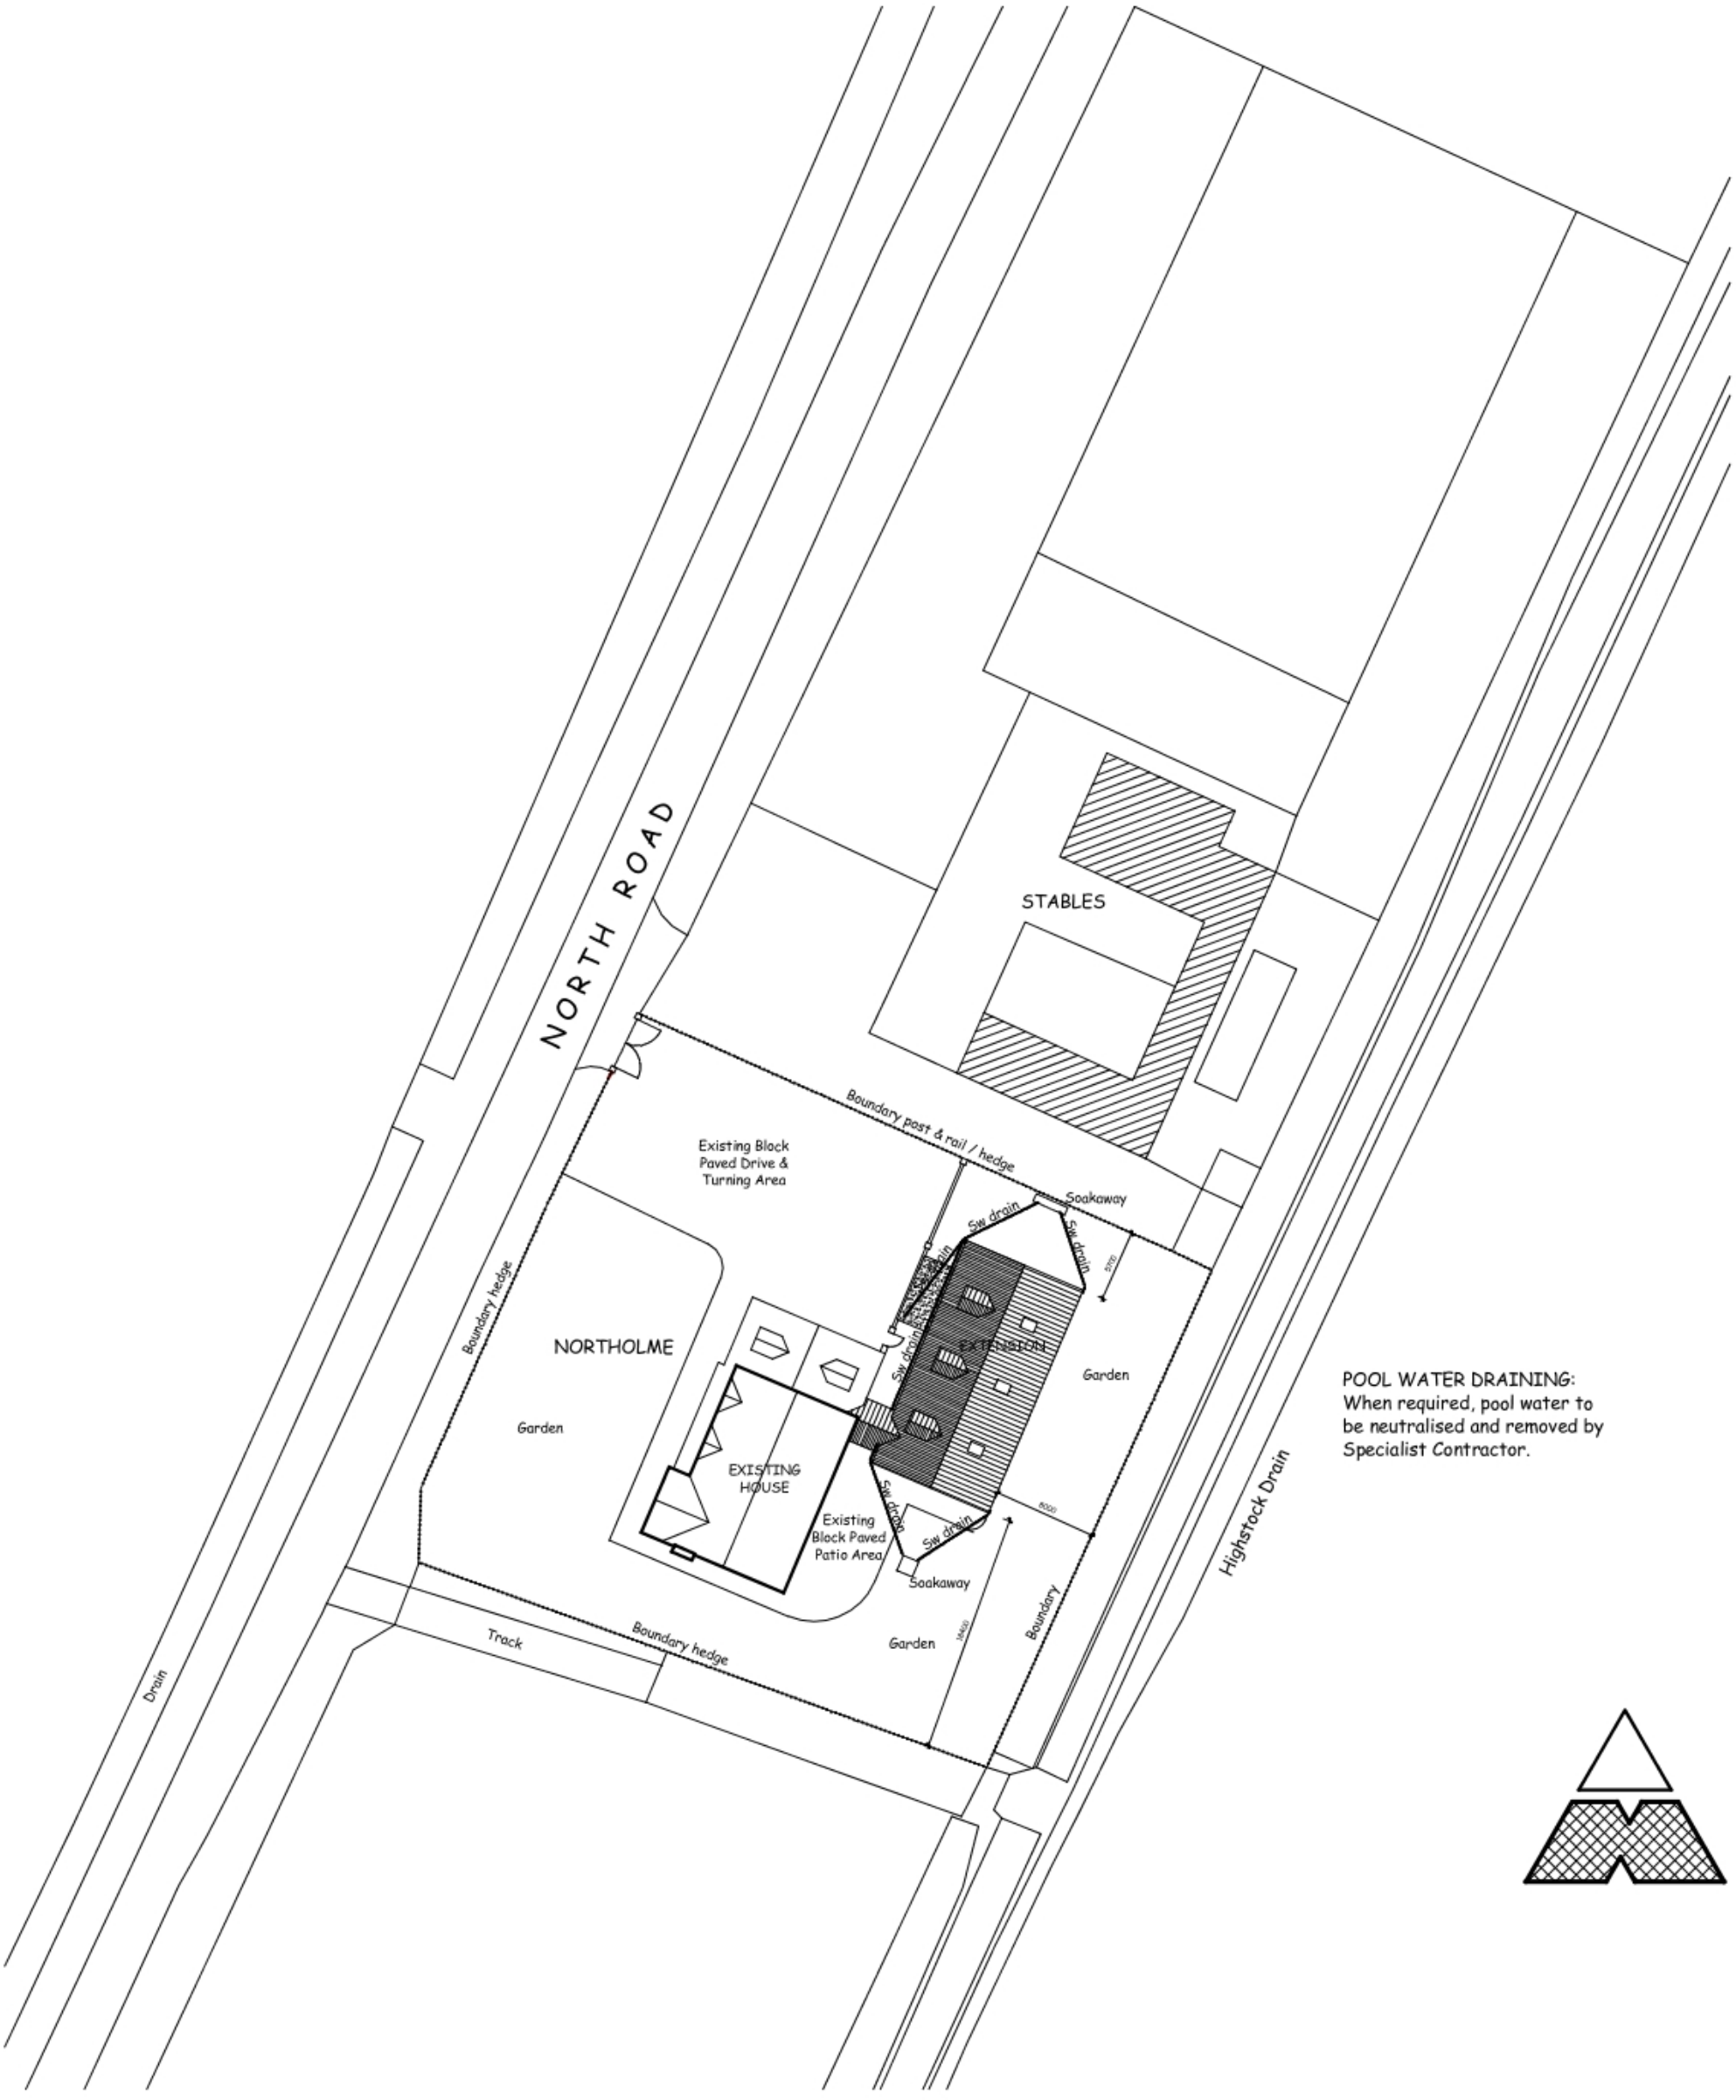


POOL WATER DRAINING:
When required, pool water to be neutralised and removed by Specialist Contractor.

B Extension relocated 8000mm from drain. 07/07/2020

A Storm water drainage added. 27/04/2020

20/1346-02B : BLOCK PLAN : SCALE: 1:500 @ A3

Richard J Diggle Ltd
Building Design : Project Management

2 STOREY EXTENSION TO FORM
INDOOR SWIMMING & GAMES ROOM / GYM
NORTHOLME : NORTH ROAD : GEDNEY HILL : PE12 0NX

MR & MRS J De'PEAR

194 Broad Gate
Weston Hills
Spalding
Lincs
PE12 6DQ

Tel/fax: 01406 380952
Mob: 07771 621902
E-mail: richard@diggle.biz
Web: www.diggle.biz