


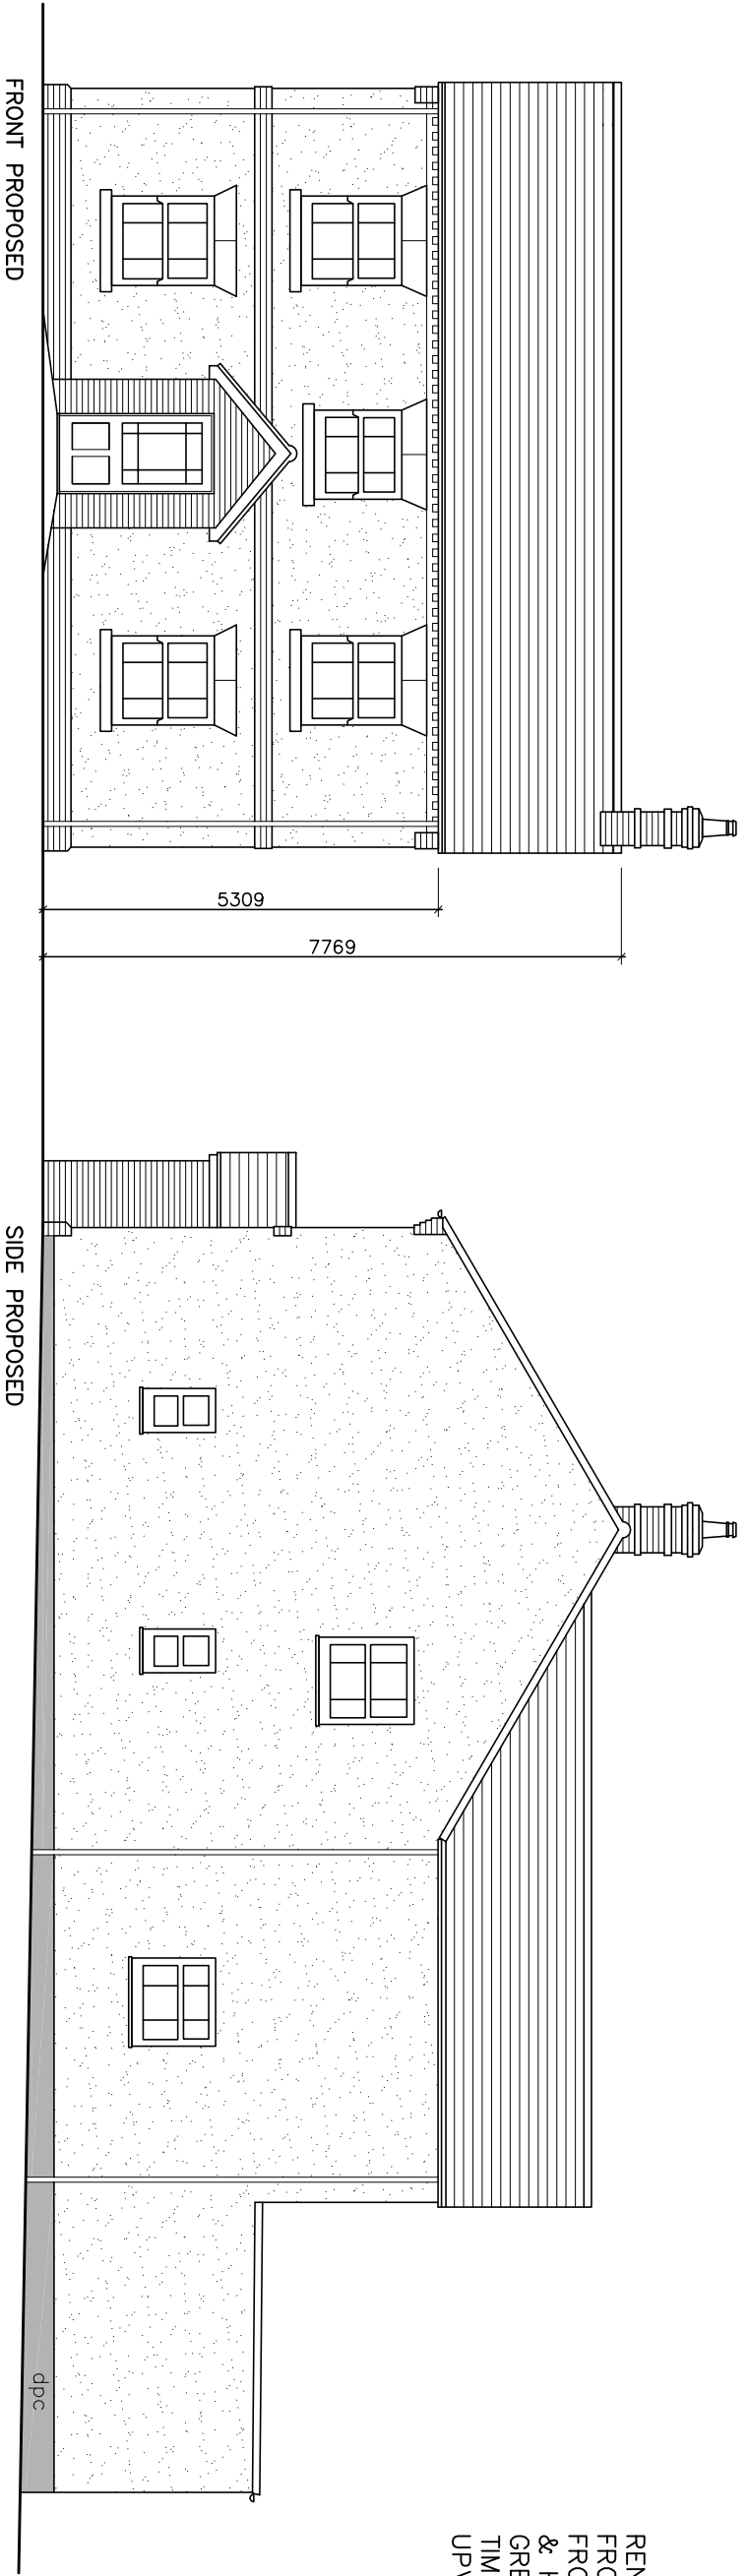

RENDERED WALLS.
FRONT DETAIL RED BRICKS.
FRONT STONE WINDOW SILLS
& HEADERS.
GREY SLATE ROOF TILES.
TIMBER FRONT DOOR.
UPVC WINDOWS & DOORS.



SCALE
1:100
1m 2m 3m 4m

Rev C 16/12/21 Left chimney omitted
Rev B 26/12/20 Window added to side elevation
Rev A 08/11/20 Minor changes

Project:

New House

Client:

Rebeca Zdroba

Address:

32 Hillgate
Gedney Hill
Spalding
PE12 0NN

Drawing Title:

Proposed Elevations

Drq No: 01

Scale: 1:100 @ A3

Date: Nov 2020