



Mr S Stevenson- Mole Drove North

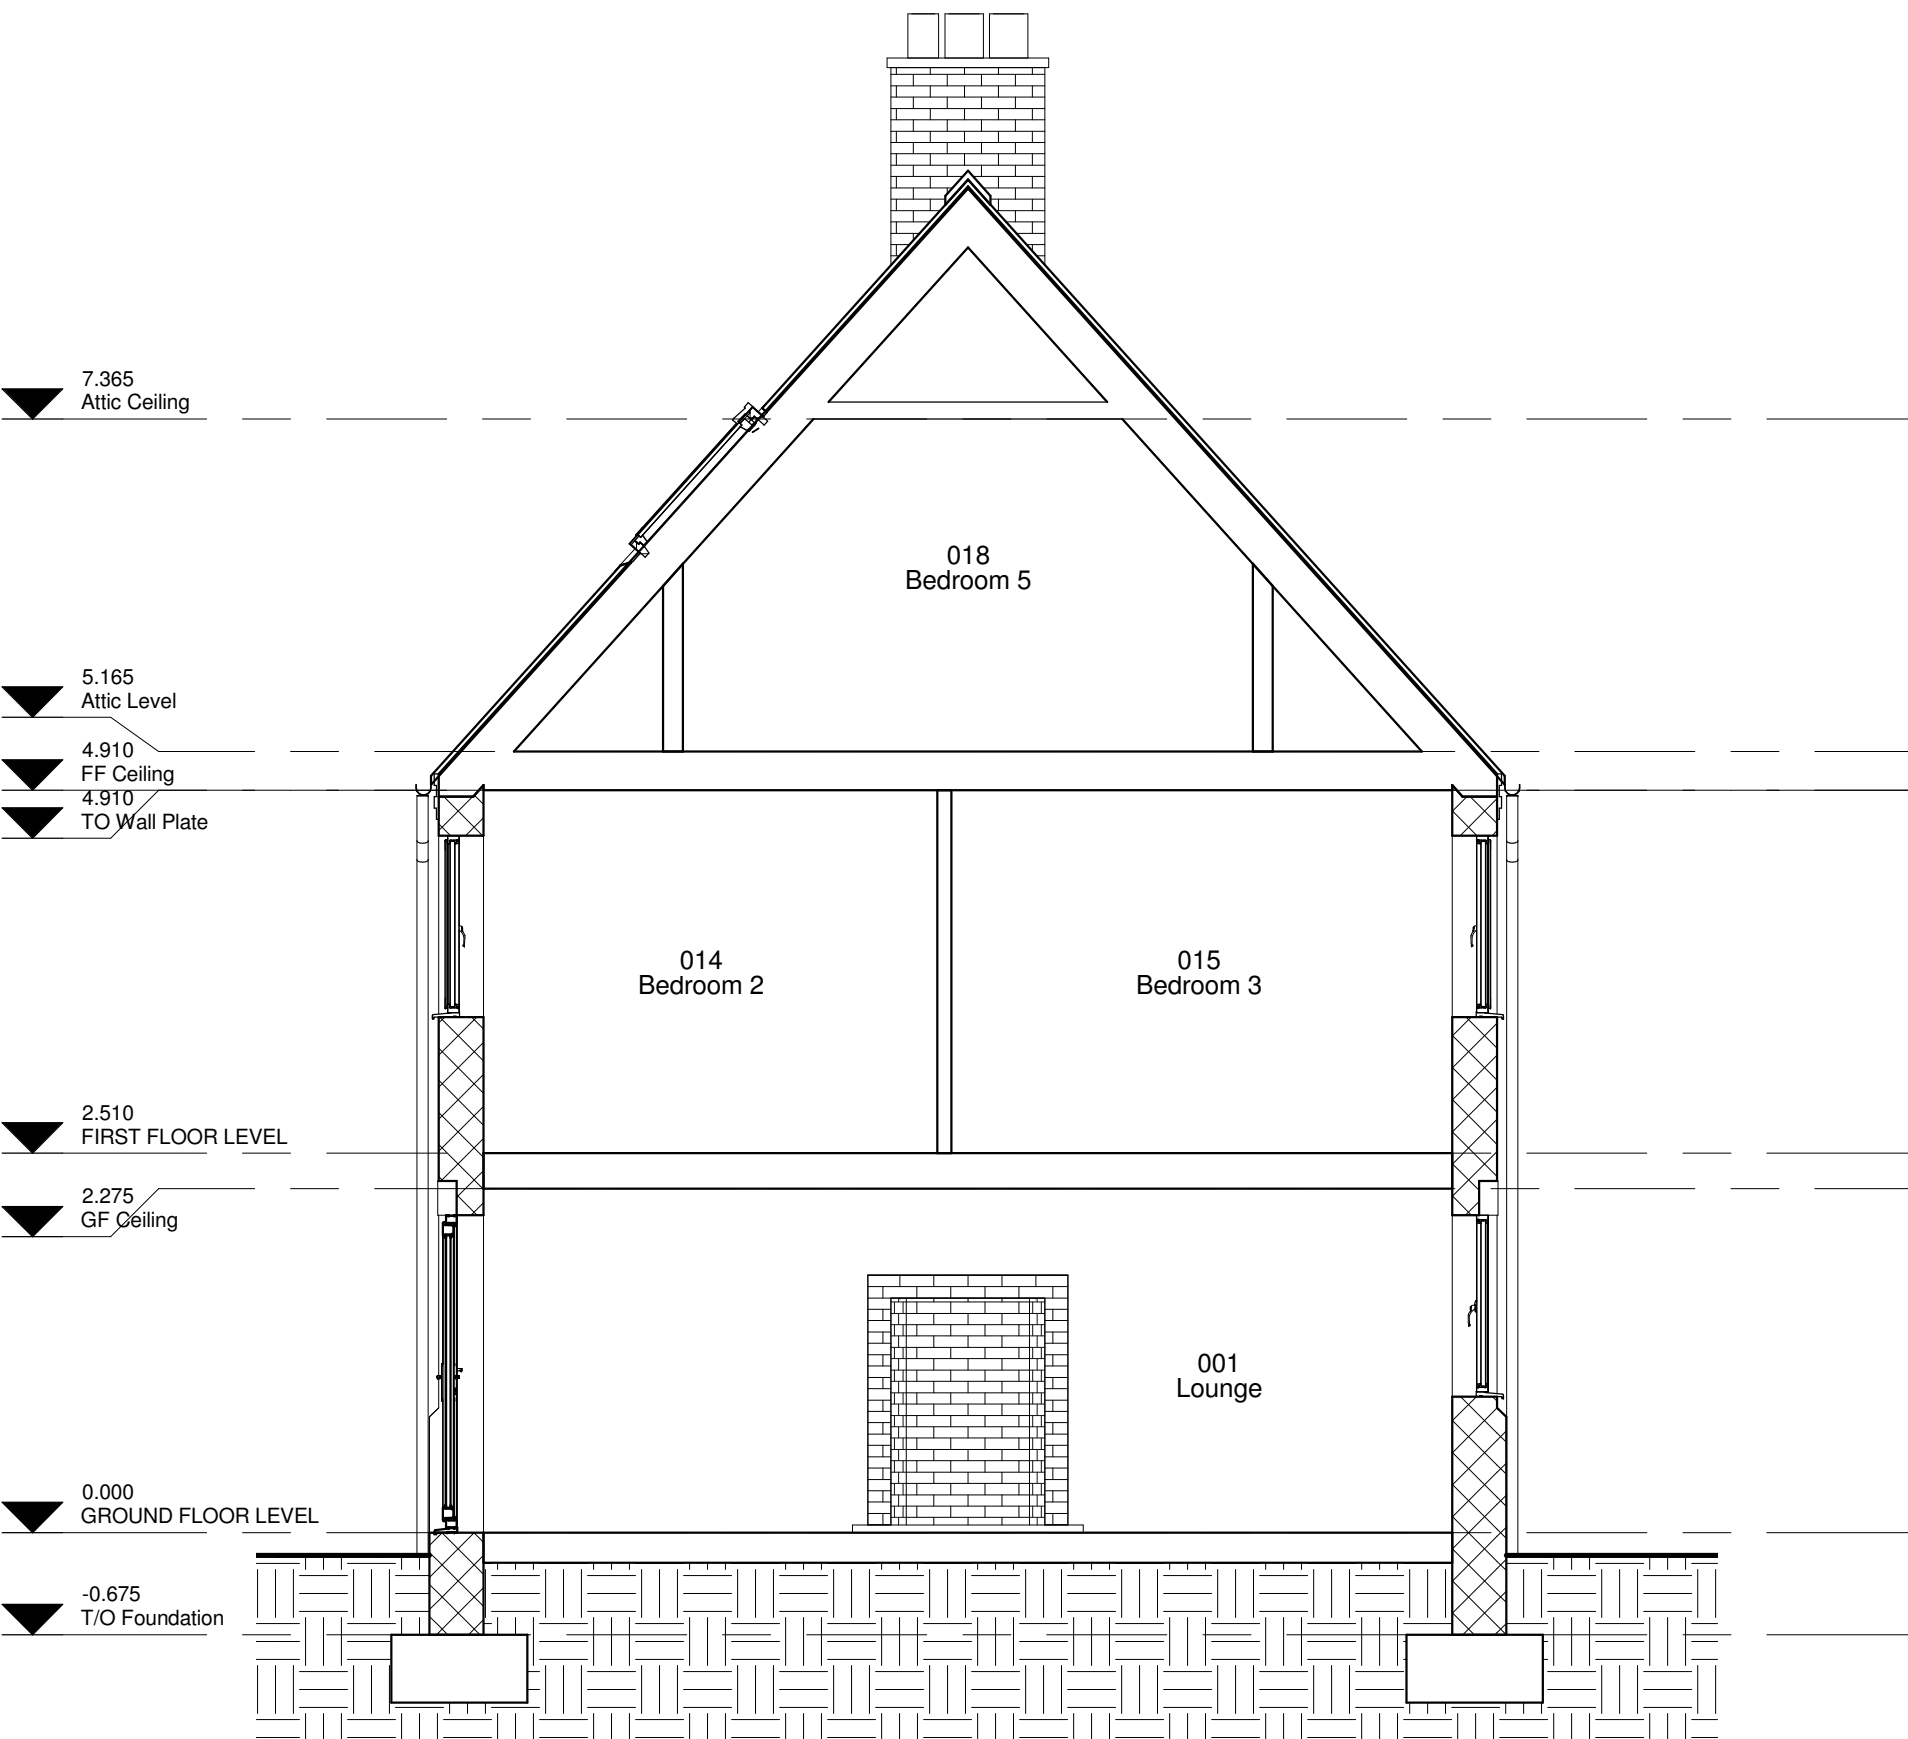

Proposed Section A-A Scale 1 : 50



Proposed Section C-C Scale 1 : 50

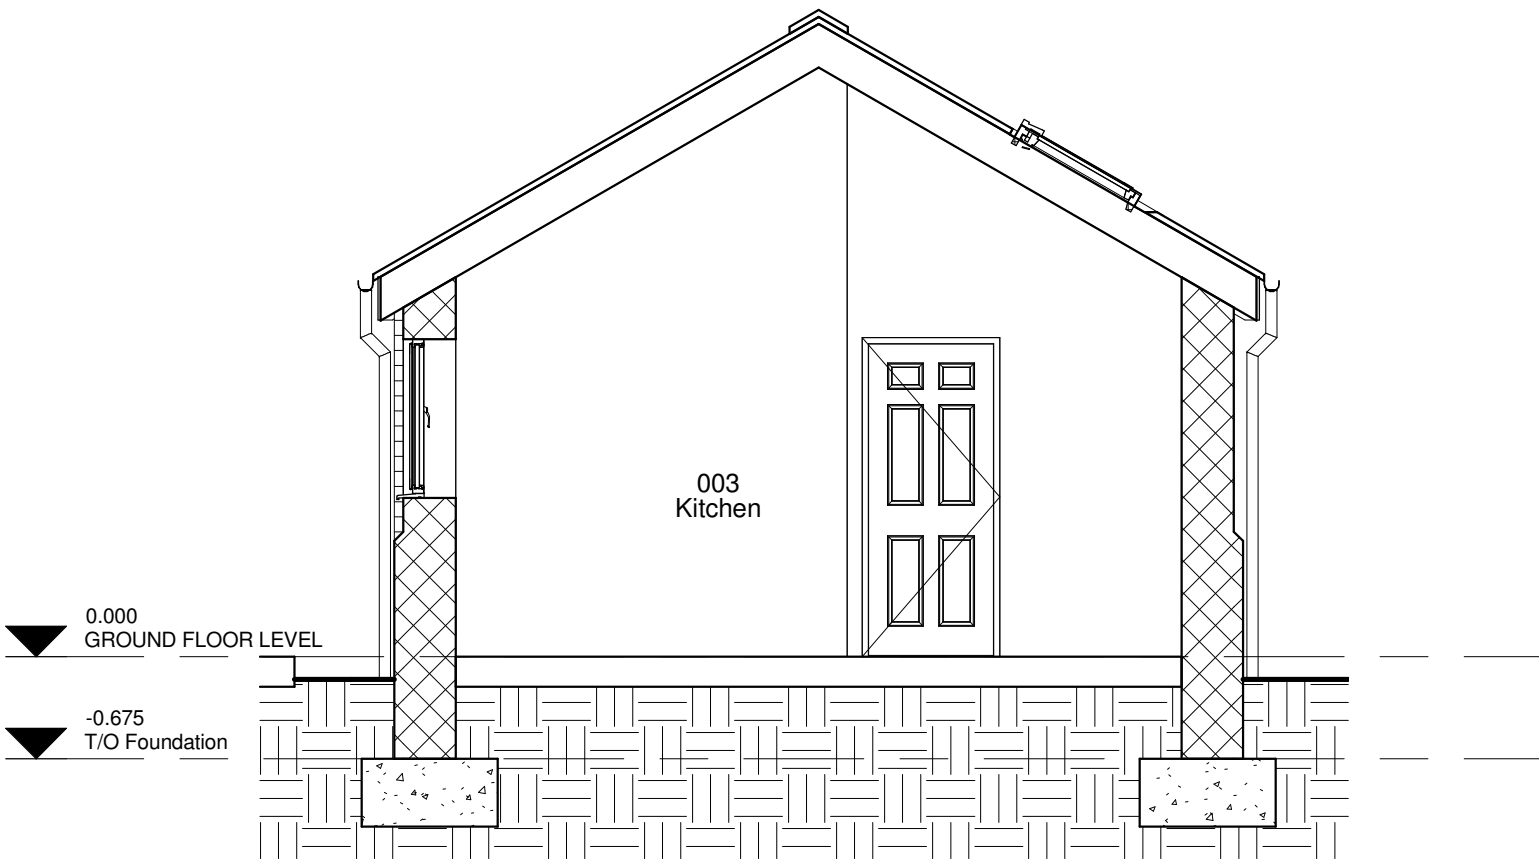

Proposed Section B-B Scale 1 : 50

NOTES:

The details depicted on this drawing are the copyright to Darren Fowler Architect and may not be reproduced without permission. This drawing must not be re-issued, loaned or copied without the consent. Errors, omissions and discrepancies should be reported to the originator immediately.

All dimensions to be checked before site or off-site fabrication by the Contractor, his Sub-Contractor or Supplier.

Do not scale plans - use figure or grid dimensions where given. Any deviation from the drawing is to be reported to the originator immediately.

Structure, structural members & geotechnical investigations are to be carried out & approved by the appointed Structural Engineer. Any deviations to these elements are to be reported to the appointed consultant immediately.

IF IN DOUBT ASK!

DESIGNERS RESIDUAL HAZARDS	
THE FOLLOWING DESIGNERS RESIDUAL HAZARDS HAVE BEEN IDENTIFIED AND SHOULD BE ADDRESSED/MANAGED BY THE CONTRACTOR. ANY HAZARDS THAT CANNOT BE ADDRESSED AND REMOVED SHALL BE CARRIED FORWARD AS PART OF THE HEALTH AND SAFETY HANDOVER DOCUMENTATION	
HAZARD	DESCRIPTION

1	Elevations and visuals updated to reflect plans	11.02.17
Revision	Notes	Date

CLIENT: Mr S Stevenson	
PROJECT: Mole Drove North	
DRAWING: Proposed Sections	
DRAWN: DPF	DATE: Feb 2017
CHECKED:DPF	DATE: Feb 2017
STATUS: Planning	SCALE: 1 : 50
DRAWING NUMBER: 1026-AR2004 REV-1	