



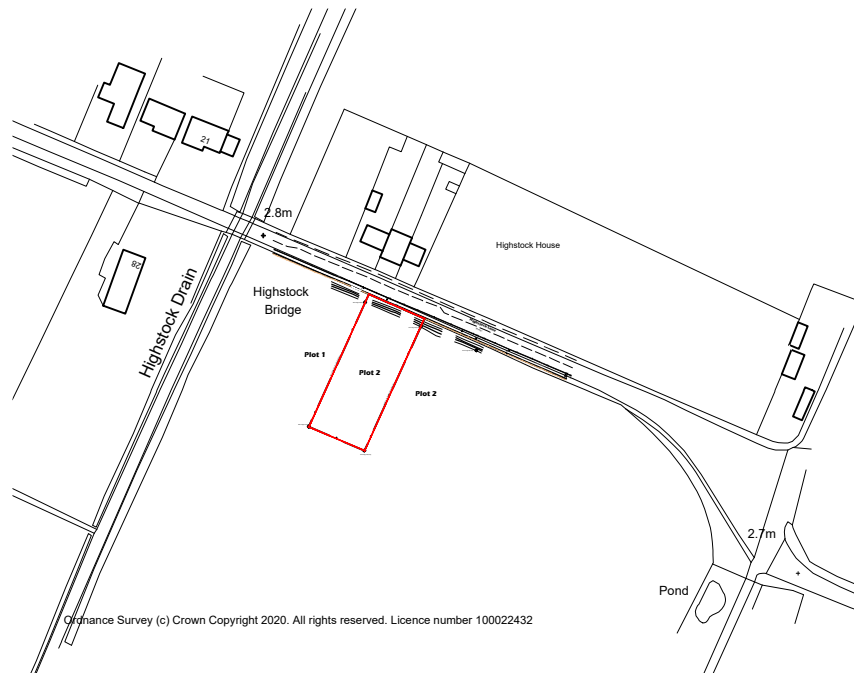

Site Location Plan

scale 1:2500

DRAWING ISSUES AND REVISIONS

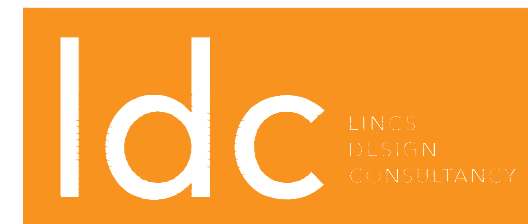

12 Vickers Lane | Louth | Lincolnshire | LN11 9PJ

T | 01507 611155

Corn Exchange Chambers | Queen Street | Market Rasen | LN8 3EH

T | 01673 268398

www.lincsdesignconsultancy.co.uk

admin@lincsdesignconsultancy.co.uk

PROJECT	Proposed Dwelling
	Plot 2
	Highstock Lane
	Gedney Hill
DATE	February 2020
TITLE	SITE LOCATION PLAN
SCALE	1:2500
ORIGINAL SIZE	A4
DRAWING NUMBER	LDC2959-PI-03

This drawing is the copyright of **Lincs Design Consultancy** and must not be reproduced without written consent. The contractor is responsible for taking and checking all dimensions on site prior to commencement and reporting back to the architectural consultant any discrepancies. All materials specified on this drawing are to be used in strict accordance with manufacturers written instructions and current codes of practice.

All Details and Specification on this drawing and in relation to this specific project should be adhered to. If any deviations occur the contractor / client should inform **Lincs Design Consultancy** immediately as we cannot be held responsible for errors resulting from undeclared detail and specification changes.