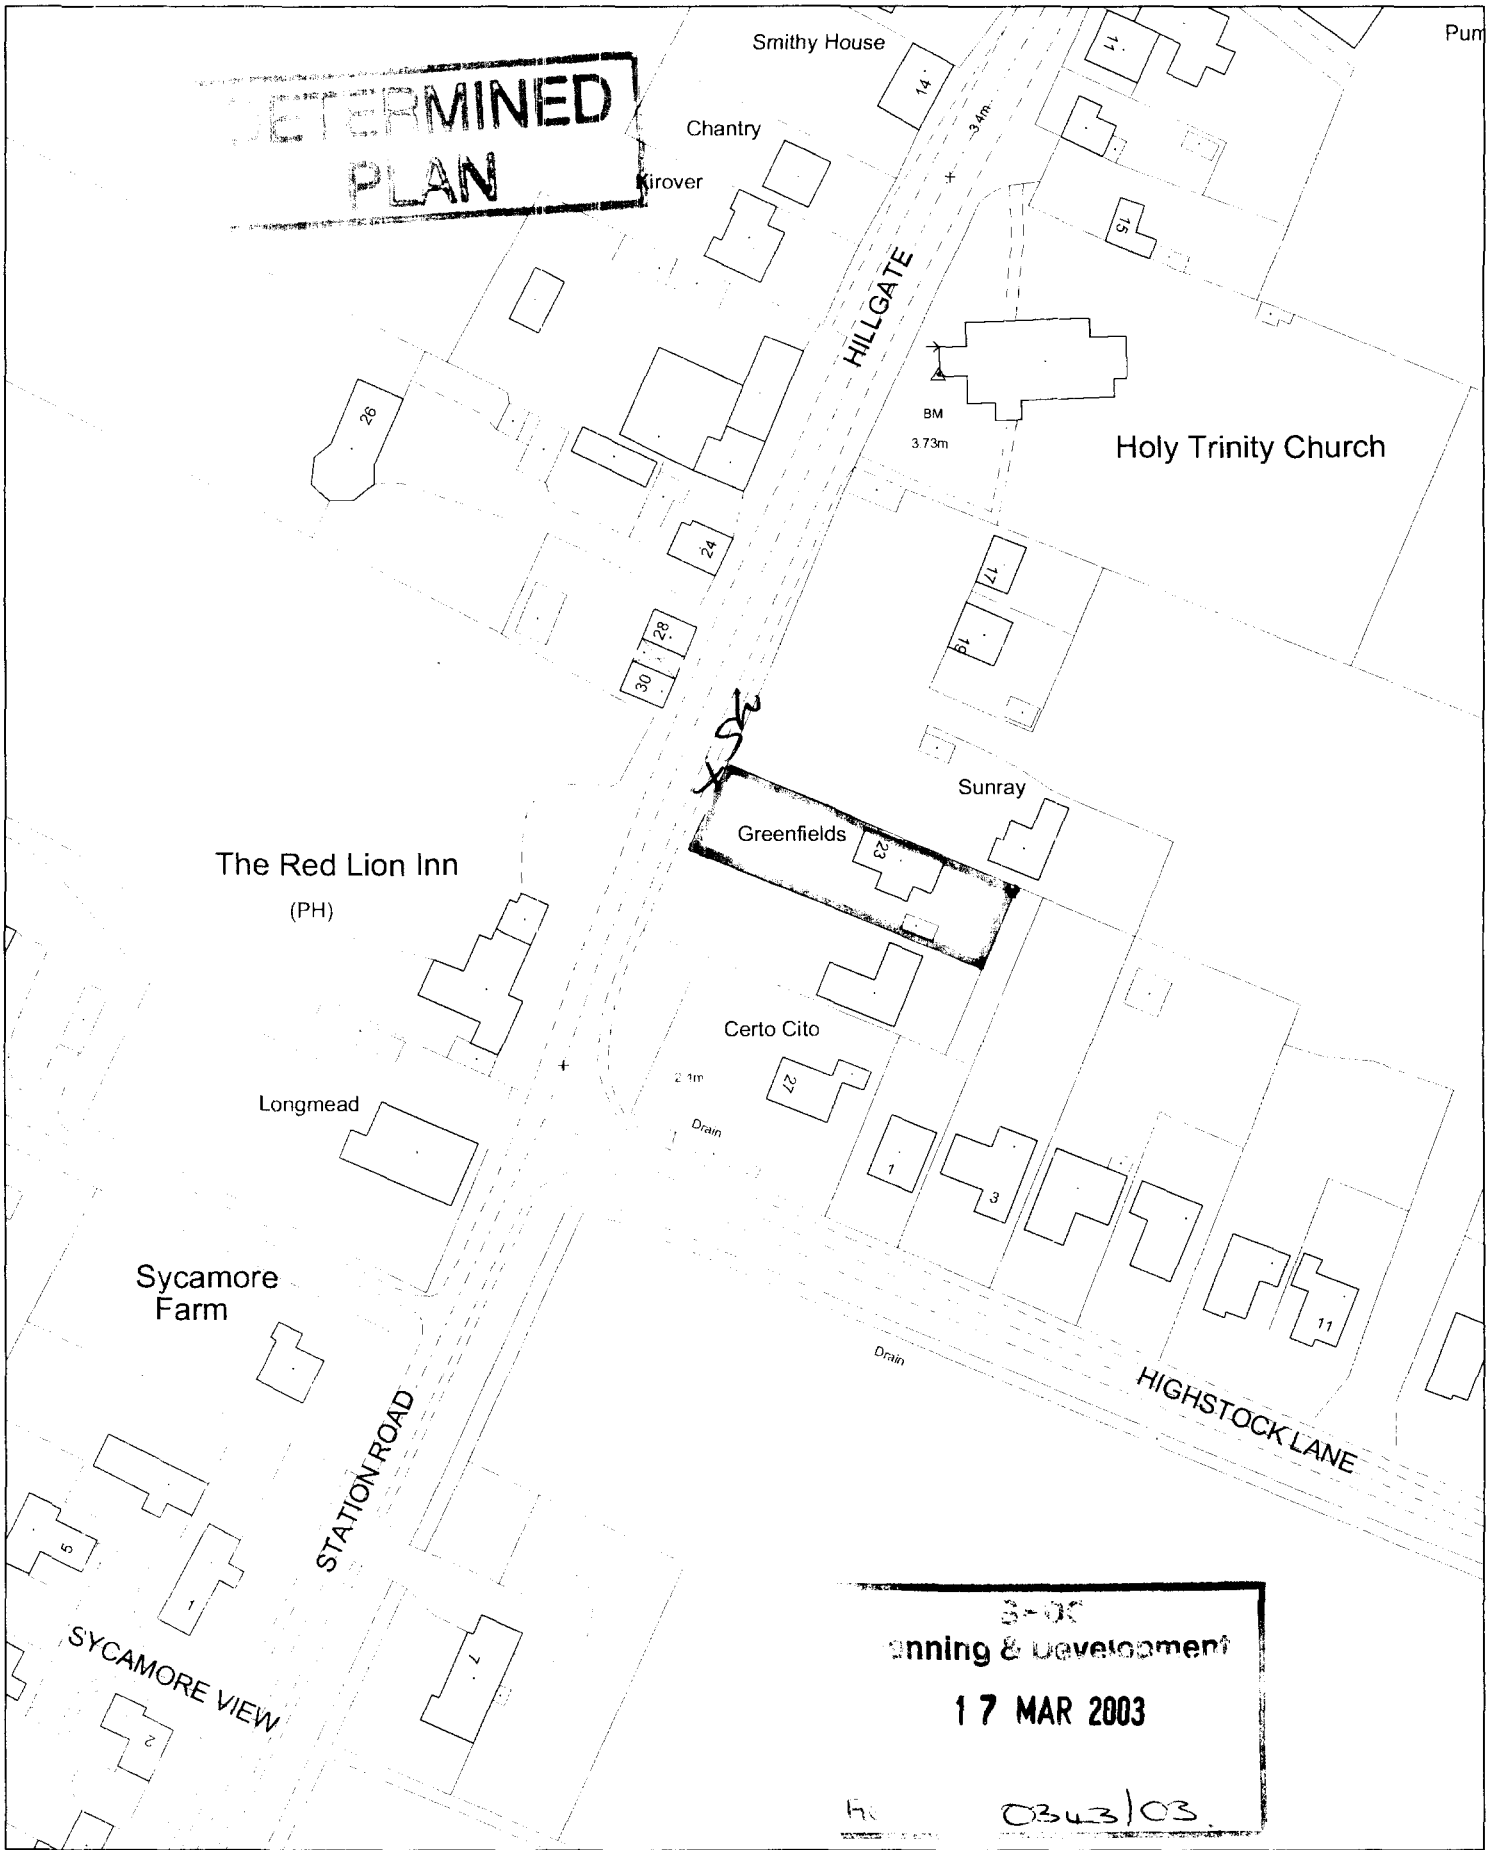


DETERMINED PLAN

Planning & Development
17 MAR 2003
Ref 0343/03


SOUTH HOLLAND DISTRICT COUNCIL

Council Offices, Priory Road, Spalding, Lincolnshire PE11 2XE

This copy has been produced specifically for the map return scheme purposes only. No further copies may be made.

Scale: 1:1250

This map is reproduced from Ordnance Survey material with permission of Ordnance Survey on behalf of Her Majesty's Stationery Office (c) Crown copyright. Unauthorised reproduction infringes Crown copyright and may lead to prosecution or civil proceedings. South Holland District Council LA079413 2003

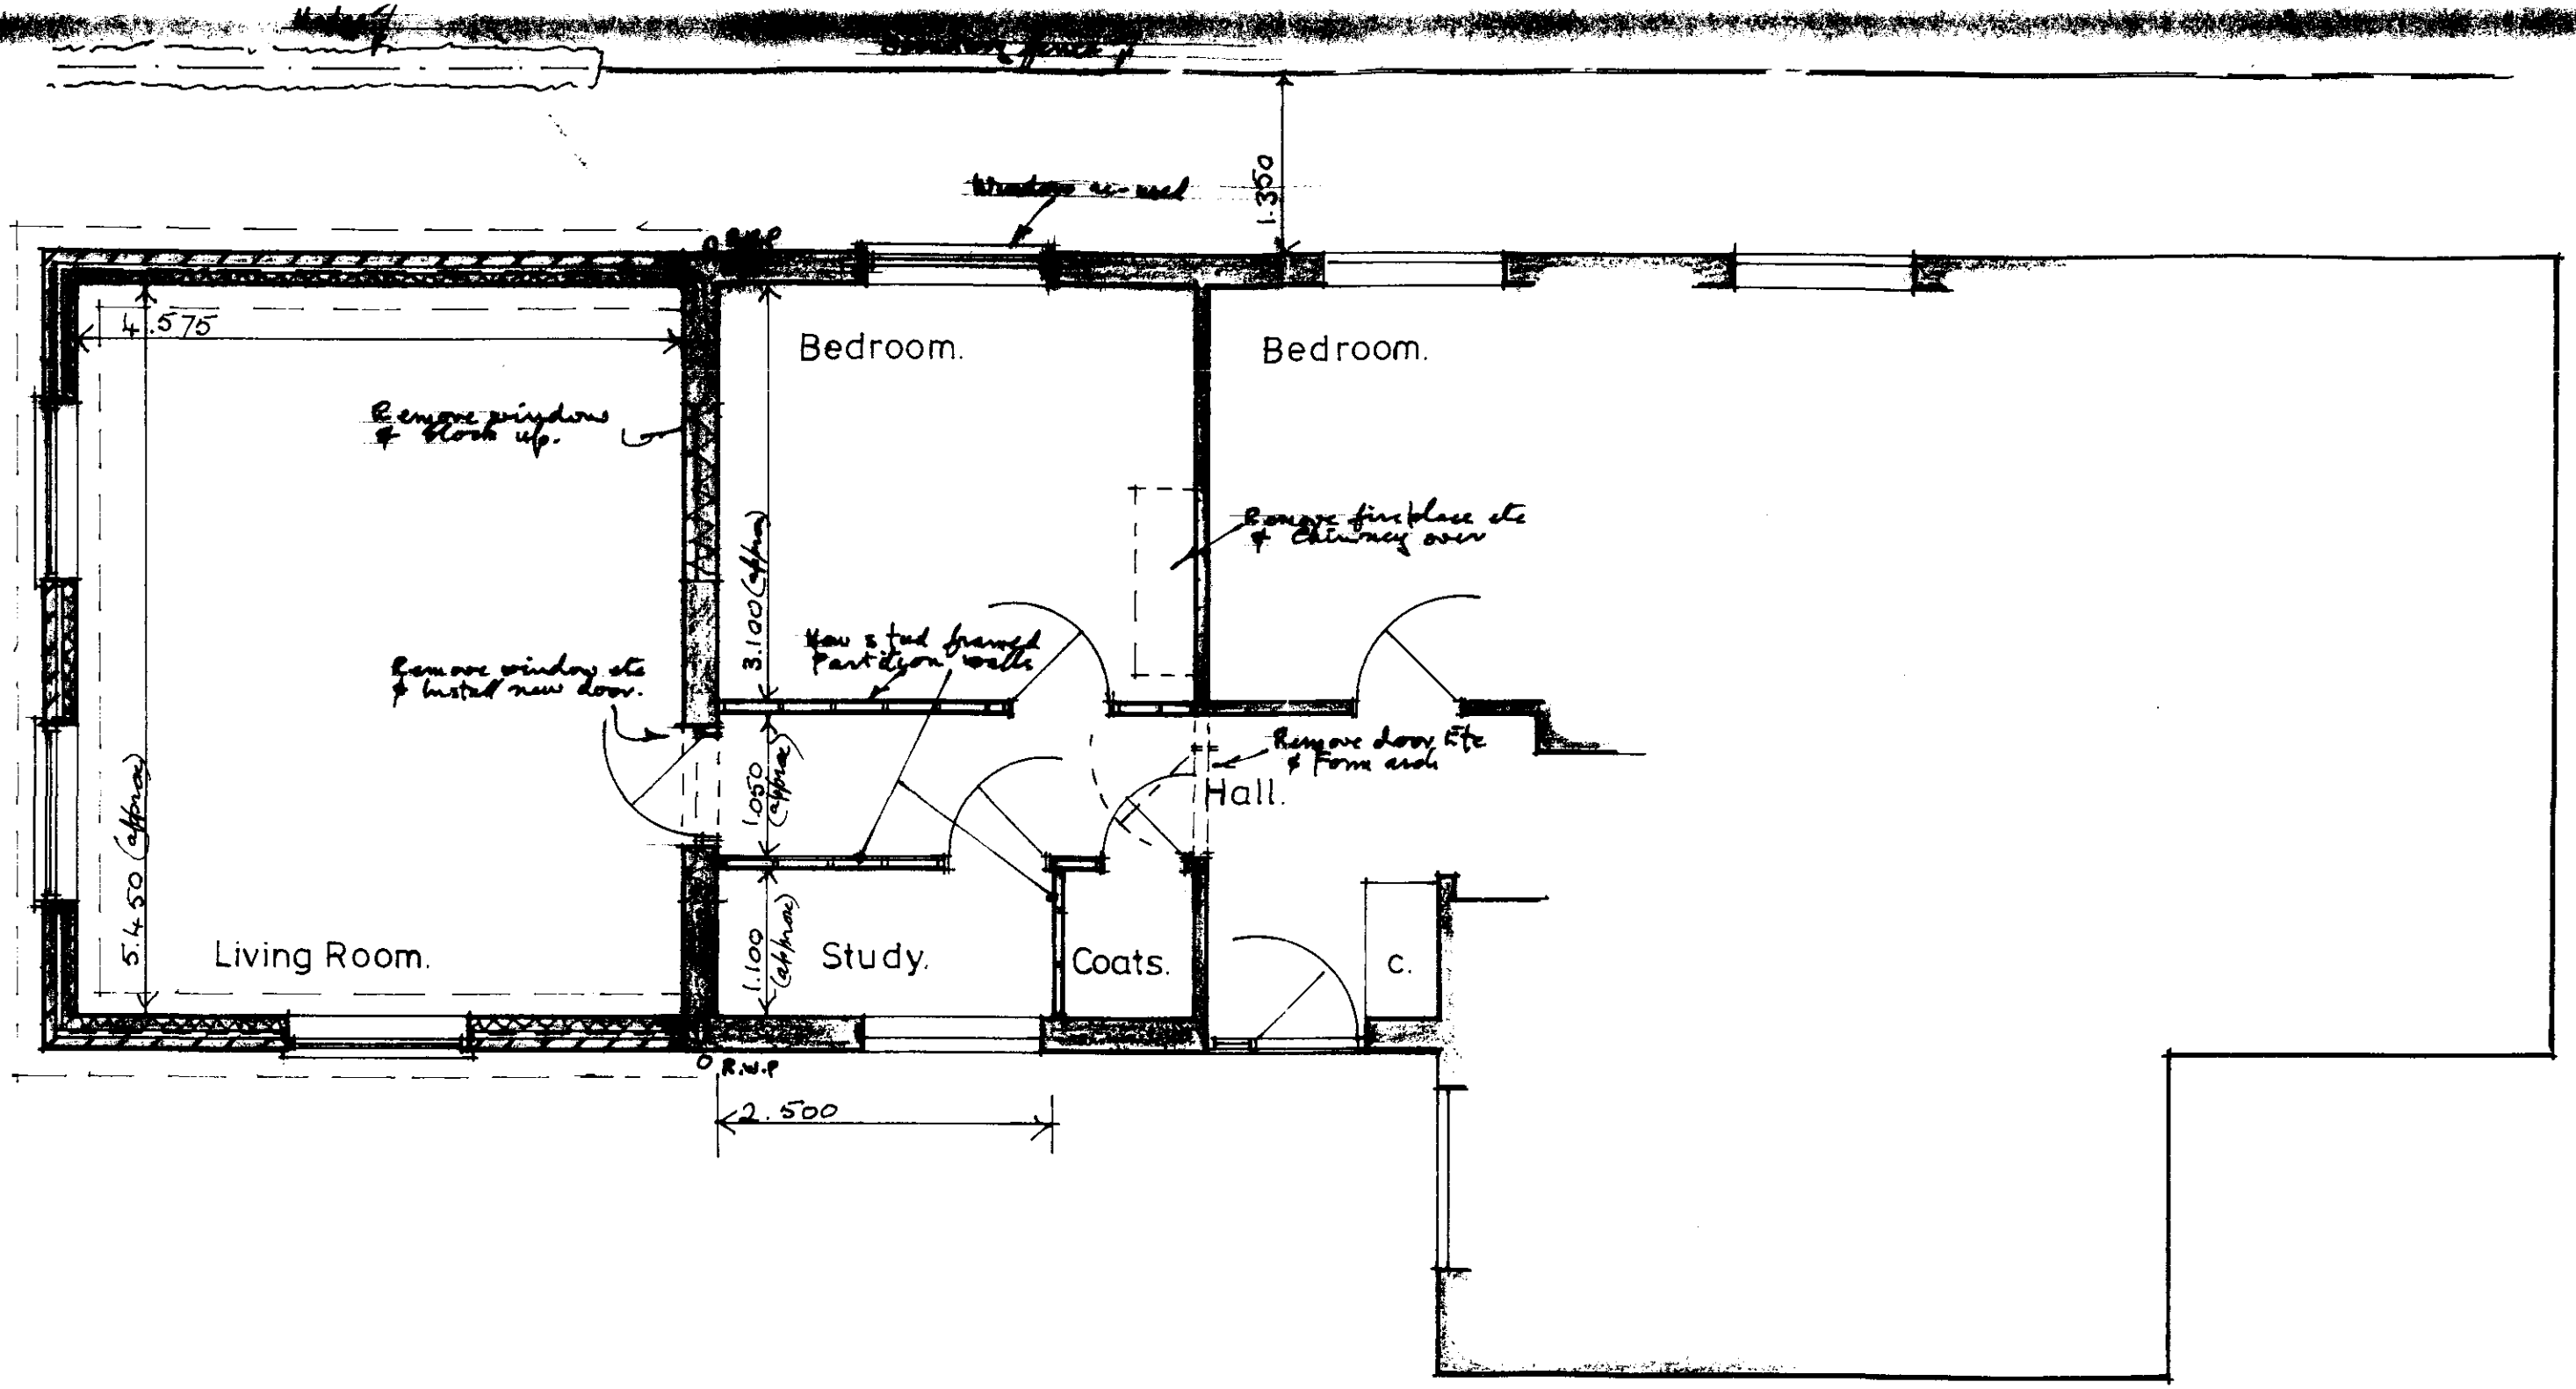


DETERMINED PLAN


SHDC
Planning & Development
17 MAR 2003
Ref 0343/03

Floor Plan (Proposed.)
No 23. Hillgate.
Gedney Hill. Lincs.
Mr, Mrs. R. Rouse.

Scale:- 1:50. Date:- March 2003. Drawing No:- 04/02/03.

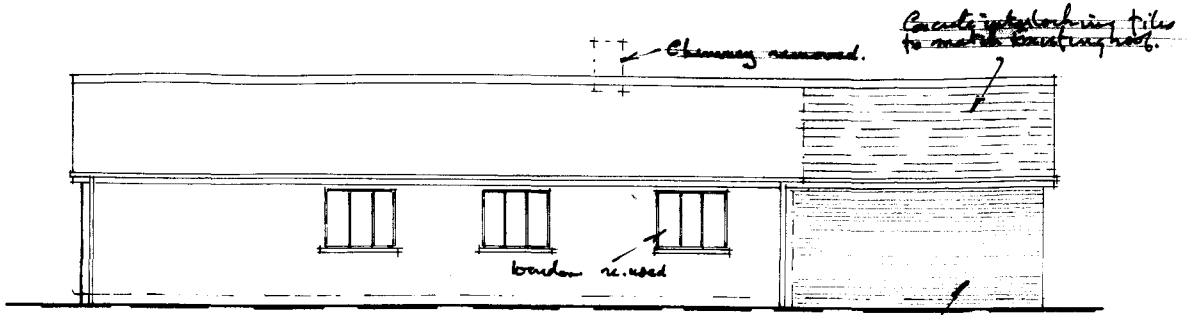


Side Elevation – North.

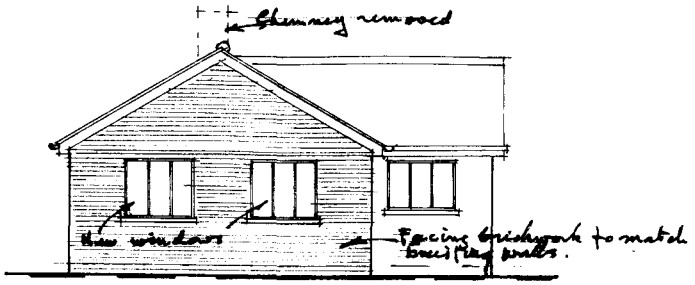

Front Elevation – West.

SHDC
Planning & Development
17 MAR 2003
0343/03

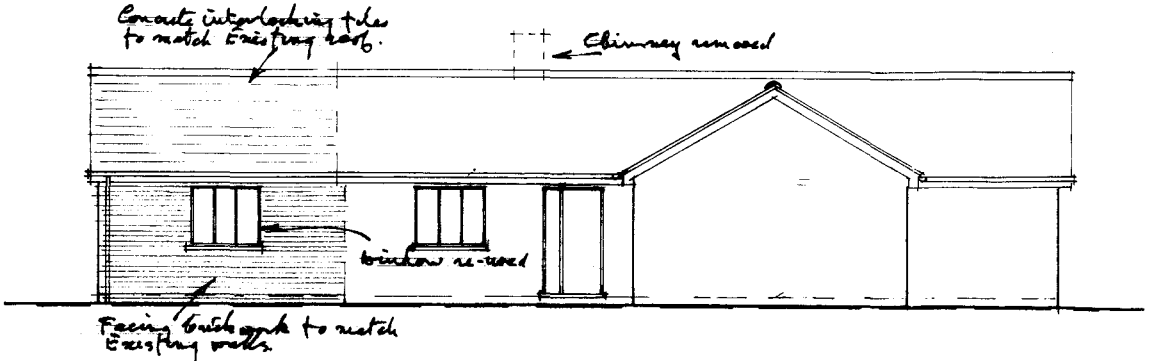

Side Elevation – South.

DETERMINED
PLAN

Elevations. (Proposed)
No 23. Hillgate.
Gedney Hill. Lincs.
Mr, Mrs. R. Rouse.

Scale:- 1:100. Date:- March 2003. Drawing No:- 04/02/05.

Boundary fence


Bedroom.

Bedroom.

Hall.

Living Room.

C.

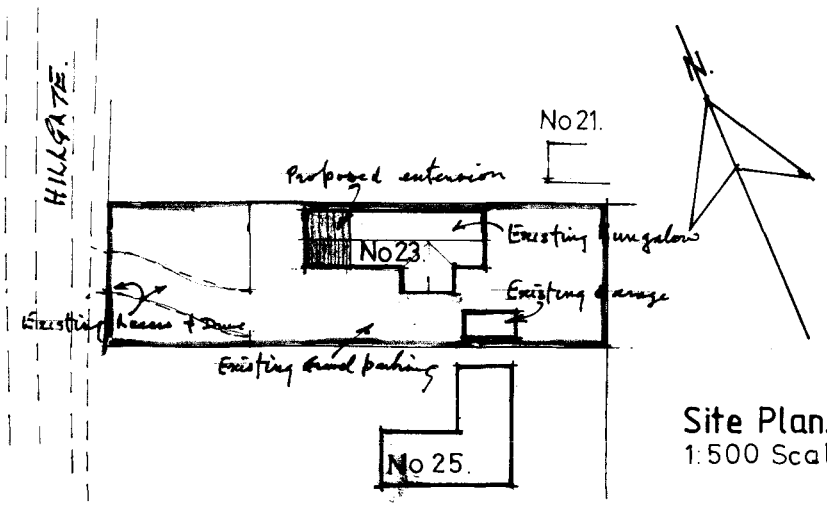


Site Plan.
1:500 Scale.

Planning ... ment
17 MAR 2003
Ref 03/03/03


DETERMINED PLAN

Floor Plan (Existing.)
No 23. Hillgate.
Gedney Hill. Lincs.
Mr, Mrs. R. Rouse.


Scale :- 1:50. Date :- February 2003. Drawing No:- 04/02/01

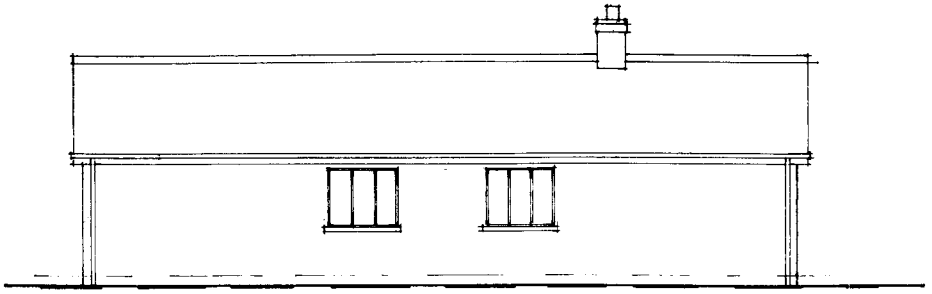

Side Elevation — North.

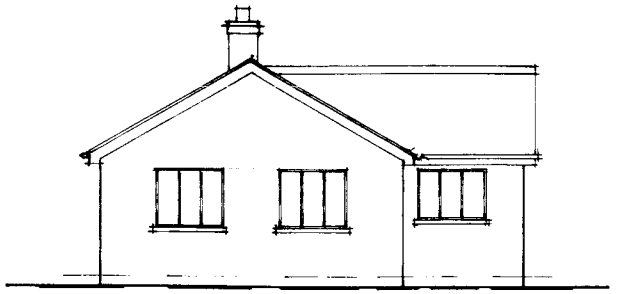


Front Elevation — West.

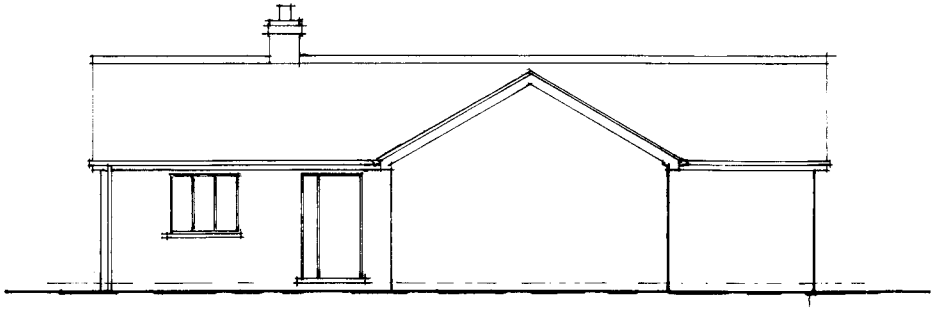

Side Elevation — South.

SHDC
Planning & Developmer
17 MAR 2003
Ref 0343/03


Elevations. (Existing)
No 23. Hillgate.
Gedney Hill. Lincs.
Mr, Mrs. R. Rouse.
Scale:- 1:100. Date:- March 2003. Drawing No:- 04/02/04.

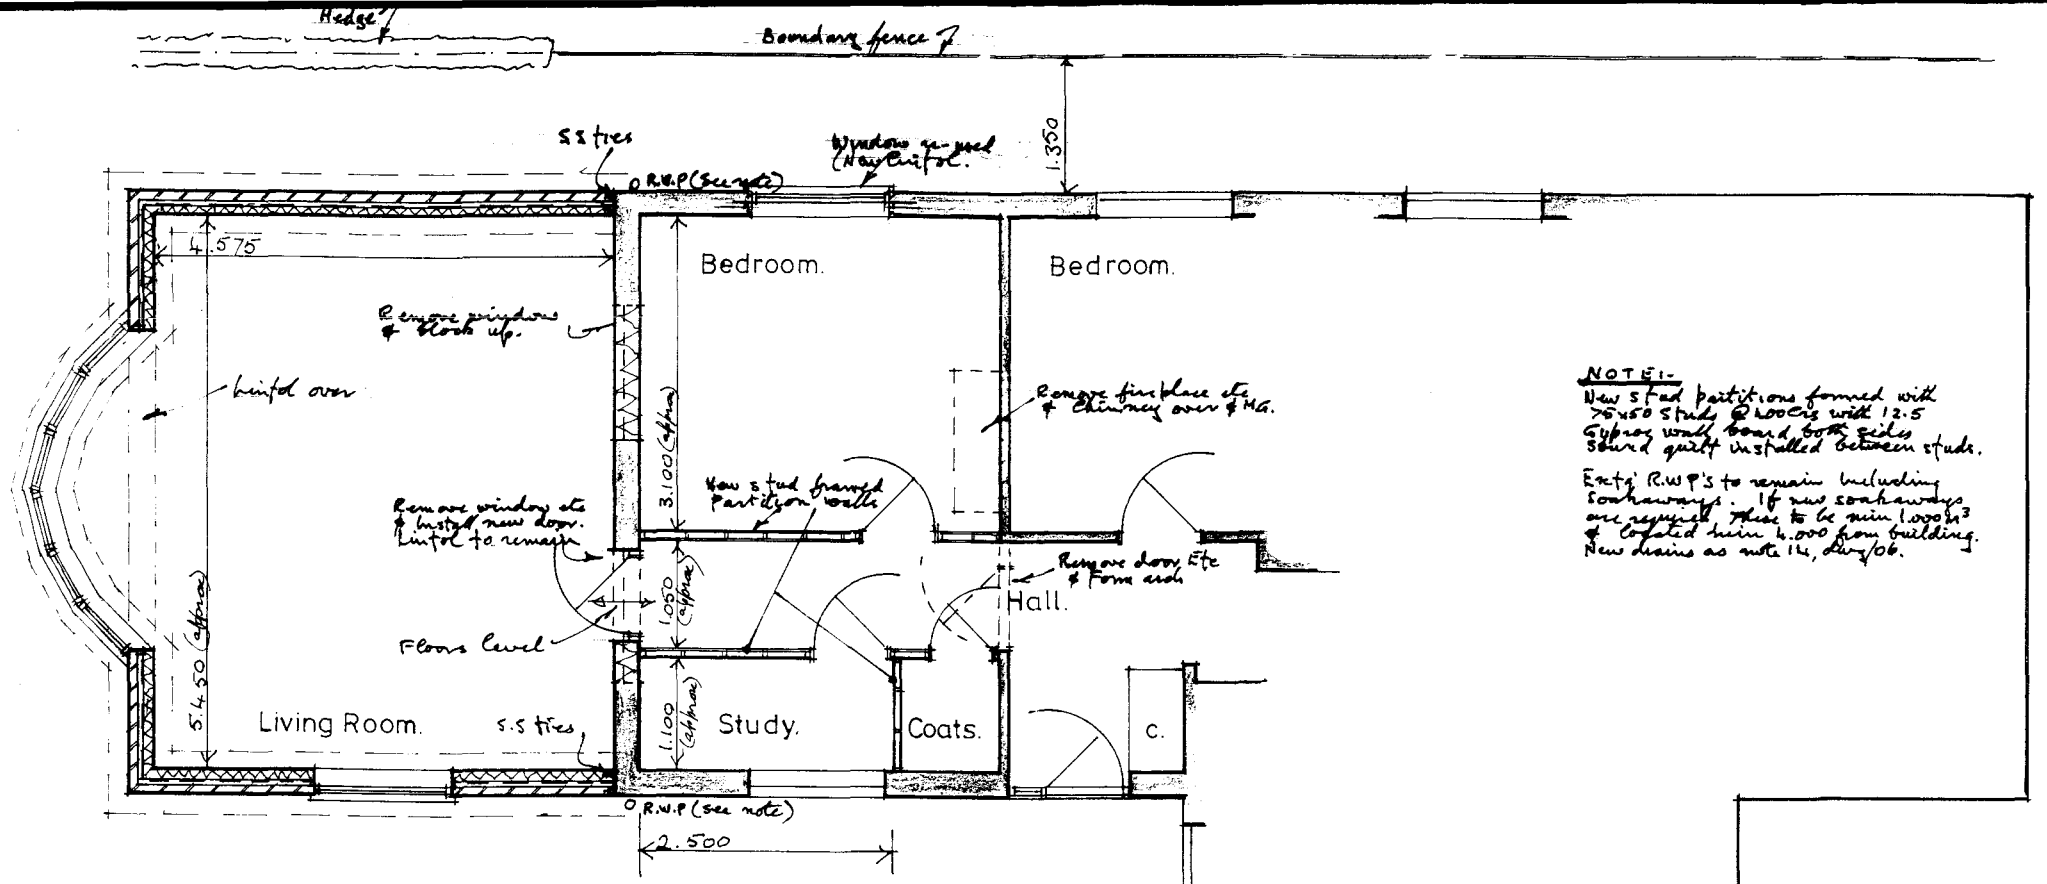


SHDC
Planning & Development
23 JUN 2003
FILE: 0343/03

Floor Plan (Proposed.)
No 23. Hillgate.
Gedney Hill. Lincs.
Mr, Mrs. R. Rouse.


Scale:- 1:50. Date:- March 2003. Drawing No:- 04/02/03.5.

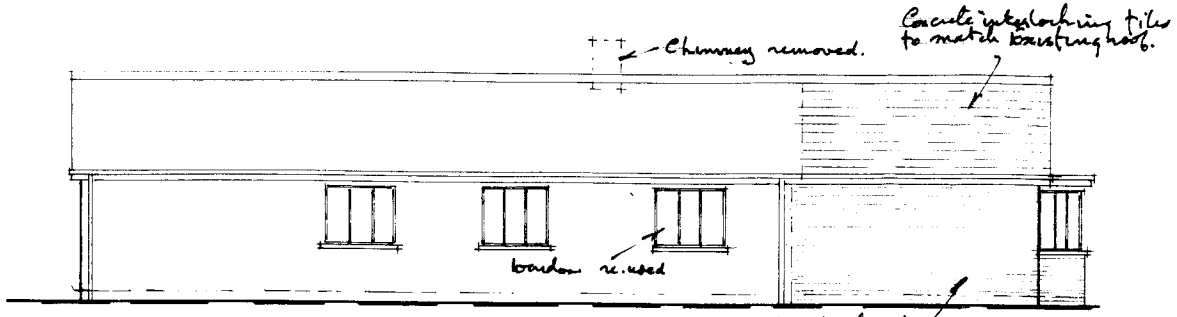

Side Elevation — North.

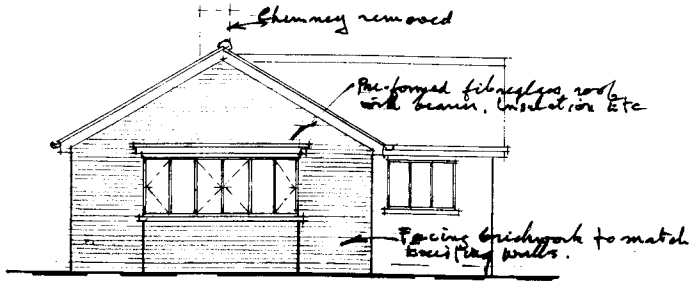

Front Elevation — West.

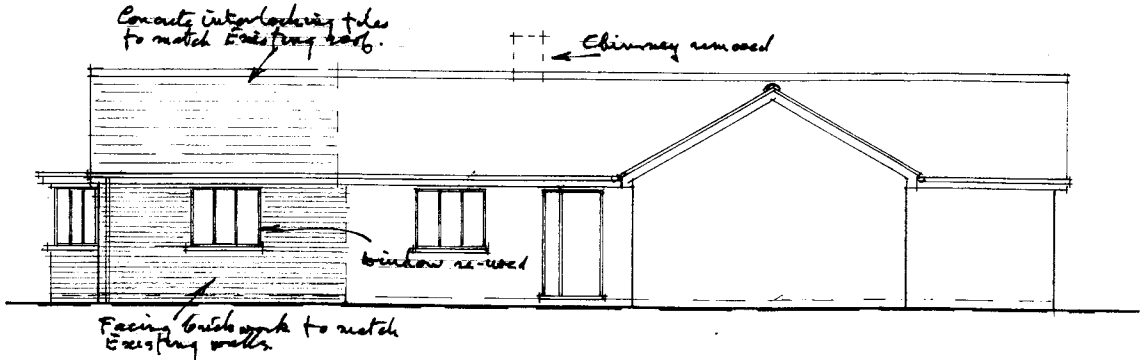

Side Elevation — South.

A1

SHDC
Planning & Development
23 JUN 2003
Ref 0343/03

Elevations. (Proposed)
No 23. Hillgate.
Gedney Hill. Lincs.
Mr, Mrs. R. Rouse.

Scale:- 1:100. Date:- March 2003. Drawing No:- 04/03/05 A