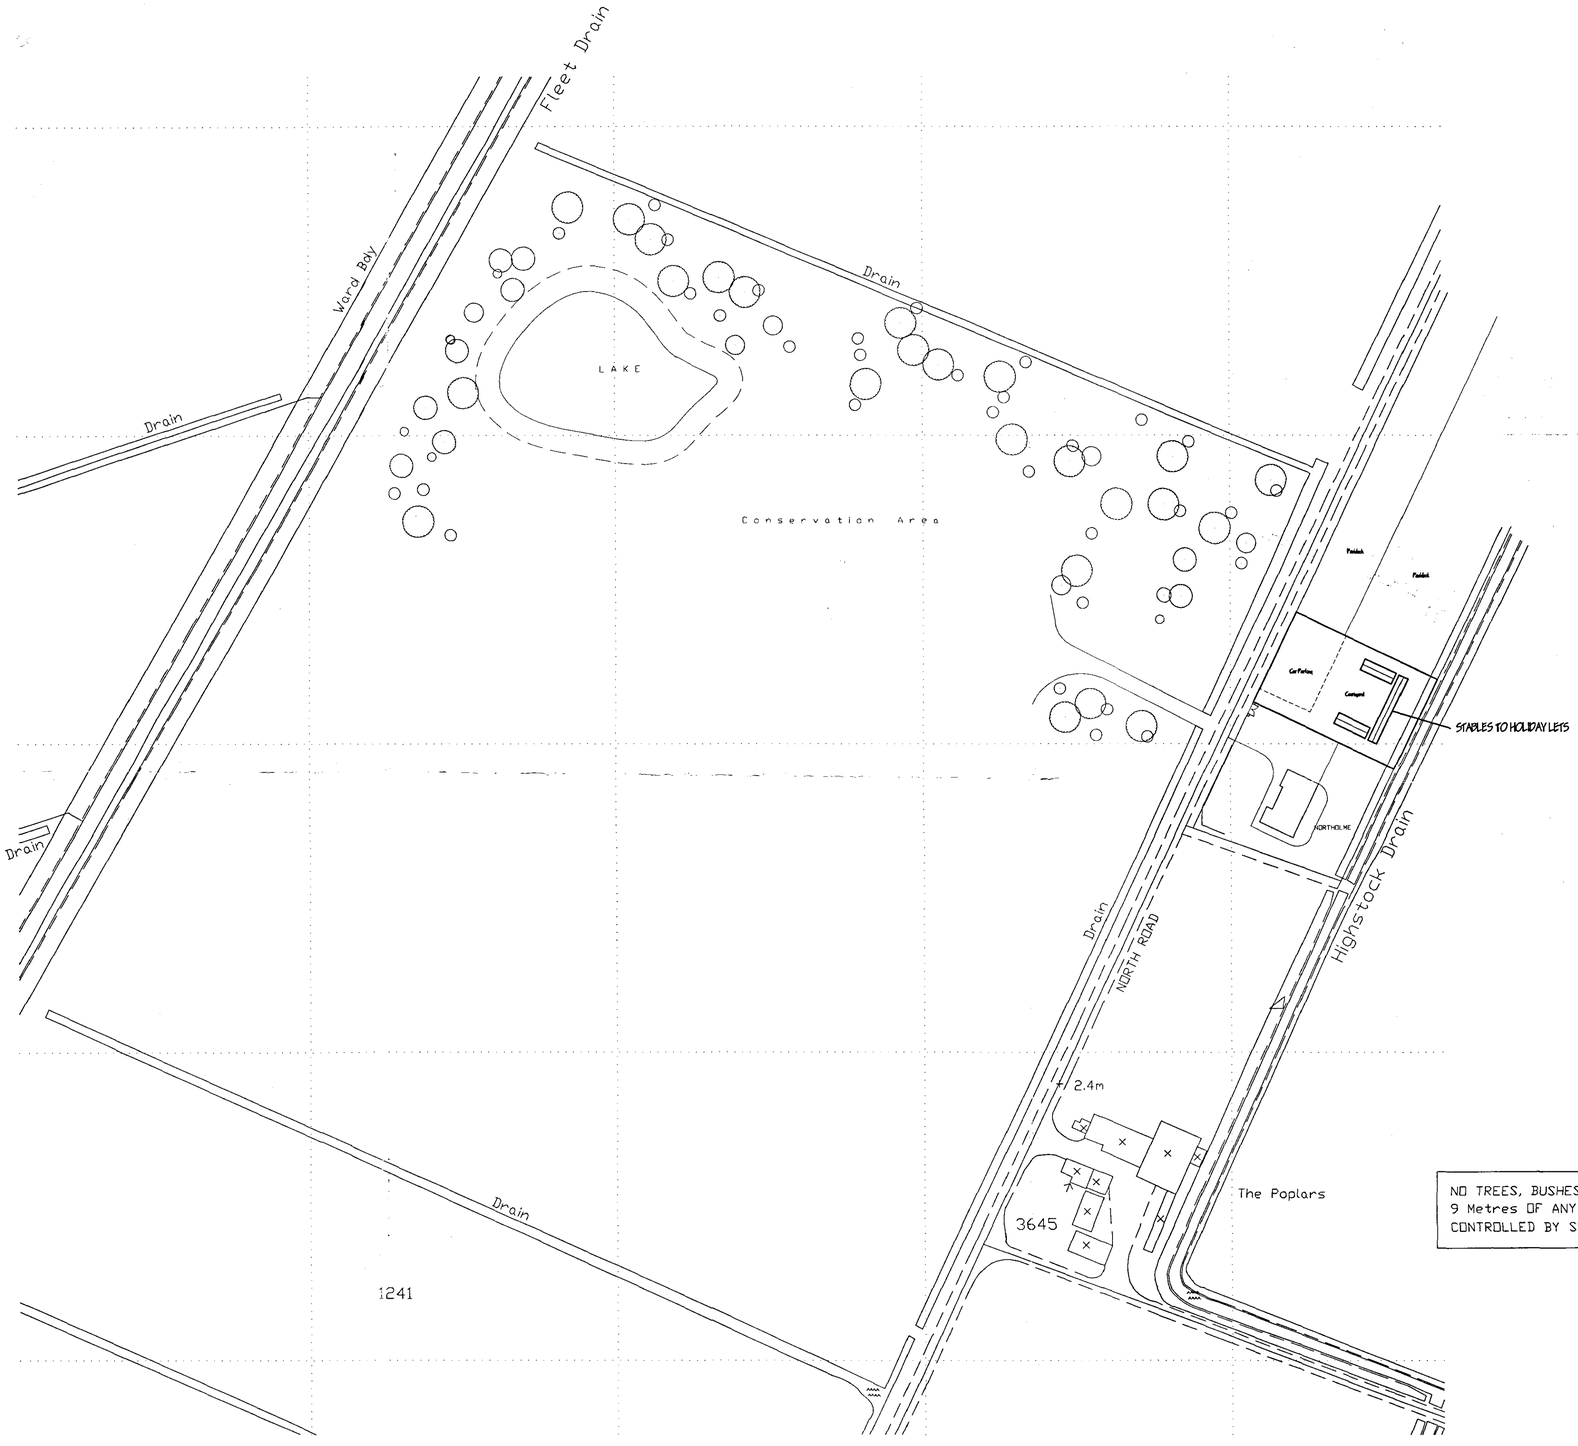

SITE LAYOUT
1/1000

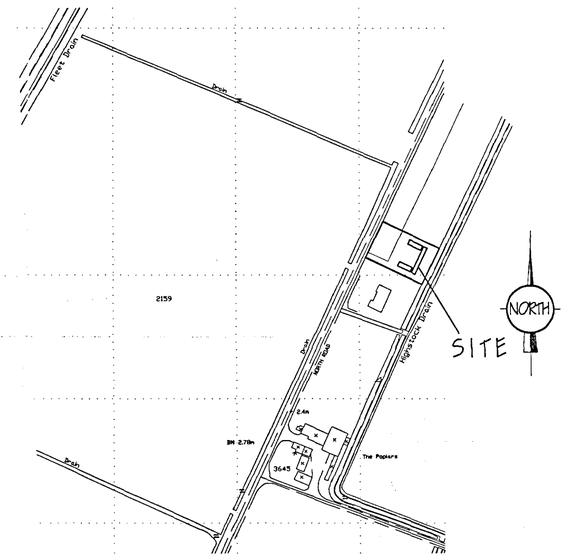

LOCATION PLAN
1/2500

NO TREES, BUSHES, EMBANKMENTS OR STRUCTURES TO BE WITHIN 9 Metres OF ANY SURROUNDING WATERCOURSES CONTROLLED BY SOUTH HOLLAND I. D. B.

ref:	revision	date

G. R. MERCHANT BSc
I.ENG AMICE FIWO

ARCHITECTURAL, STRUCTURAL AND LAND DRAINAGE CONSULTANTS

Unit 4, Wrights Mews
12A Park Road, Holbeach,
Spalding, Linc. PE12 7EE
Tel: 01406 450900
Fax 01406 425744
E-Mail: G. R. Merchant @ Merchant. Fsbusiness. Co. UK

Project
CONVERSION OF STABLE BLOCK TO HOLIDAY LETS.
NORTH ROAD.
GEDNEY HILL.

Client
J. DEPEAR.

Drawing
LOCATION & SITE LAYOUT PLANS.

Job Ref.	Drawing No.
1222-05.	05.
Date	Drawn
FEB '06.	GRM

Scales
AS INDICATED.

DO NOT SCALE FROM THIS DRAWING
This drawing is copyright and may not be altered, traced, photographed or used for any other purpose other than that for which it is issued. The General Contractor is to check all dimensions on site and report any discrepancies to the Architect. All details shown on this drawing including foundations are based upon typical site conditions related to the area. No responsibility can be accepted for abnormal conditions which may be discovered during construction unless reported to the Architect on that design amendments may be considered. Site soil surveys are recommended in respect of foundations to establish specific site conditions before foundation work is undertaken. This drawing is limited in this amount of information contained and does not purport to include a full specification of the works. It is solely for the purpose of obtaining Planning / Building Regulation approval. This drawing must not be used as a contract document alone. The works will not be supervised or inspected on site by G R Merchant or any representative thereof. It is the client or their appointed agents responsibility to control workmanship, substitution of materials, adherence to specification, variations to contract etc.
All materials to be new unless otherwise stated and all components and materials etc. to be used fixed and installed etc. in accordance with manufacturers recommendations and relevant parts of practice, standards shall conform to appropriate British standard Specification or BBA certificate or European code equivalent. The Employer / Client shall ensure that the selected contractor is conversant with and adopts all measures necessary to achieve compliance with Health and Safety legislation for Building sites and Work places. The Employer / Client is advised that should the owner need to comply with the Construction Design and Management Regulations an Independent Planning Supervisor will be required. The works shall comprise of all that is shown on the drawing and details. Work that may not specifically shown but may be reasonably inferred as necessary to marry and the works shall be deemed to be included.

3/9/06