
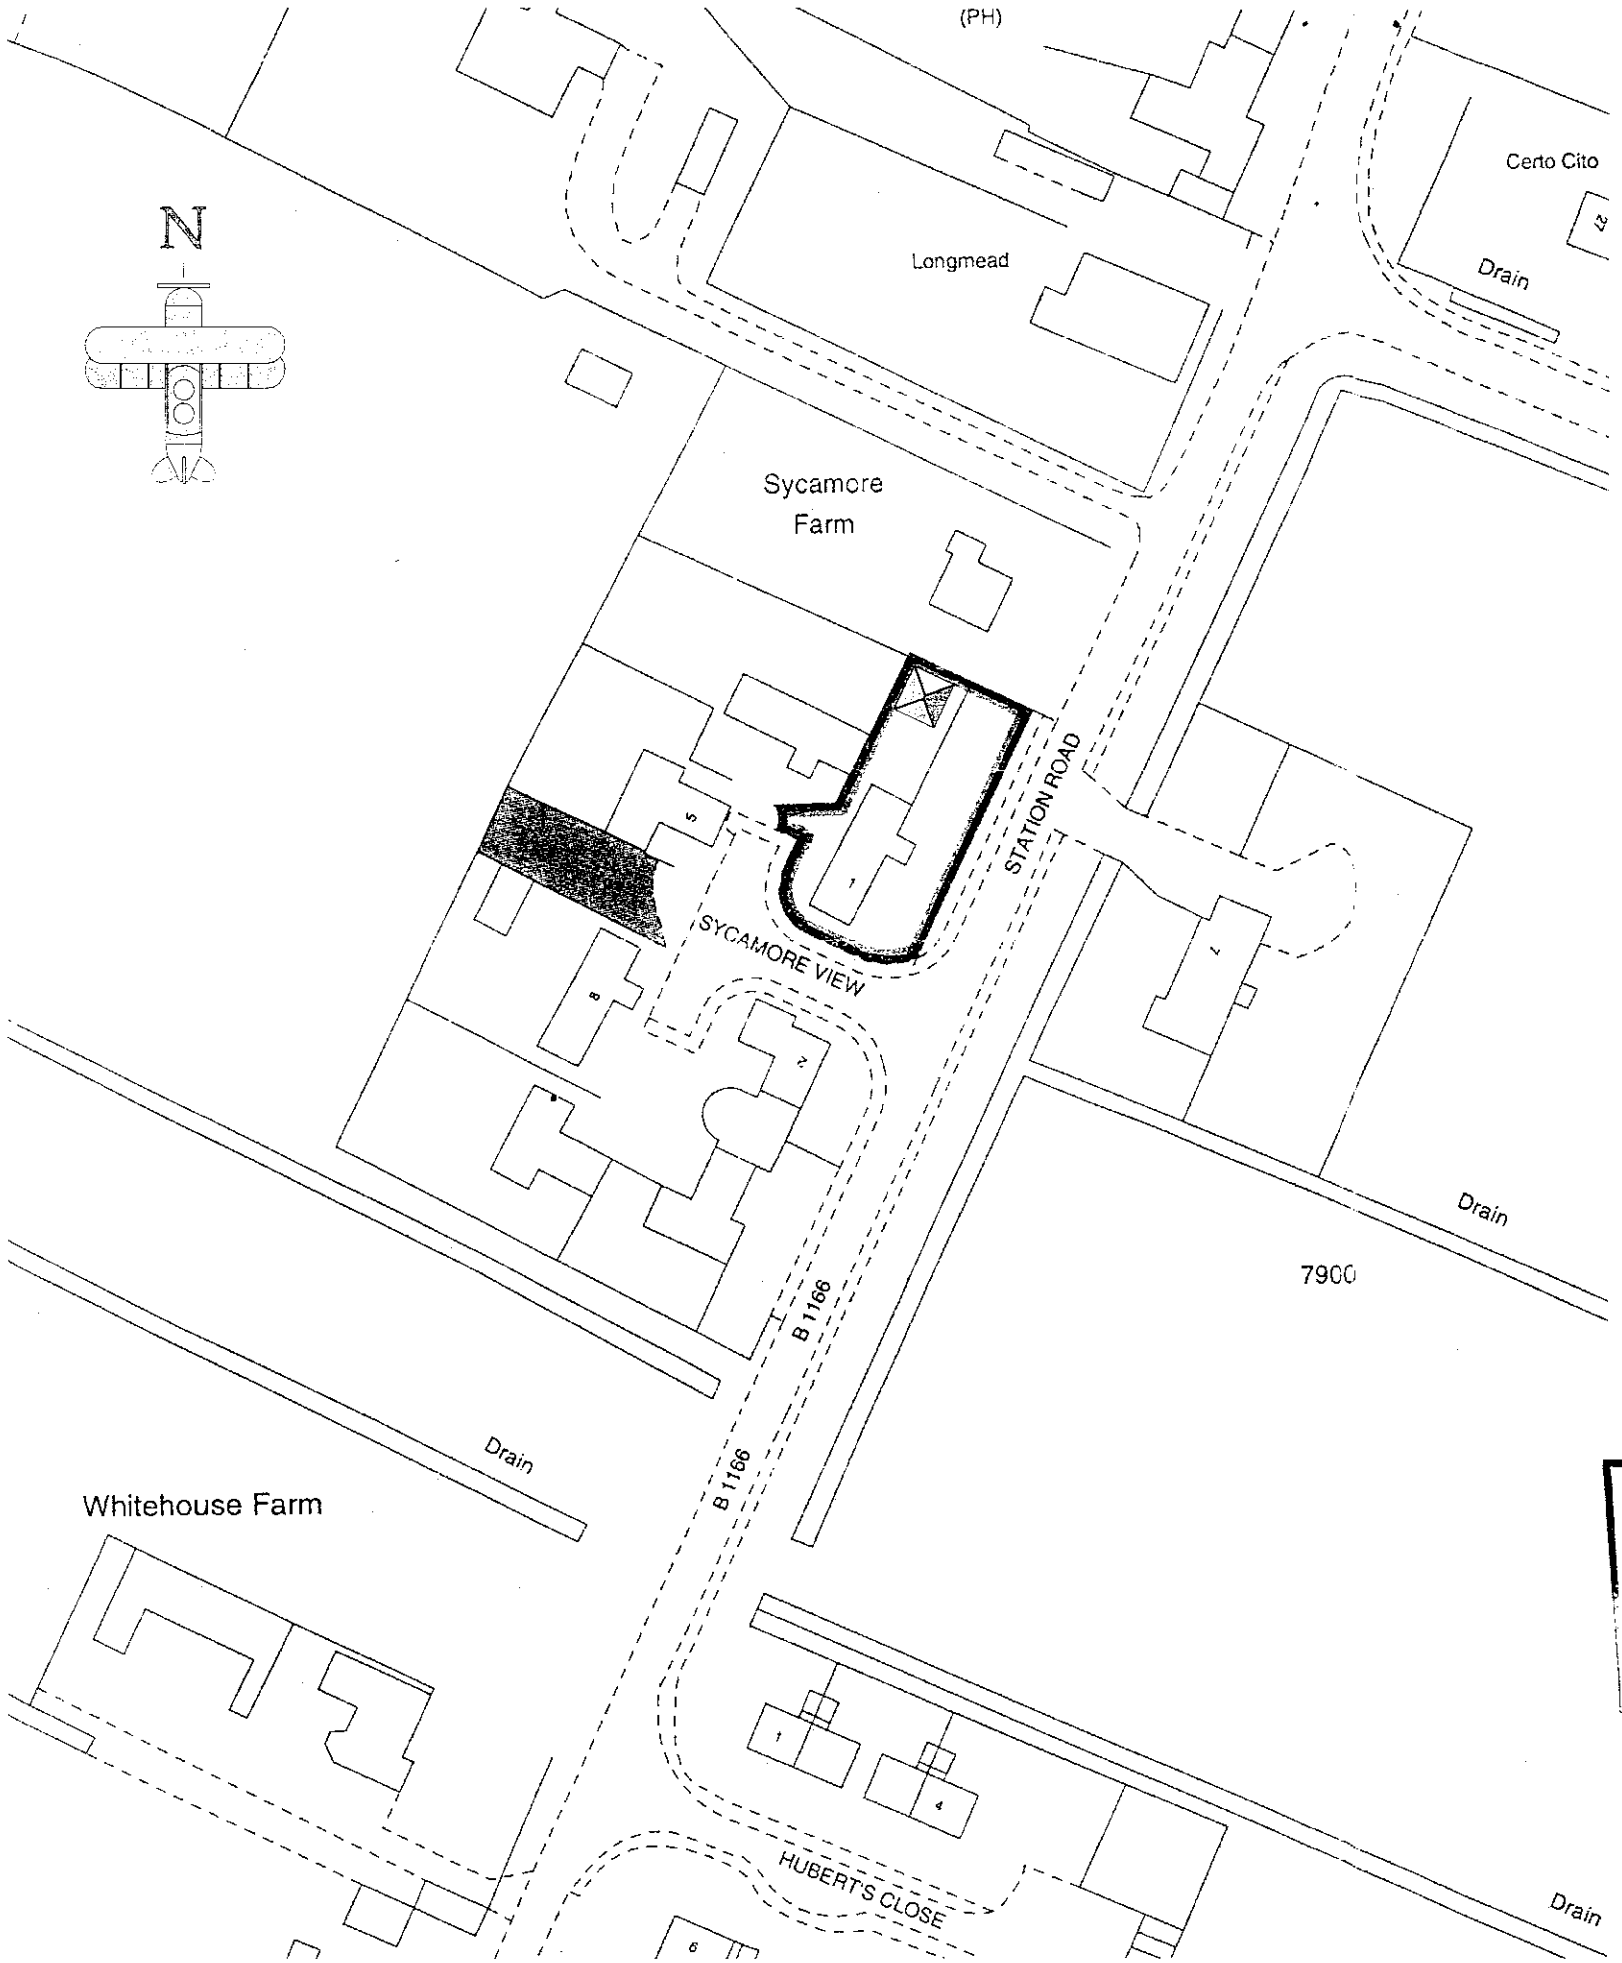


SITE LOCATION PLAN

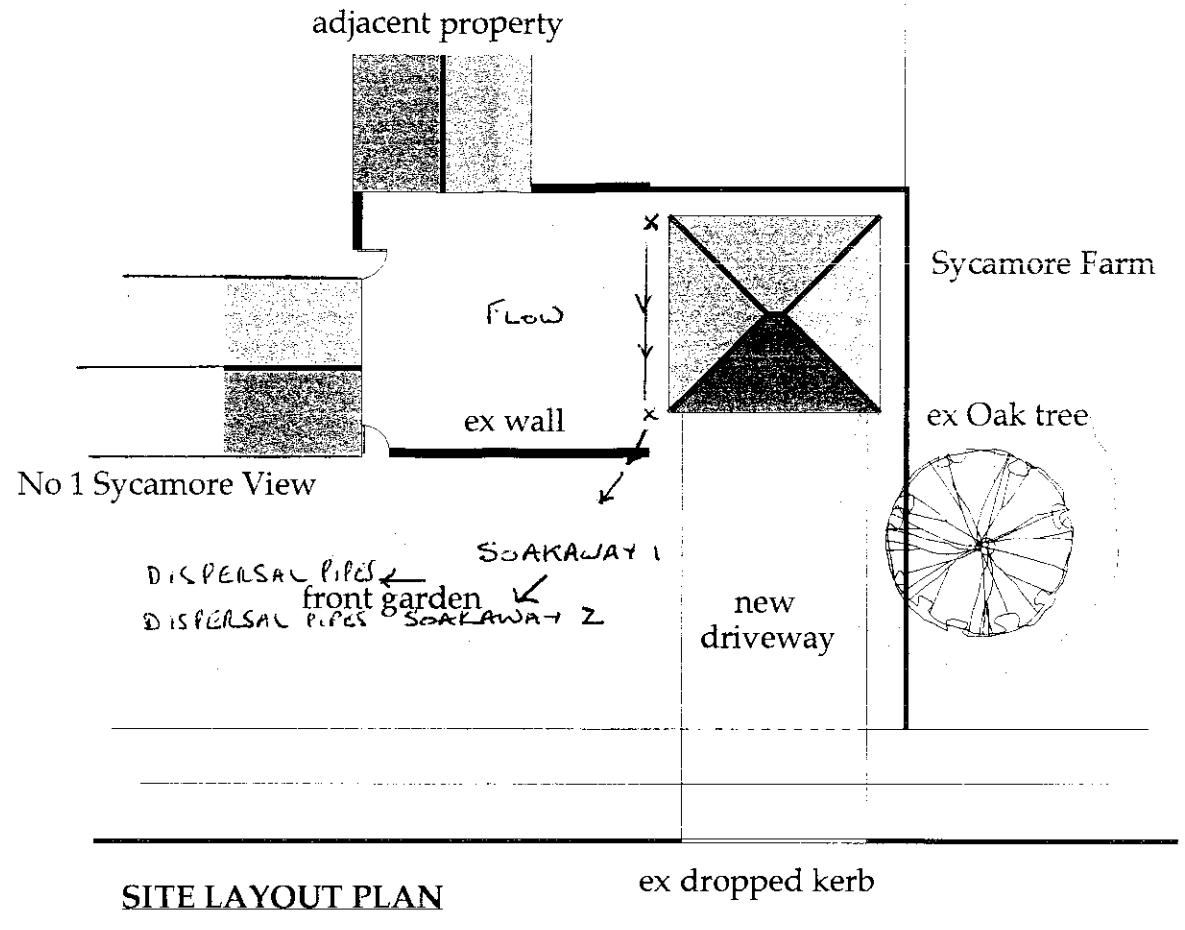

SITE LAYOUT PLAN

JOHN DICKIE ASSOCIATES
MANOR BARN,
WILSTHORPE,
STAMFORD,
LINCS
PE9 4PE

TEL 01778 560811
FAX 01778 561167

SHDC
Planning & Development
14 NOV 2003

PROPOSED DOUBLE GARAGE AT
SYCAMORE HOUSE,
1, SYCAMORE VIEW,
GEDNEY HILL,
SPALDING,
LINCS
PE12 0NQ

CLIENT MR D. JONES

DRAWING TITLE : SITE AND SITE LOCATION PLAN

SCALE 1 TO 250 , 1 TO 1000

OCTOBER 2002

DRAWING NO JDA/02/740/SITE.001