
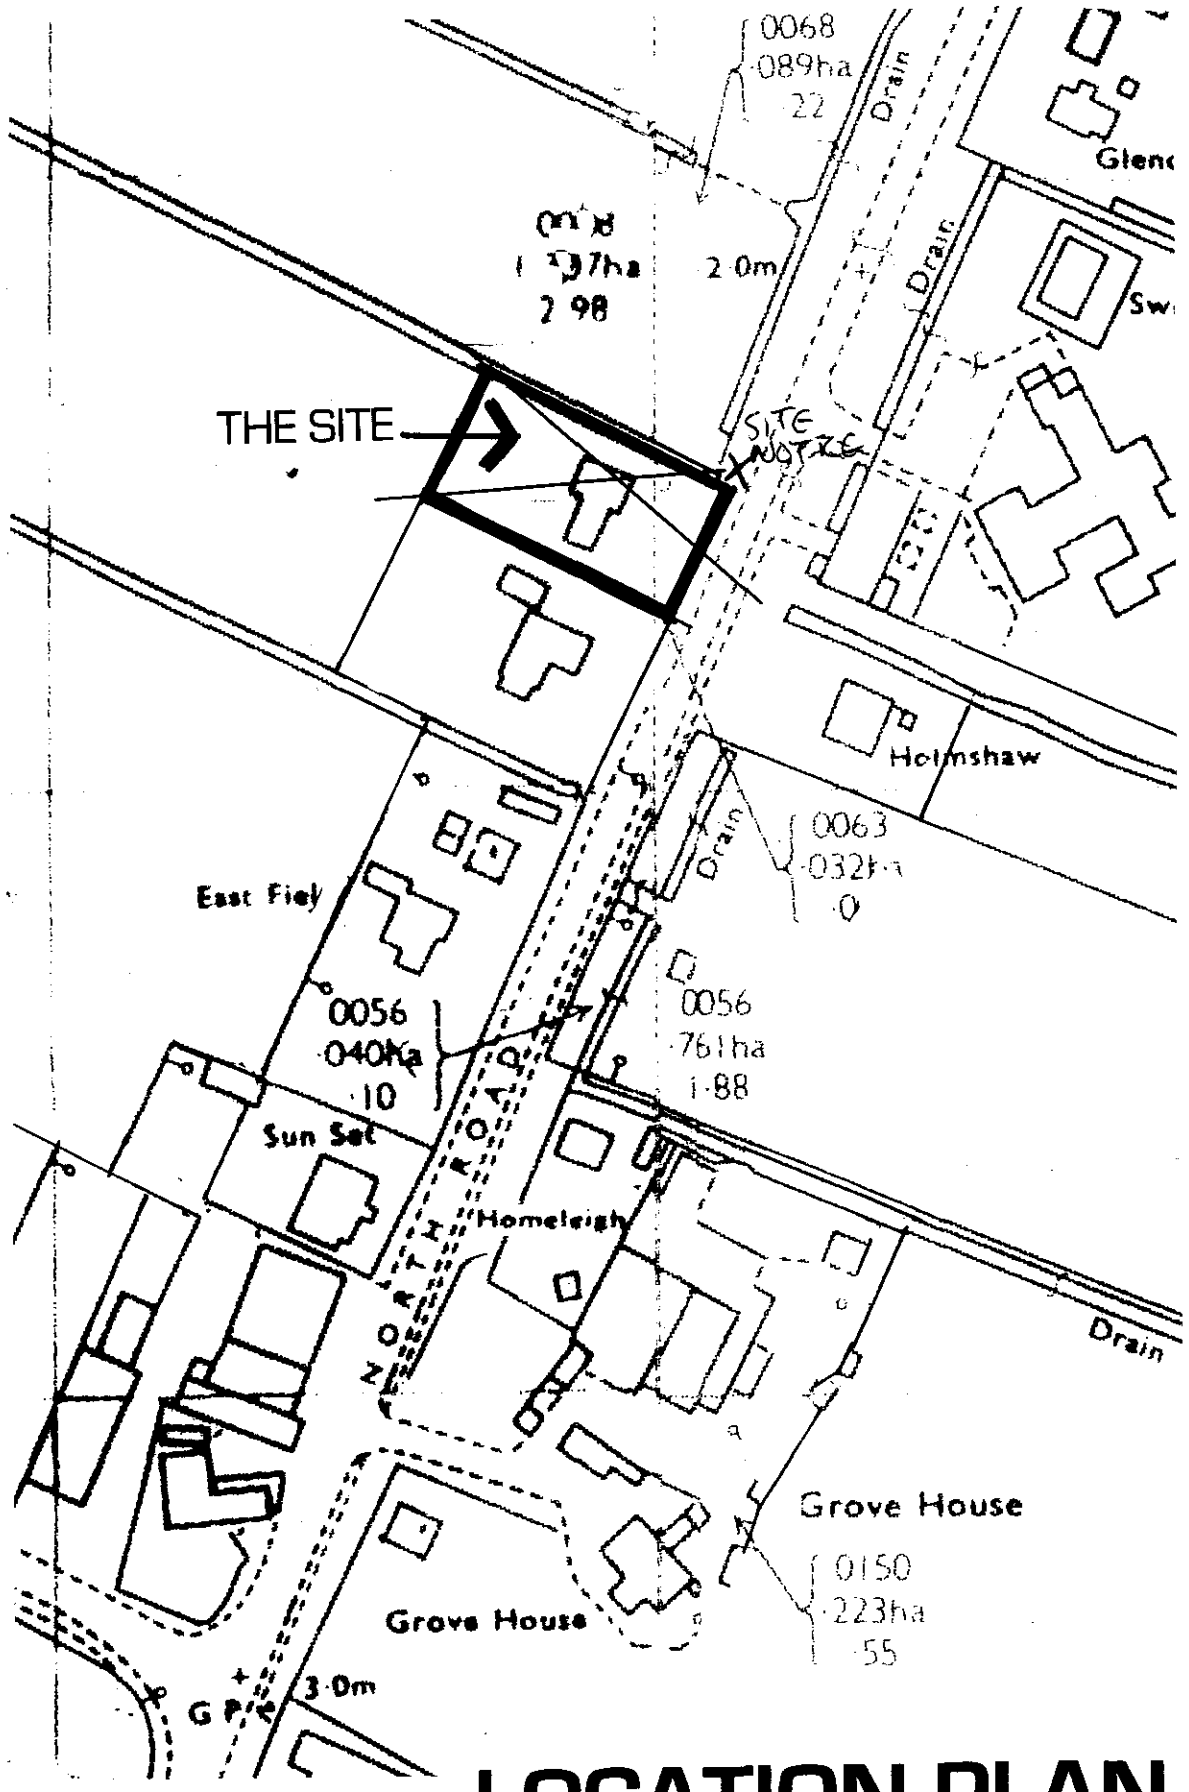


SCALE : 1 : 1250 **LOCATION PLAN**

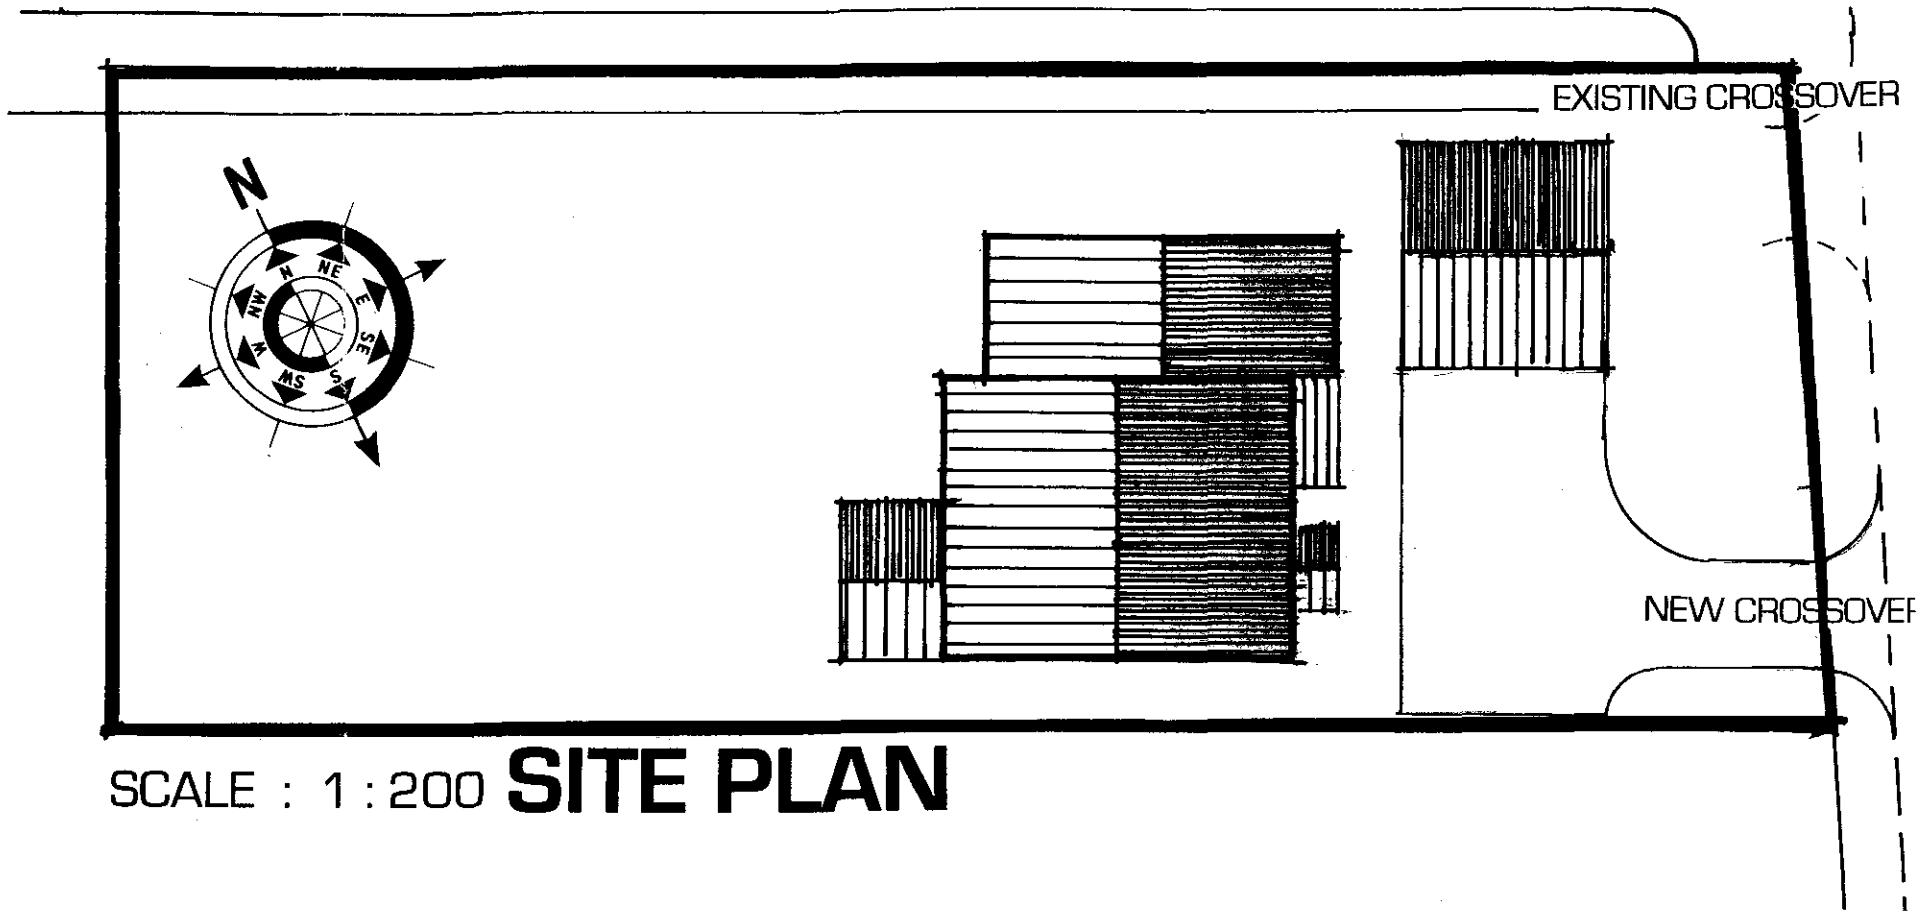

SCALE : 1 : 200 **SITE PLAN**

JOHN D LYNCH
partnership
CHARTERED ARCHITECTS

SOUTH HOLLAND DC
HOUSING & PLANNING
15 APR 1999
Ref: 0370/99

project / drawing
MR & MRS M CRAWLEY

ALTERATIONS & EXTENSIONS
NO. 9 NORTH ROAD GEDNEY HILL

scale	*date*	*drawn*
1/200 & 1/1250	April 1999	*JDL*

job no	*drawing no*
1456	**1456/LS1**

revisions