




CARAVAN
GATE
3M
2.5M
3M
EXISTING
EXISTING
GATE
3M
ALL NEW STABLE HEIGHTS TO MATCH EXISTING STABLE BLOCK
STABLE
STABLE
TOOL SHED
STABLE
DOORS
VIEW D
VIEW C
VIEW A
36M
36M
36M
18M
7M
EXISTING
33M
HARD STANDING
12M
6 SILVER BIRCH
5 SILVER BIRCH
DYKE
ENTRANCE
1 PC PLANT
2 ORNAMENTAL SHRUBS
2 ORNAMENTAL TREES
3 ORNAMENTAL SHRUBS
DETERMINED
AMENDED PLAN
Ref. 375/00
1/6/00

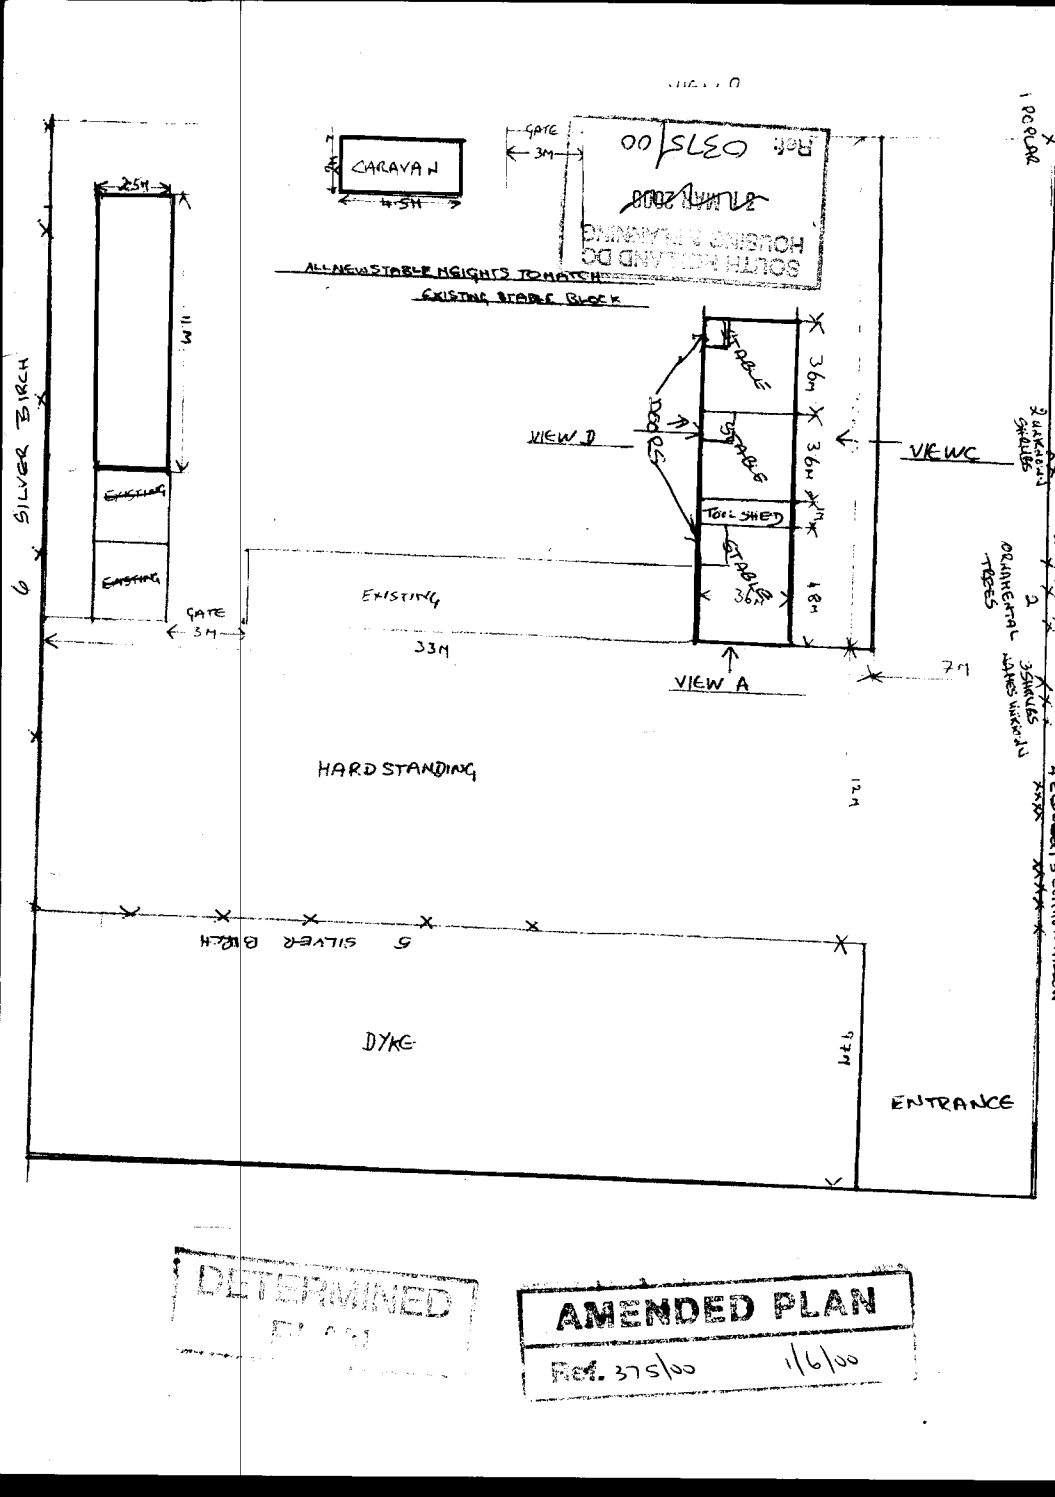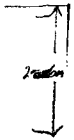

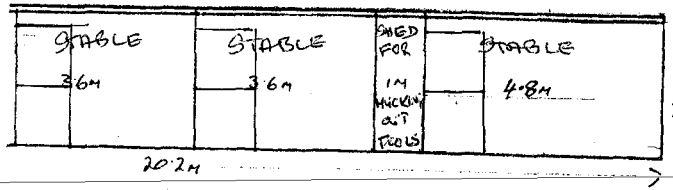

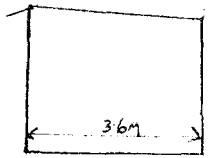


FRONT (VIEW D)

AMENDED PLAN
Ref. 375/00 1/6/00


1:100


SOUTH HOLLAND DC
HOUSING & PLANNING
Ref. 0375/00.

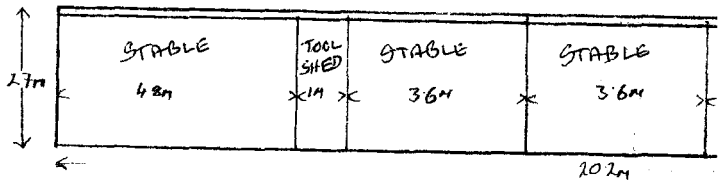

REAR (VIEW C)

SUPERSEDED

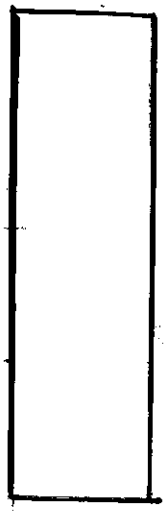

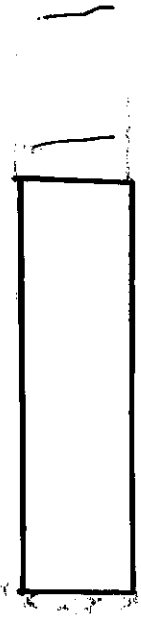

SCOTTISH AND DC
HOUSING REGULATION

31 MAR 2000

Ref: 0375/00


DETERMINED
PLAN


SOUTH HOLLAND DC
HOUSING & PLANNING
31 MAR 2000
Ref: 03/500

SUPERSEDED

SOUTH HOLLAND DC
HOUSING & PLANNING
31 MAR 2000
Ref: 0375/00.

ORDNANCE SURVEY PLAN REFERENCE	TF3209 TF3309	Scale 1:2500
COUNTY LINCOLNSHIRE	DISTRICT SOUTH HOLLAND	© Crown Copyright

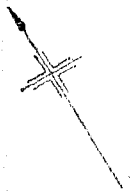


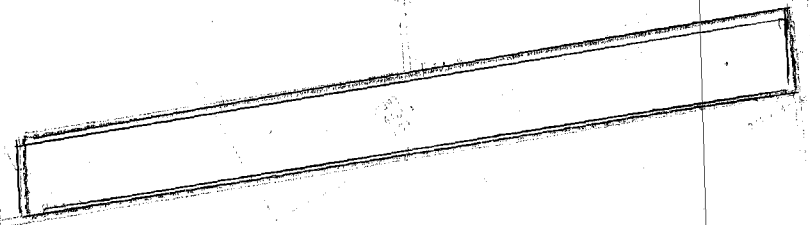

DETERMINED
PLAN

SOUTH HOLLAND DC
HOUSING & PLANNING
31 MAR 2000
Ref: 0375/00

SUPERSEDED

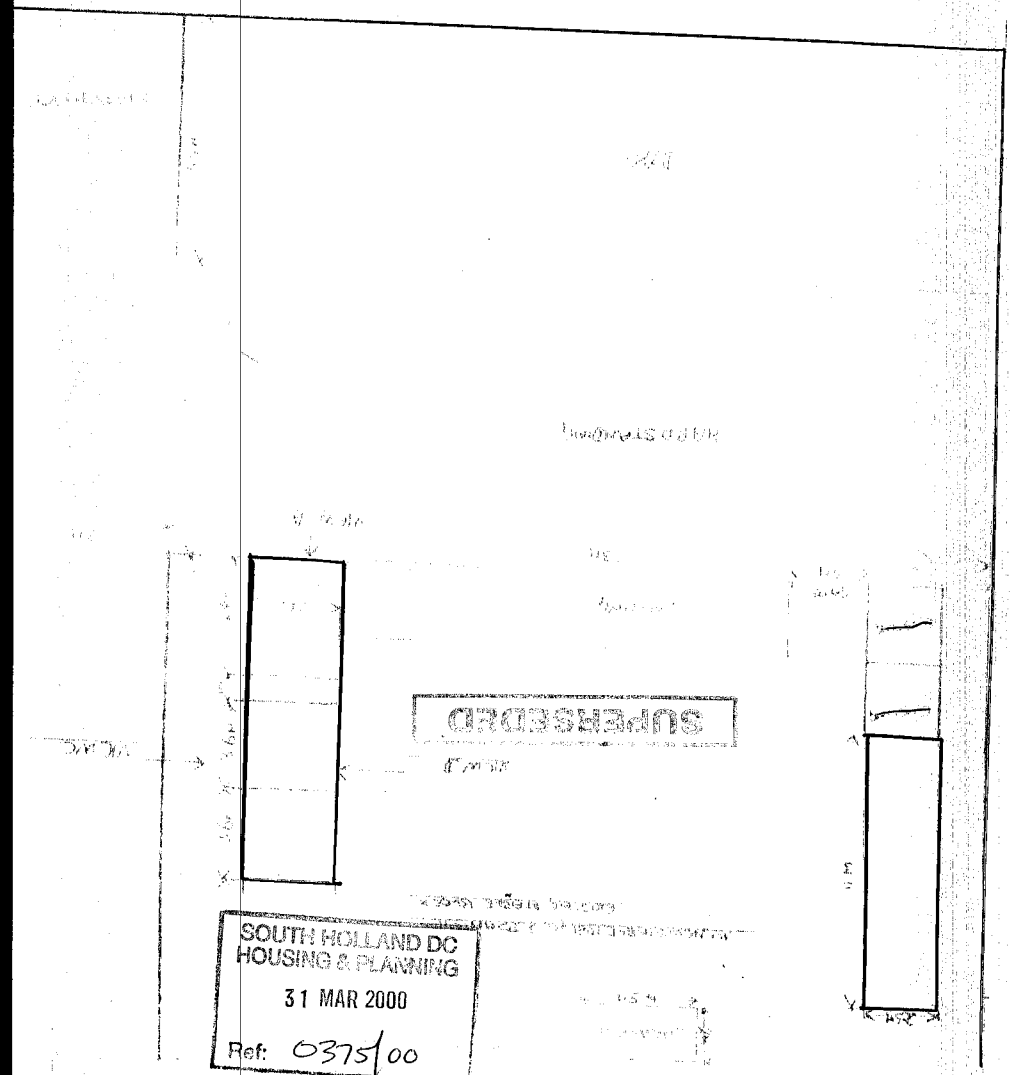

SUPERSEDED

SOUTH HOLLAND DC
HOUSING & PLANNING
31 MAR 2000
Ref: 0375/00