
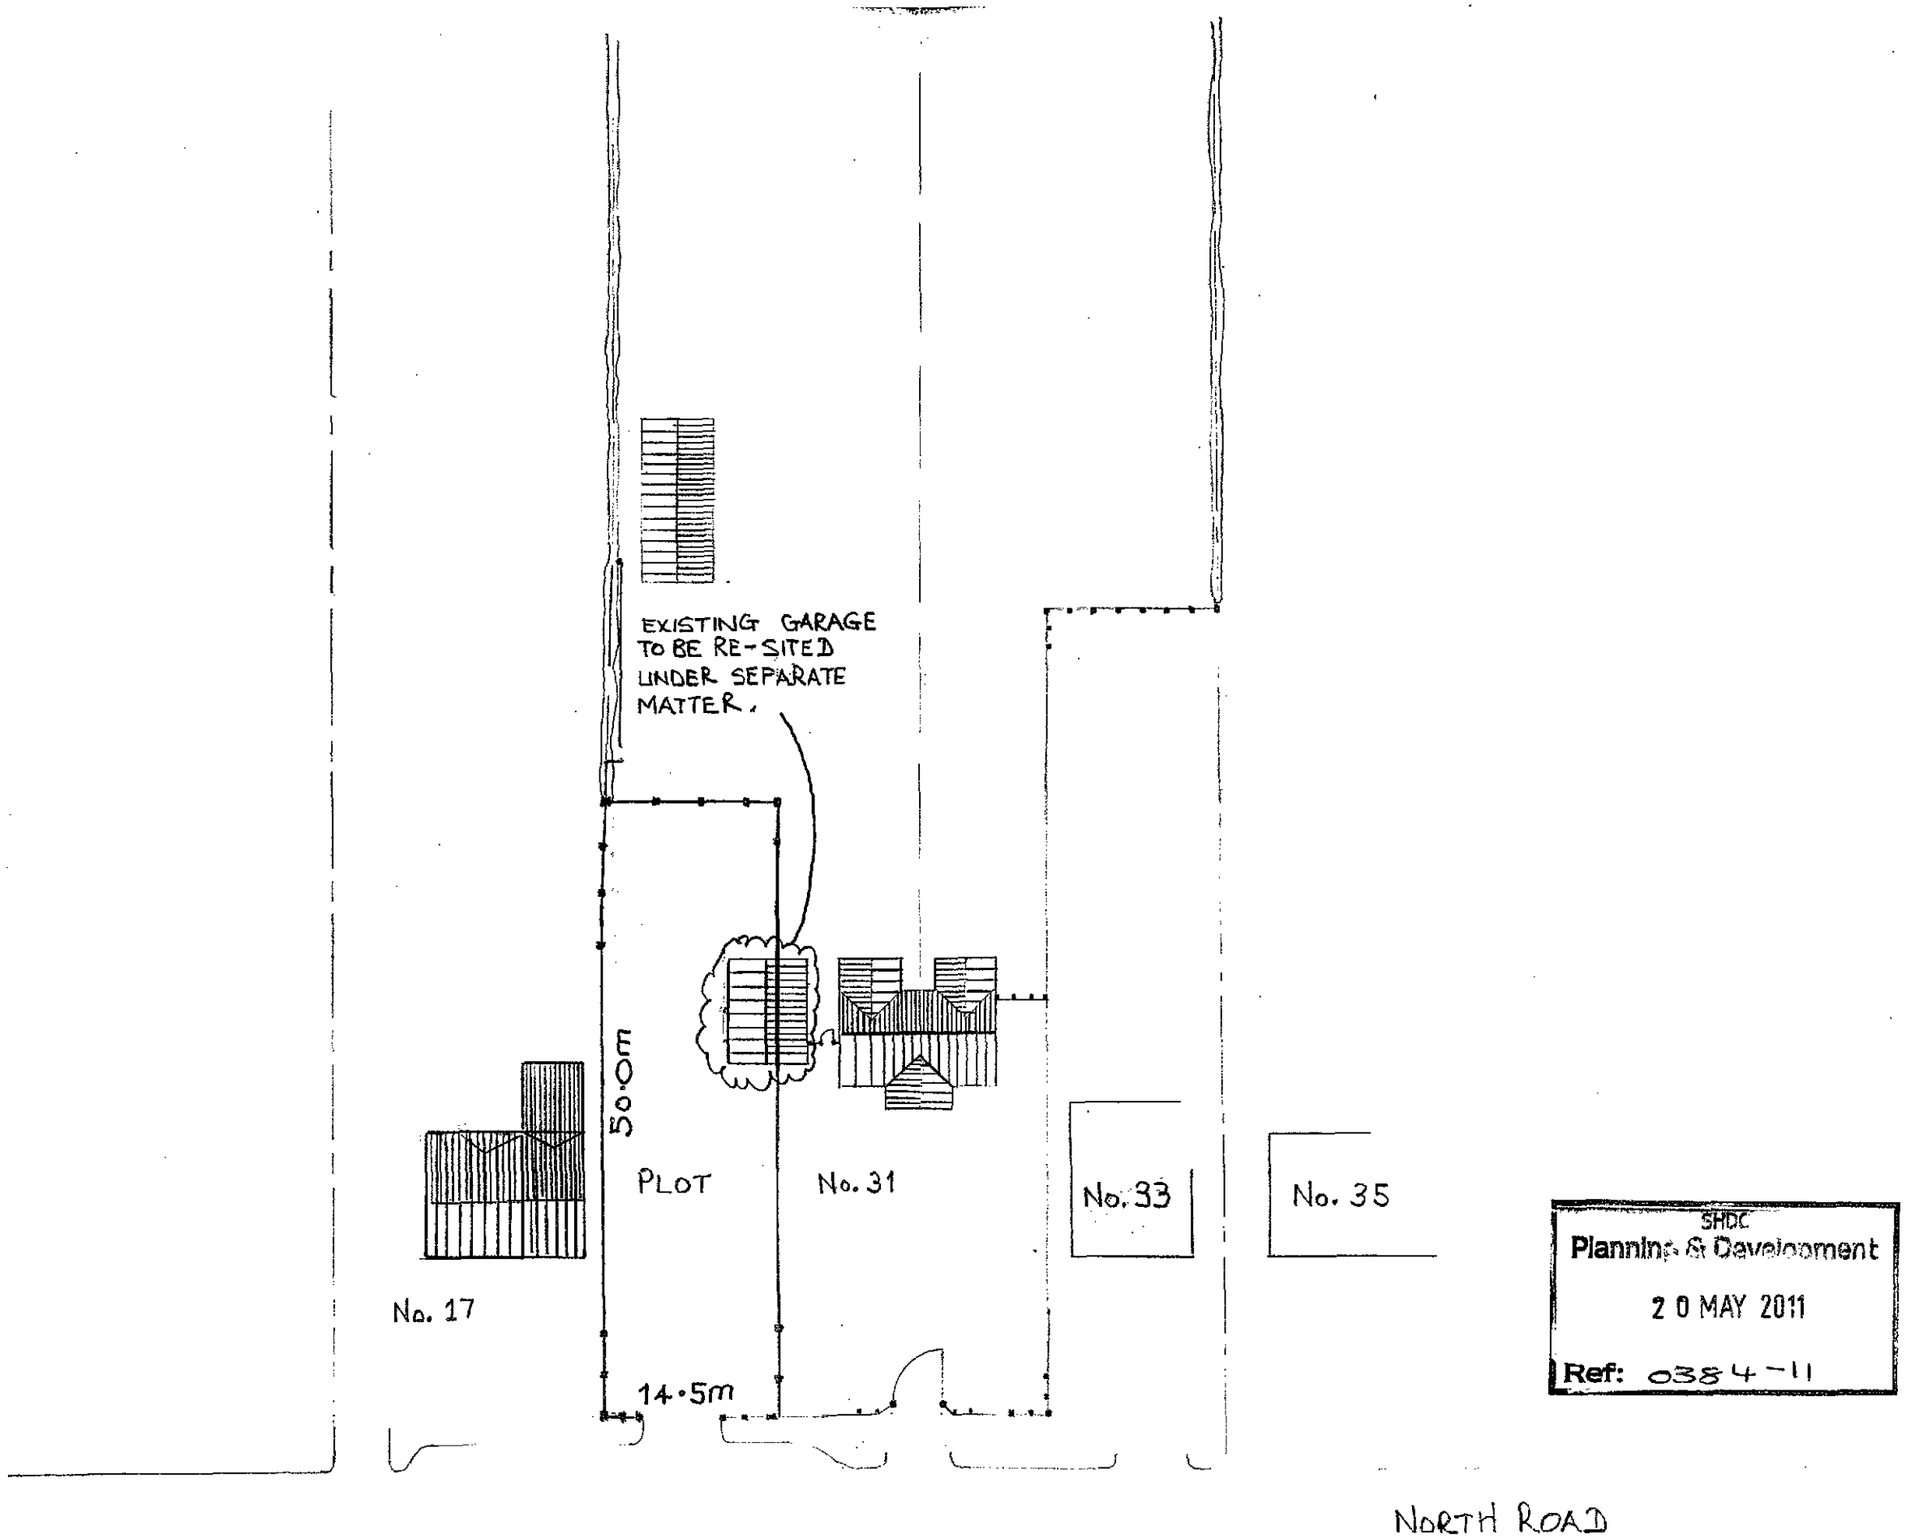



SHDC
Planning & Development
20 MAY 2011
Ref: 0384-11

MR & MRS DORKEN
31 NORTH RD, GEDNEY HILL. LINCS. PE12 ONL

BLOCK PLAN 1:500

MAY 2011 PJD 020

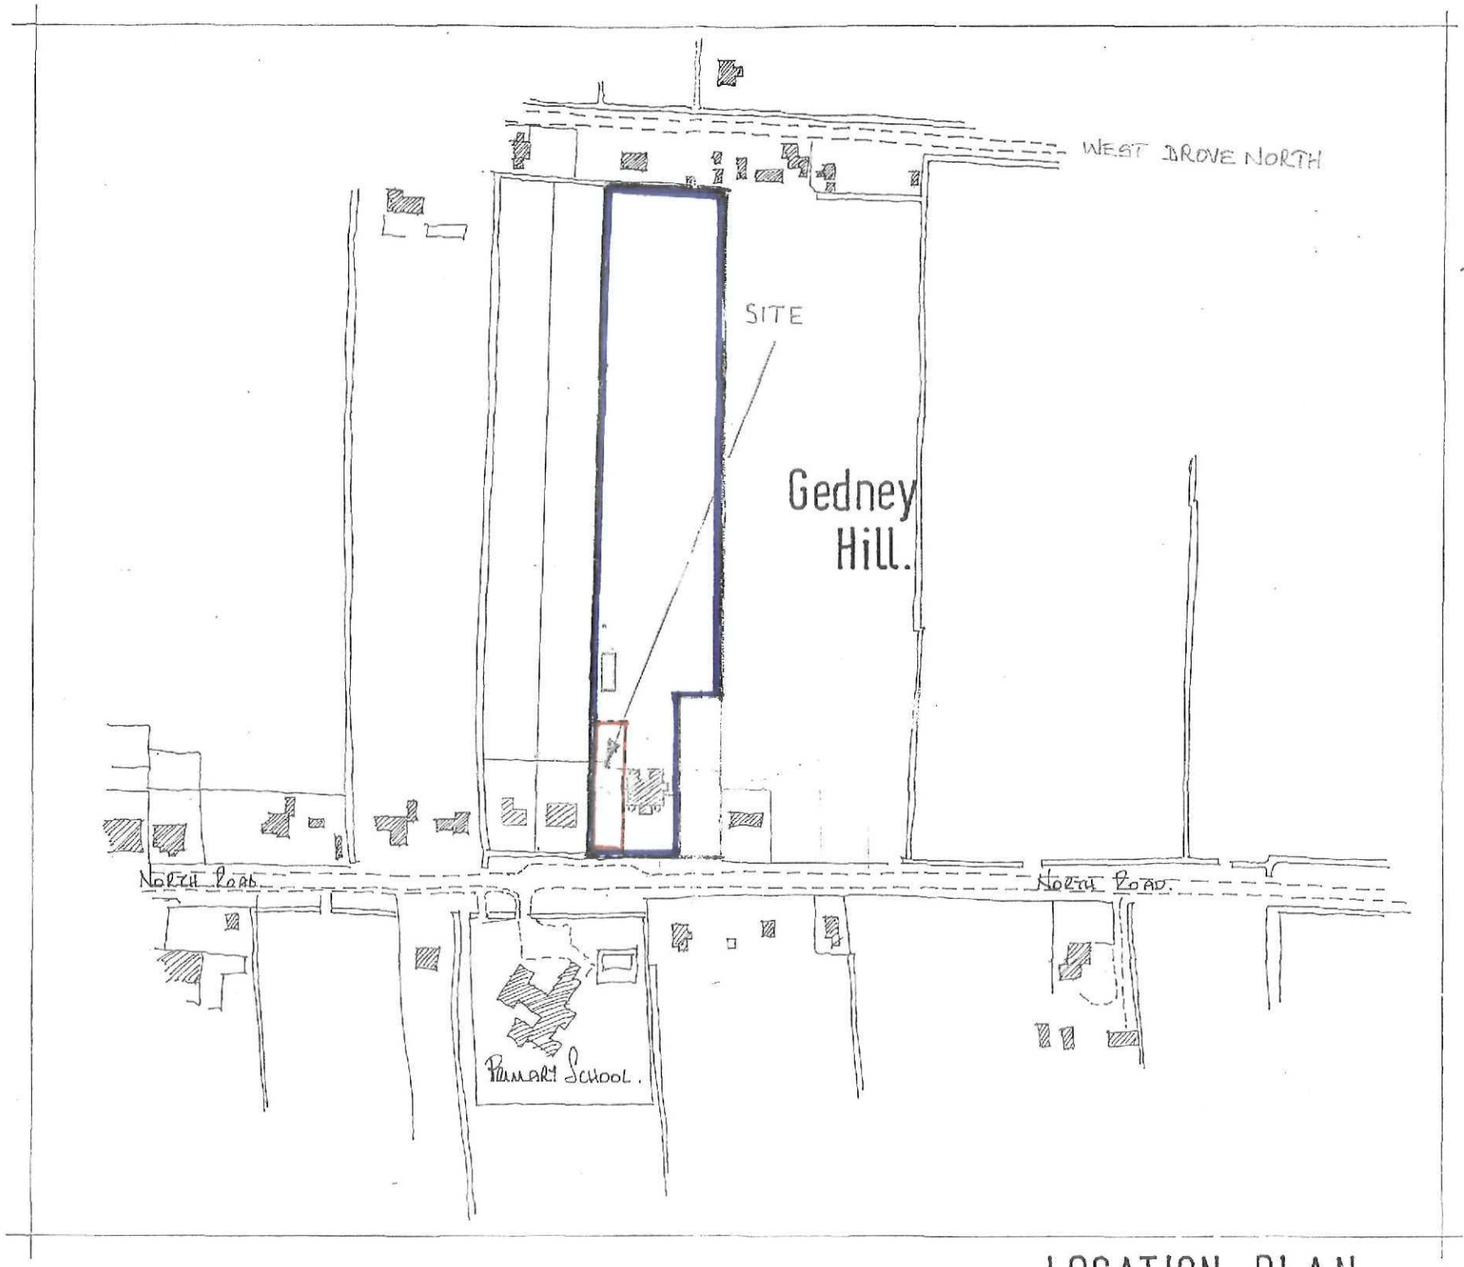

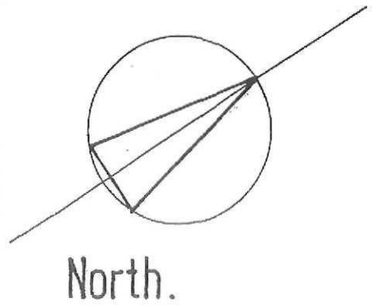

SHDC
Planning & Development
20 MAY 2011
Ref: 0354-11

LOCATION PLAN. 1:2500.

Mr. and Mrs. P. DORKEN.

PTD 005