
Contractors are responsible for checking all dimensions on site prior to work commencing


Due to areas of the structure being covered, unexposed or otherwise inaccessible the notes / specifications of existing materials are subject to confirmation of site when it is feasible to expose the relevant areas of construction.

A3

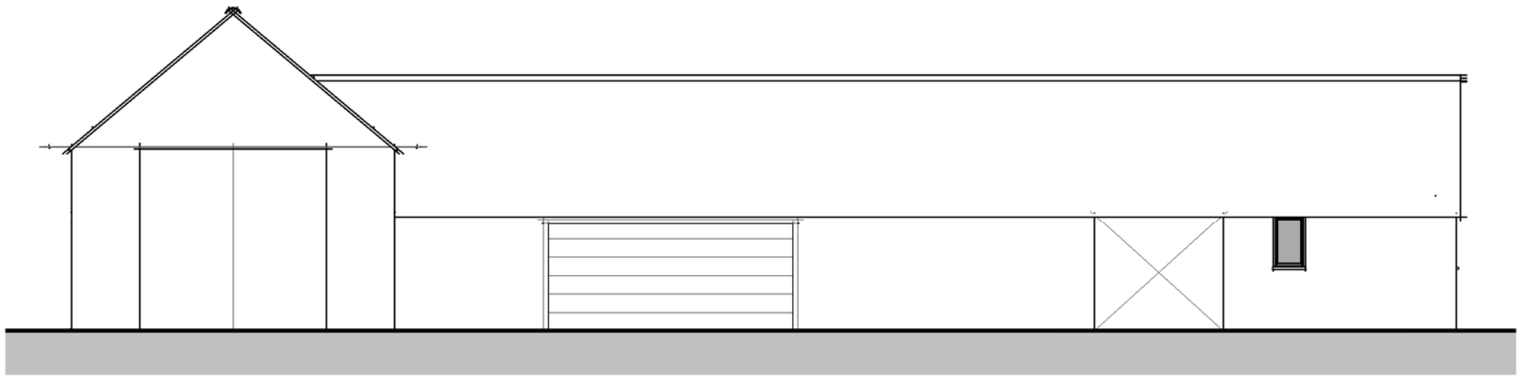


01 - Front

1 : 100

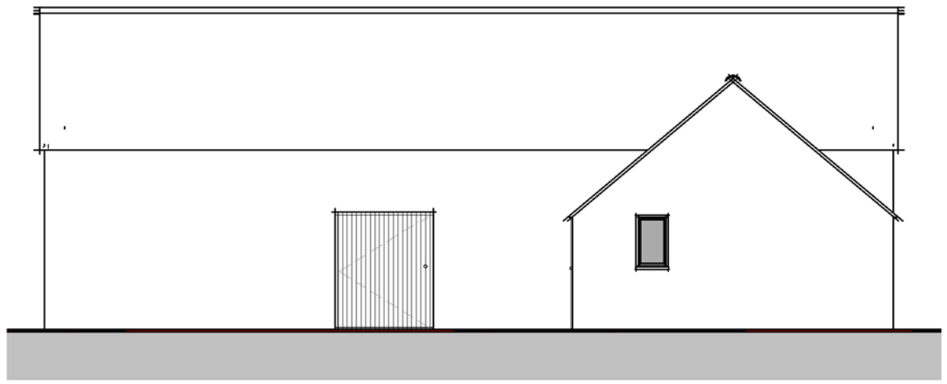


02 - Right Flank

1 : 100

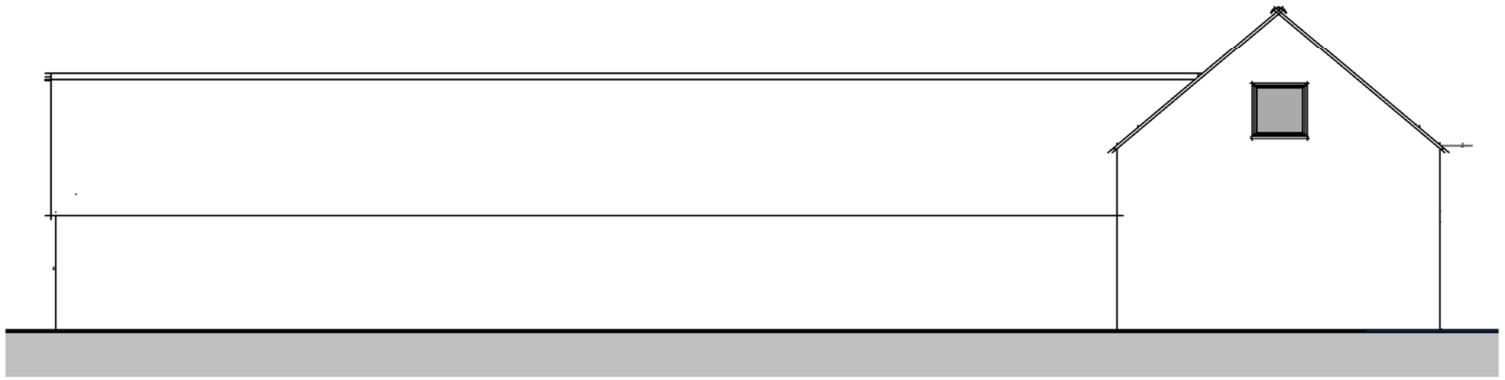

03 - Rear

1 : 100

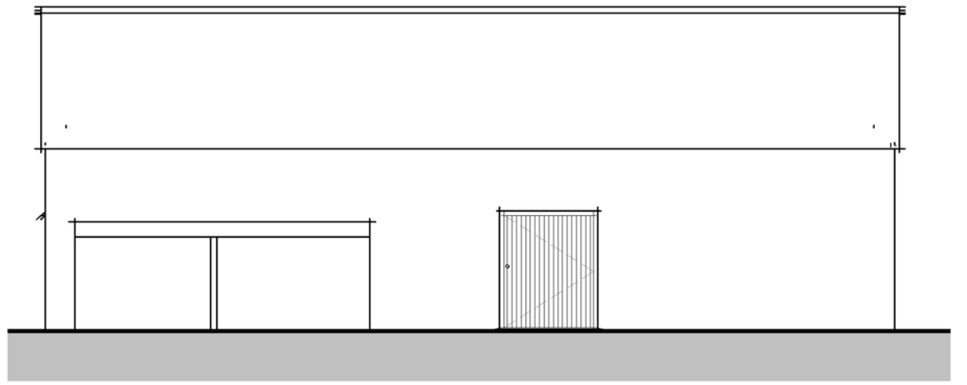

04 - Left Flank

1 : 100

Client:
Mr & Mrs B Fowler

Site:
Whitehouse Farm
Station Road
Gedney Hill

Drg Title:
Existing Building Elevations

Contract No
2548

Drg No
003

remway Design Ltd
"Treetops", The Raceground, Spalding,
PE11 3AP Tel : 01775 768 921