Porter, Karen

From: Remway Design - Jason Wilson <jason@remwaydesign.co.uk>
Sent: 12 May 2015 12:48
To: _planningadvice
Cc: 'craig.fowler'
Subject: RE: Invalid App - H07-0389-15 - Agent ref: N/A; Applicant: Mr B Fowler
Attachments: 2548 - Fowler Extg - Sheet - 004A - Location Plan.pdf

Amended drawing attached for your info.

Many thanks,

Best Regards,

Jason Wilson

Remway Design Ltd **t:** 01775 768 921 **m**: 07815 112 058

"This message is intended solely for the use of the individual or organisation to whom it is addressed. It may contain privileged or confidential information which should not be distributed further without express permission of the sender.Remway Design Ltd accepts no responsibility for loss or damage arising from its use, including damage from virus."

SAVE PAPER - Please do not print this e-mail unless absolutely necessary

From: planningadvice@sholland.gov.uk [mailto:planningadvice@sholland.gov.uk]
Sent: 01 May 2015 16:05
To: jason@remwaydesign.co.uk
Subject: Invalid App - H07-0389-15 - Agent ref: N/A; Applicant: Mr B Fowler


Please find attached letter of Invalidation for your recently submitted application as per the above details. If your invalid letter requires amendment to any documentation you have submitted, the paper copies will be returned in the post under seperate cover for your attention. Alternatively, if you trade electronically with us, then please submit your amendments online in the normal way.

"This Email, and any attachments, may contain Protected or Restricted information and is intended solely for the individual to whom it is addressed. It may contain sensitive or protectively marked material and should be handled accordingly. If this Email has been misdirected, please notify the author immediately. If you are not the intended recipient you must not disclose, distribute, copy, print or relay on any of the information contained in it or attached, and all copies must be deleted immediately. Whilst we take reasonable steps to try to identify any software viruses, any attachments to this Email may nevertheless contain viruses which our anti-virus software has failed to identify. You should therefore carry out your own anti-virus checks before opening any documents. South Holland District Council will not accept any liability for damage caused by computer viruses emanating from any attachment or other document supplied with this e-mail. All GCSx traffic may be subject to recording and / or monitoring in accordance with relevant legislation."

Contractors are responsible for checking all dimensions on site prior to work commencing

Due to areas of the structure being covered, unexposed or otherwise inaccessible the notes / specifications of existing materials are subject to confirmation of site when it is feasible to expose the relevant areas of construction.

A3

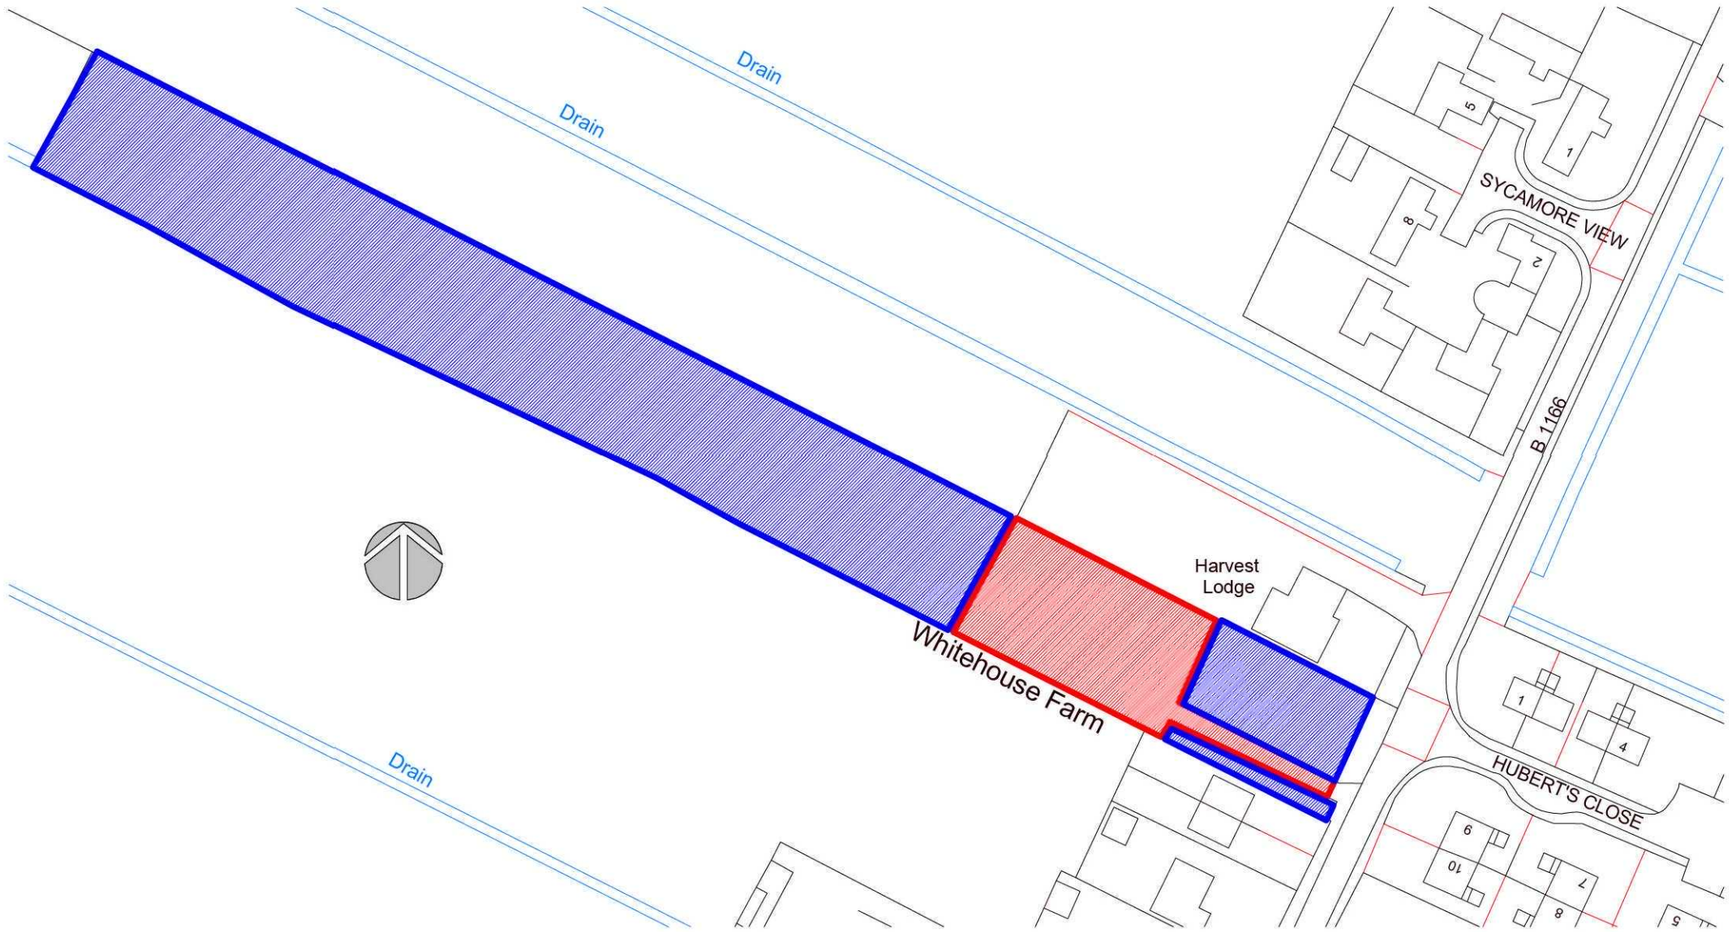

Site Location Plan

1 : 1250

Client:	**Mr & Mrs B Fowler**	Site:	**Whitehouse Farm Station Road Gedney Hill**	Drg Title:	**Location Plan**	Contract No **2548**	Drg No **004A**

remway Design Ltd
"Treetops", The Raceground, Spalding,
PE11 3AP Tel : 01775 768 921