

Contractors are responsible for checking all dimensions on site prior to work commencing


Due to areas of the structure being covered, unexposed or otherwise inaccessible the notes / specifications of existing materials are subject to confirmation of site when it is feasible to expose the relevant areas of construction.

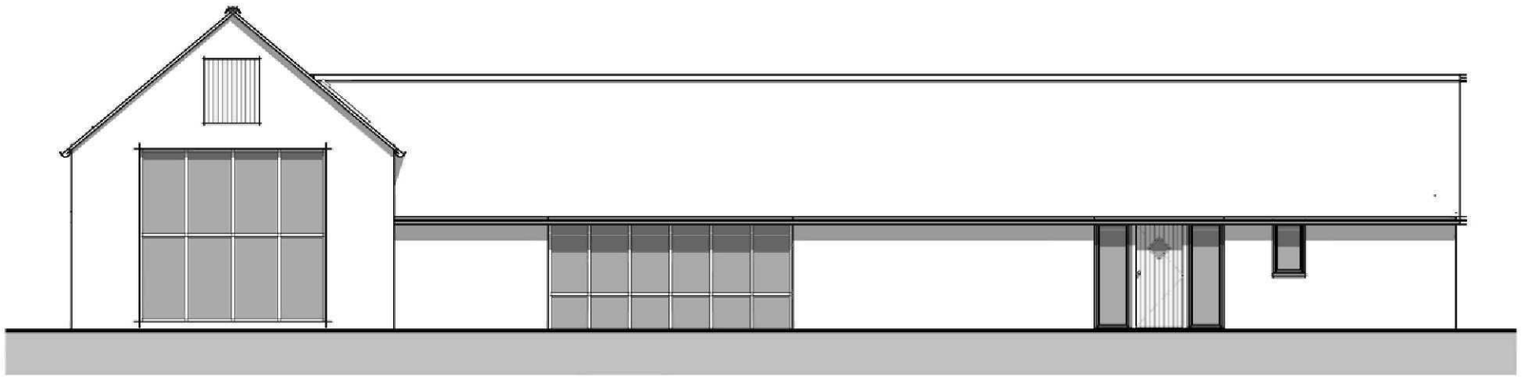

01 - Front
1 : 100

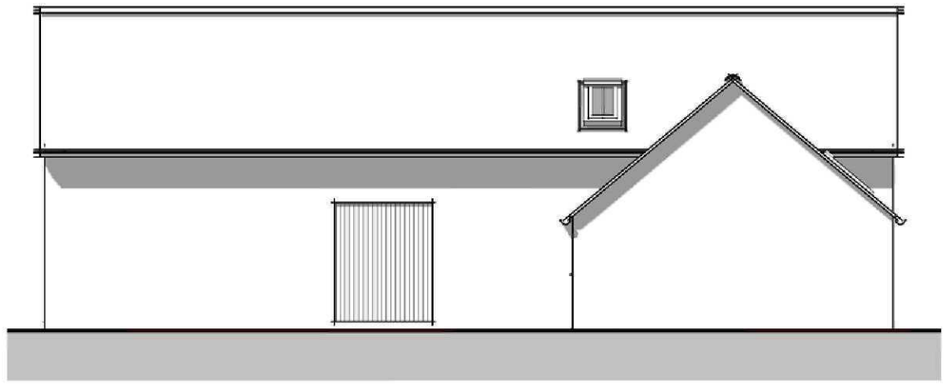

02 - Right Flank
1 : 100

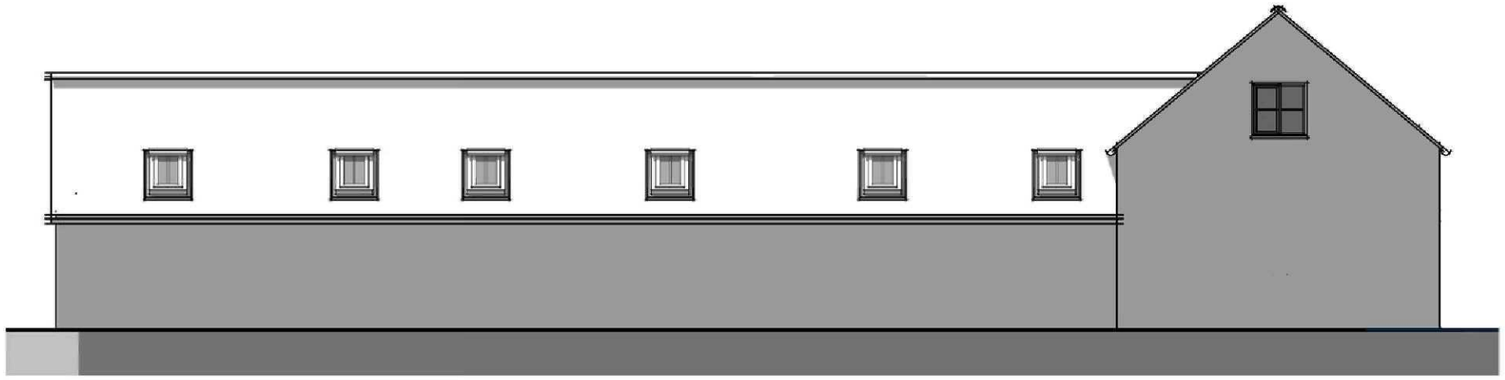

03 - Rear
1 : 100



04 - Left Flank
1 : 100

Client:
Mr & Mrs B Fowler

Site:
Whitehouse Farm
Station Road
Gedney Hill

Drg Title:
Proposed Building Elevations

Contract No
2548

Drg No
008A

remway Design Ltd
"Treetops", The Raceground, Spalding,
PE11 3AP Tel : 01775 768 921