
PROPOSED CHANGE OF USE – AGRICULTURAL BUILDING TO DWELLING
ASH TREE FARM, LAMBERT BANK, HOLBEACH DROVE, LINCS PE12 0PR

LOCATION & OWNERSHIP PLAN

1 : 2500 scale @ A4 (see scale bar) DRG REF APP/LP01

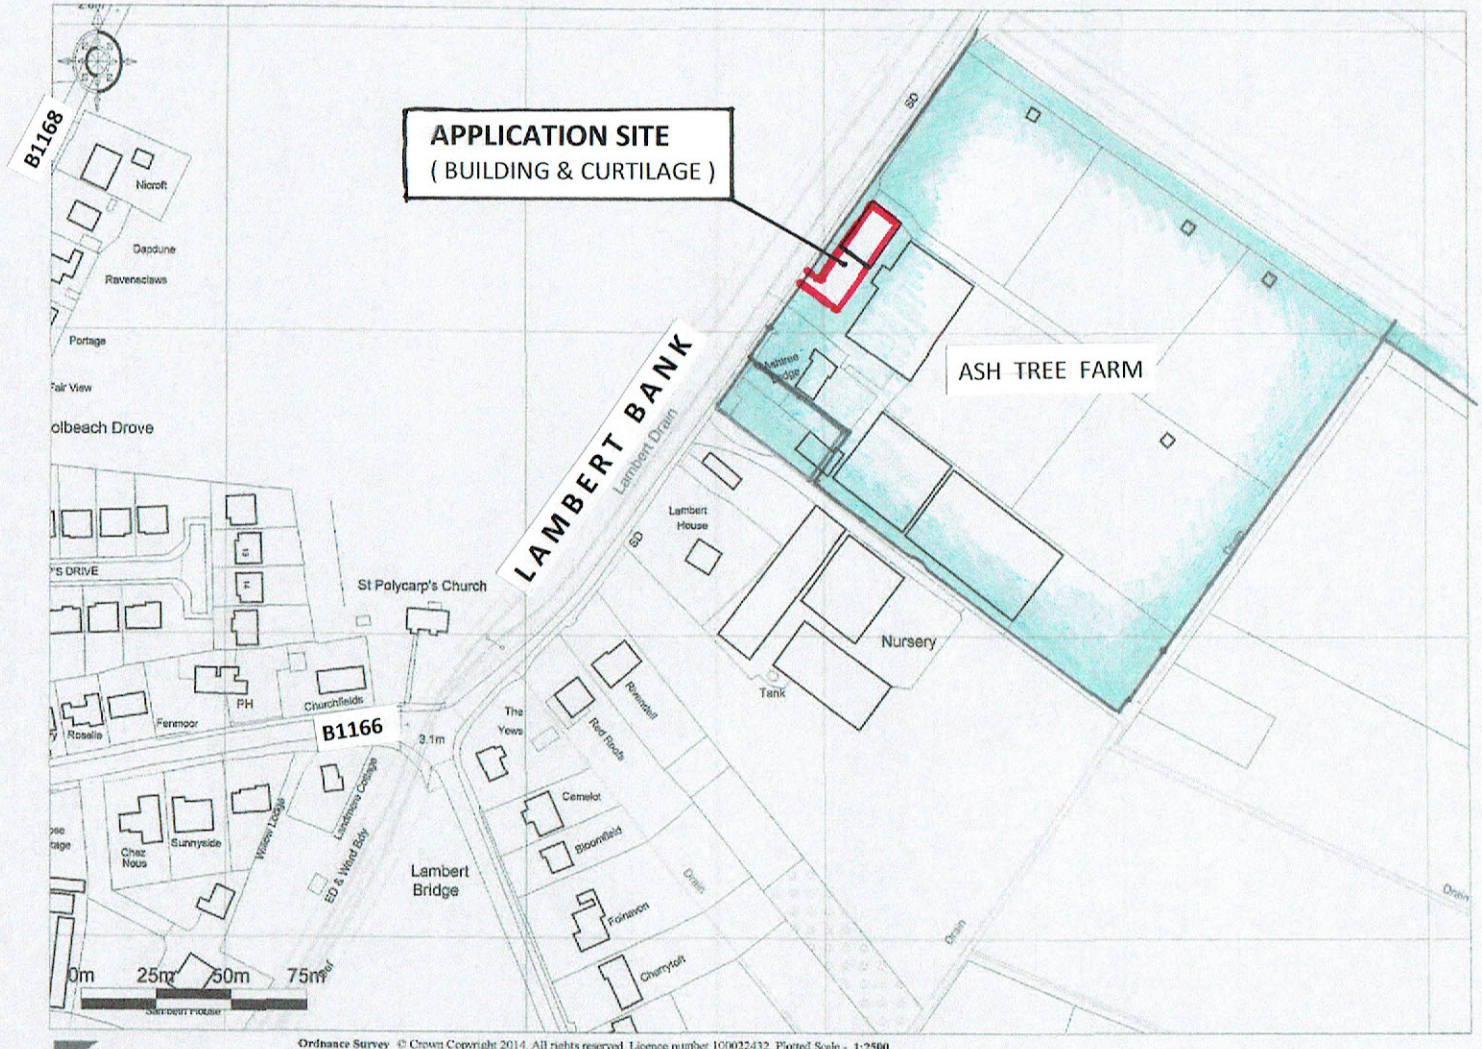

Ordnance Survey © Crown Copyright 2014. All rights reserved. Licence number 100022432. Plotted Scale - 1:2500

Promap®