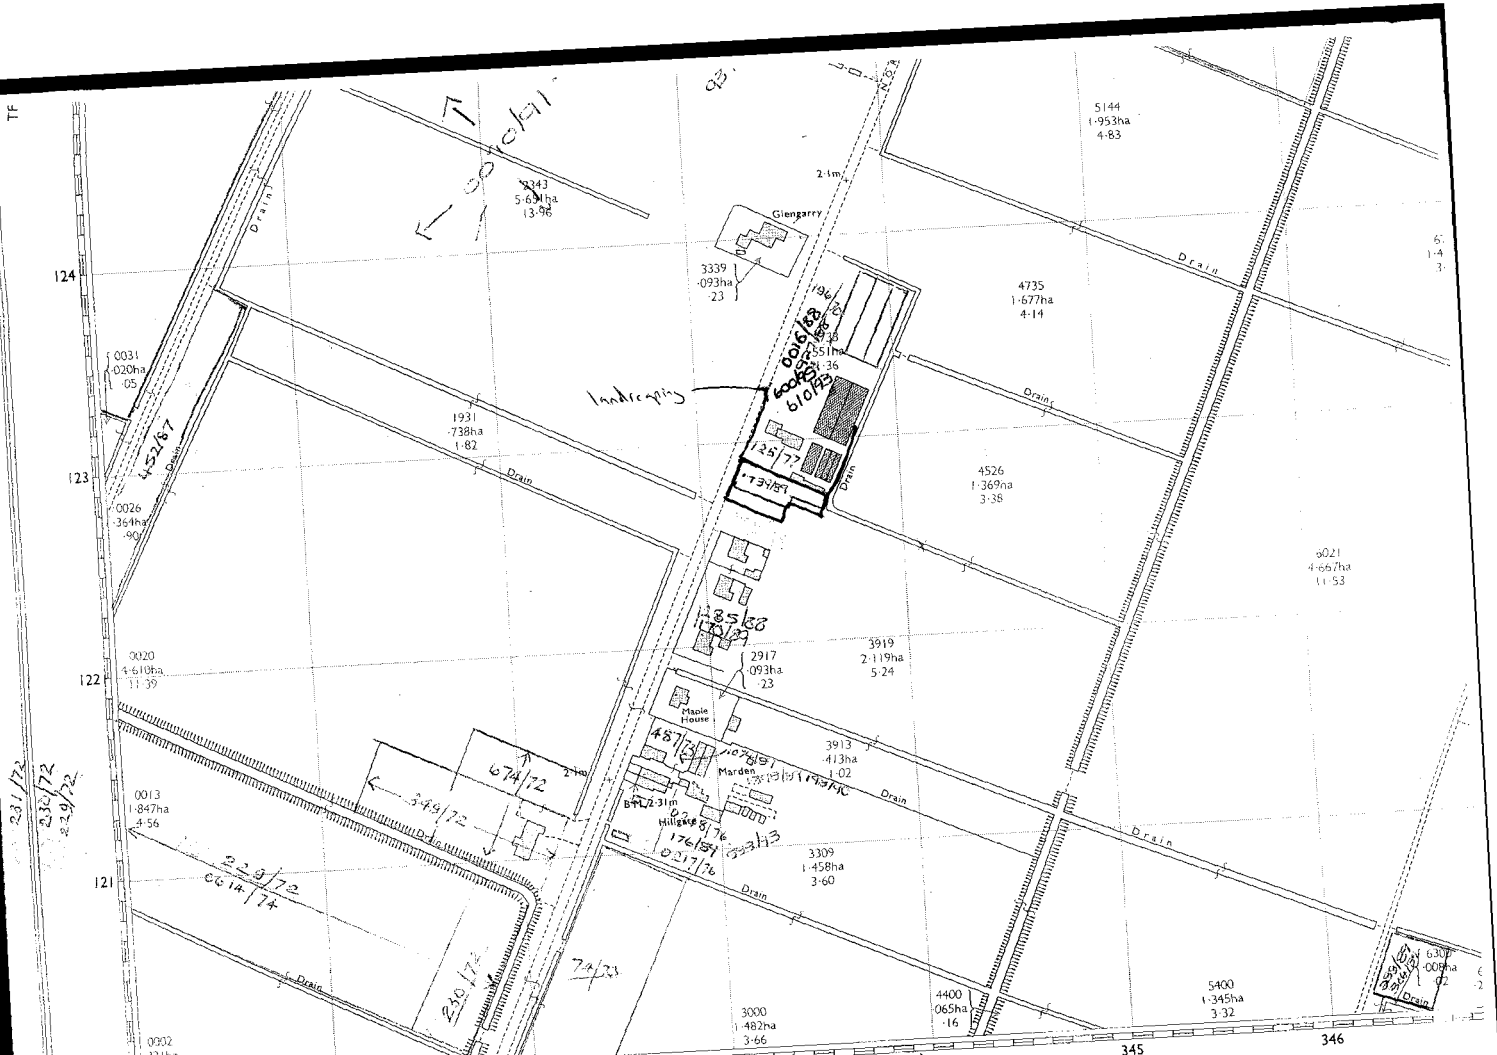
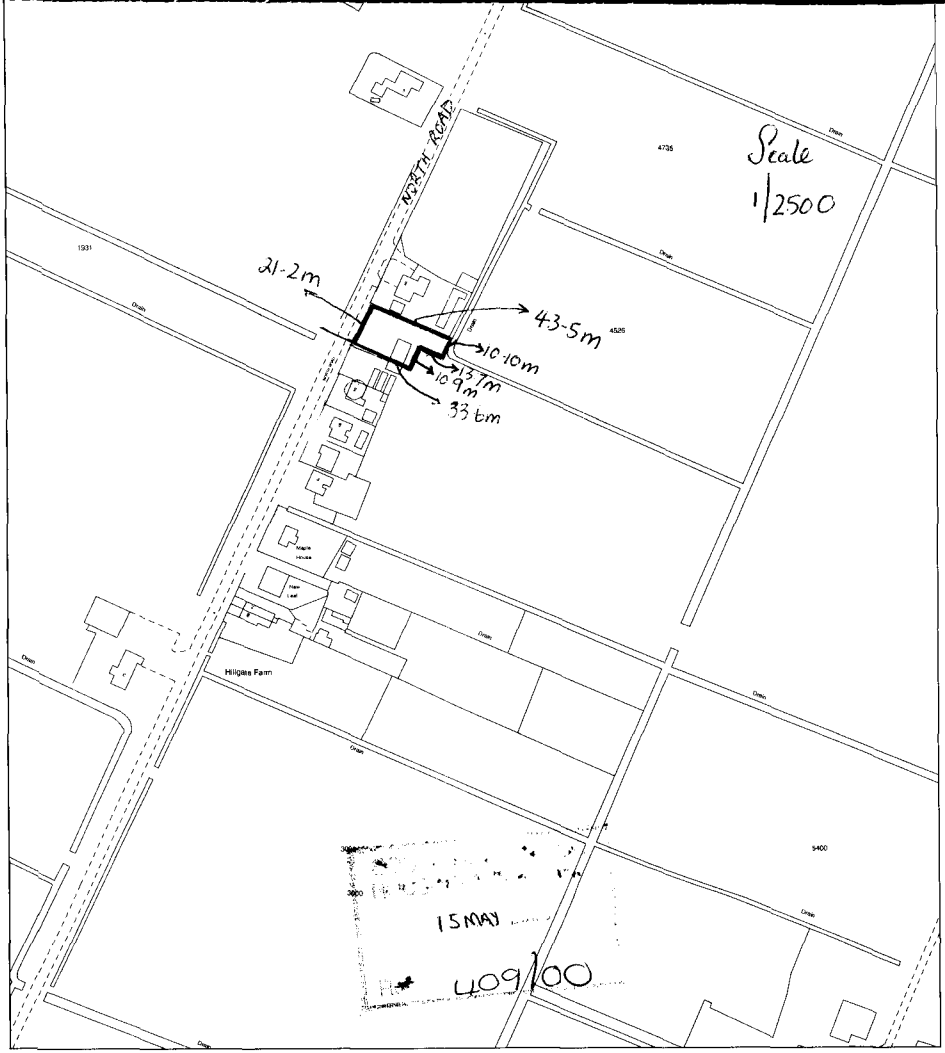
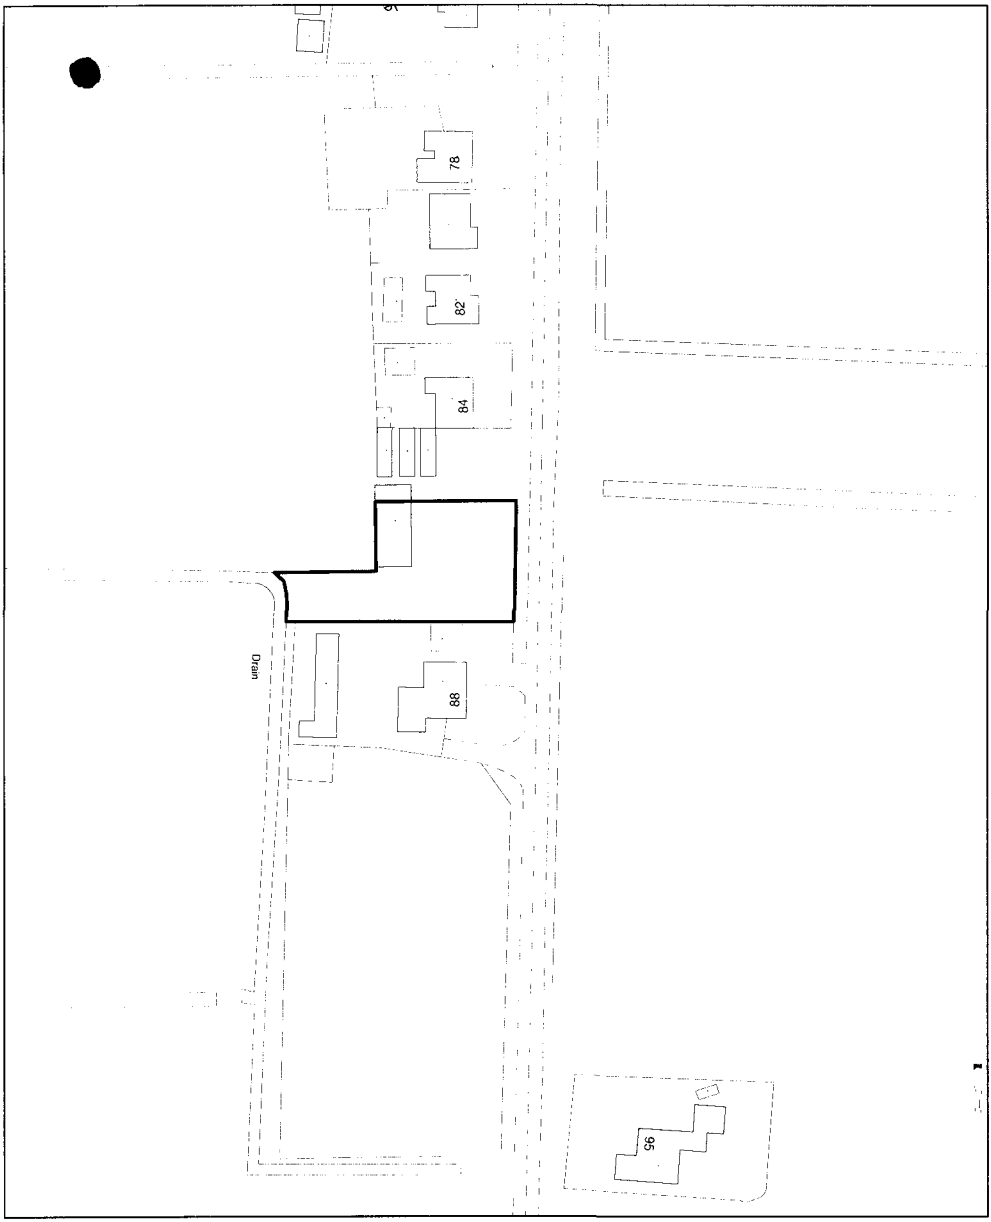

Glengarry
Maple House
Marden
Hillgrove
Drain
124
123
122
121
345
346
5144
1·953ha
4·83
4735
1·677ha
4·14
4526
1·369ha
3·38
3919
2·119ha
5·24
3913
·413ha
1·02
3309
1·458ha
3·60
5400
1·345ha
3·32
4400
·065ha
·16
3000
1·482ha
3·66
2917
·093ha
·23
3339
·093ha
·23
2343
5·694ha
13·96
1931
·738ha
1·82
0031
·020ha
·05
0026
·364ha
·90
0020
1·610ha
11·39
0013
1·847ha
4·56
0902
9021
4·667ha
11·53
6301
·008ha
·02
2·1m
B.M. 2·31m
674/72
349/72
229/72
0614/74
230/72
74/23
176/58
0217/76
231/72
232/72
239/72
TF


NORTH ROAD
Scale
1/2500
21-2m
43-5m
10-10m
13.7m
10.9m
33.6m
15 MAY
409/00
Hilgate Farm
Drain
4735
4525
1931
5400



S O U T H
HOLLAND
DISTRICT COUNCIL

Planning Application Location Plan
Ward Member Notification

H07/0409/00

Scale: 1:1000

FILE COPY

Housing and Planning Services Department

Council Offices, Priory Road, Spalding, Lincolnshire
PE11 2XE

PLEASE DO NOT COPY THIS PLAN
This map is reproduced from Ordnance Survey material with permission of Ordnance Survey on behalf of Her Majesty's Stationery Office (c) Crown copyright. Unauthorised reproduction infringes Crown copyright and may lead to prosecution or civil proceedings. South Holland District Council LA079413 2000