





#### LANDSCAPING & TREE PLANTING SCHEME.

- A - MIXED HEDGE  
(a) Hawthorn (*Crataegus Monocarpa*)  
(b) Beech (*Fagus Sylvatica*)  
(c) Blackthorn (*Prunus Spinosa*)  
(d) Buckthorn (*Rhamnus Cathartica*)

- B - SILVER BIRCH - Feathered  
C - HAWTHORN - Feathered  
D - POPLAR - Feathered.

All planting to be in accordance with BS 4423:1989 and amendment No. 1 (1991)  
All trees to be planted with minimum 0.6m plastic mulch mat and to be staked, tied and tubed.

1/3 to 1/2 bag of peat, free tree and shrub planting compost to be incorporated into backfill for each tree hole.

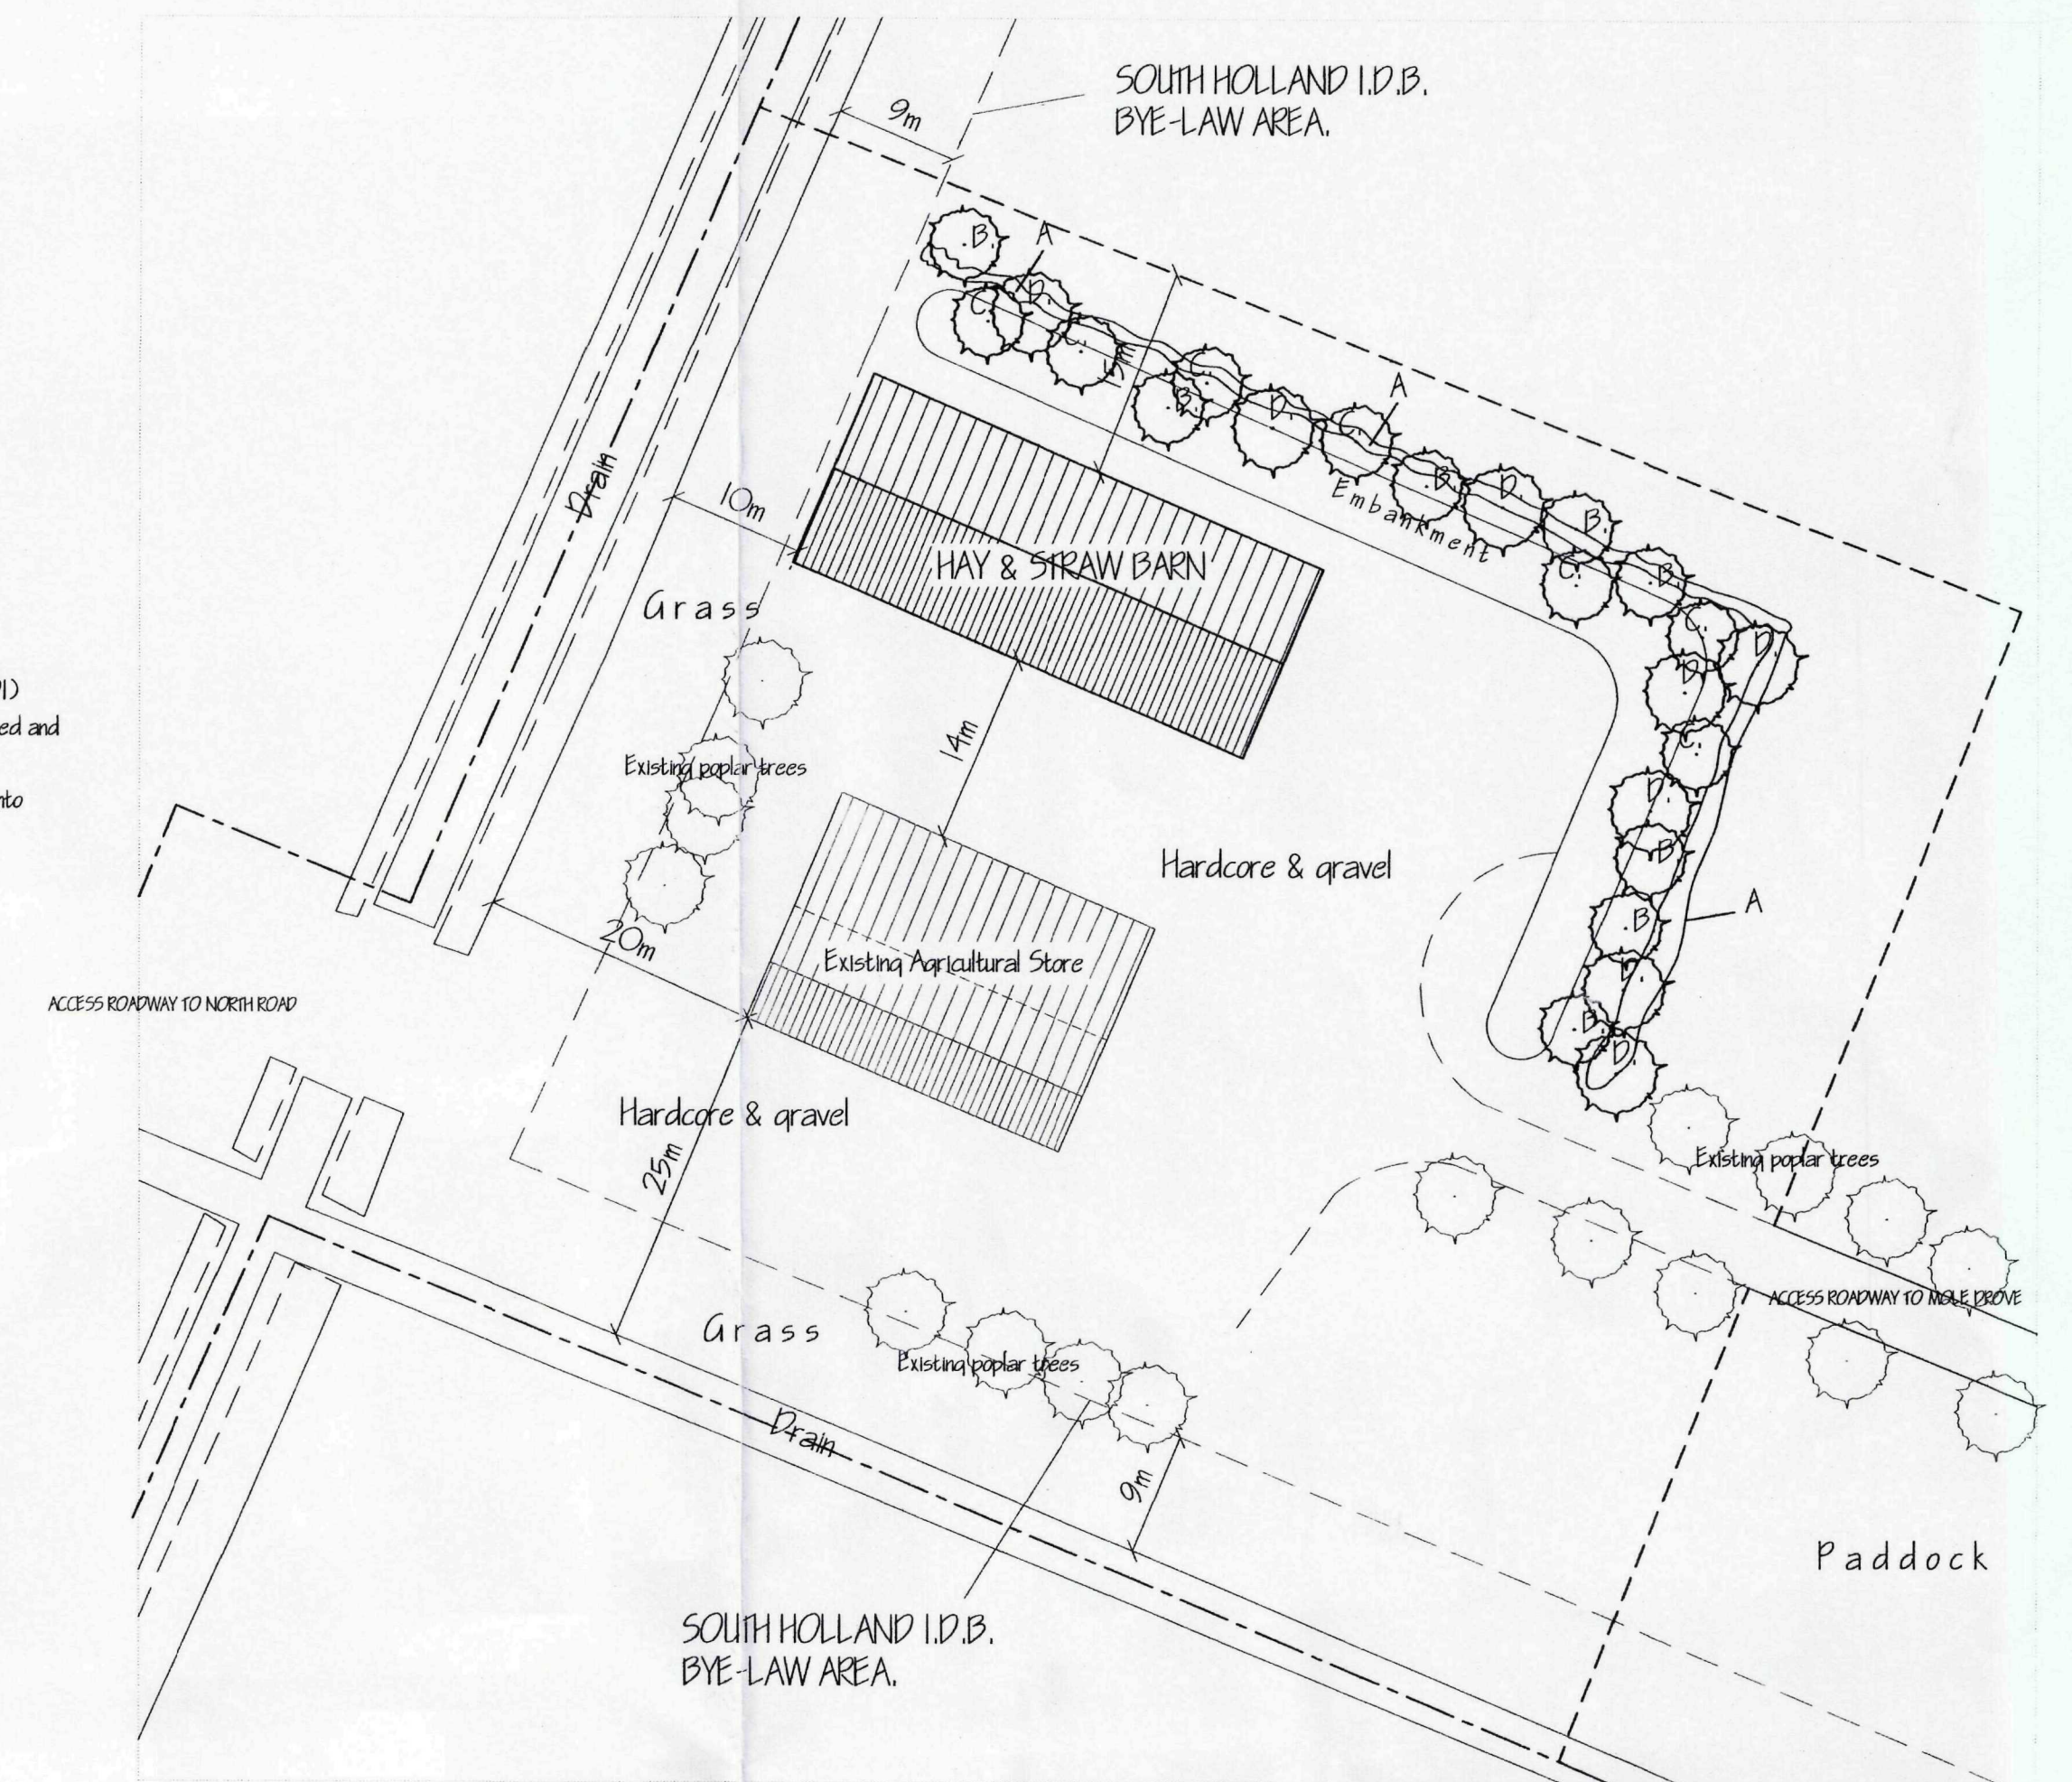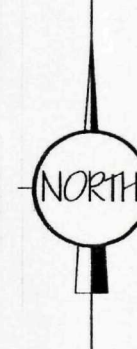

Planning  
29 JUN 2011  
Ref: 0464-11

| REV | DESCRIPTION        | DATE     |
|-----|--------------------|----------|
| 1   | ISSUED FOR TENDERS | JUN 2011 |
| 2   | REVISED            |          |
| 3   |                    |          |
| 4   |                    |          |
| 5   |                    |          |
| 6   |                    |          |
| 7   |                    |          |
| 8   |                    |          |
| 9   |                    |          |
| 10  |                    |          |

**G. R. MERCHANT LTD.**  
I.ENG AMICE FIWO  
**ARCHITECTURAL, STRUCTURAL  
AND LAND DRAINAGE  
CONSULTANTS**  
4 Wrights Mews  
12A Park Road, Holbeach,  
Spalding, Lincs. PE12 7EE  
Tel: 01406 490800  
Fax: 01406 425744  
E-Mail: gr-merchant@btconnect.com

Project  
PROPOSED HAY & STRAW BARN,  
OFF NORTH ROAD,  
GEDNEY HILL,  
SPALDING, LINC'S. PE12 0PA.

Client  
LAMBE AGRICULTURAL.

Drawing  
SITE & LOCATION PLANS.

Job Ref.  
2095-10.

Date  
MAY 2011.

Drawn  
ARM.

Scales  
AS INDICATED.

**DO NOT SCALE FROM THIS DRAWING**  
This drawing is copyright and may not be altered, copied, photographed or used for any other purpose other than that for which it is issued. The General Contractor is to check all dimensions on site and report any discrepancies to the Architect. All details shown on this drawing including foundations are based upon typical site conditions related to the area. No responsibility can be accepted for abnormal conditions which may be discovered during construction unless reported to the Architect as that design amendments must be considered. Site and survey are recommended in respect of foundations to establish specific site conditions before foundation work is undertaken. This drawing is limited to the amount of information contained and does not purport to contain a full specification of the works. It is solely for the purpose of obtaining Planning / Building Regulation approval. This drawing must not be used as a contract document. The works will not be supervised or inspected on site by G.R. Merchant or any representative thereof. It is the client or their appointed agents responsibility to control workmanship, installation of materials, adherence to specifications, variations to contract etc. All materials to be used must conform to all components and materials to be used must be to the relevant code of practice. Materials shall conform to appropriate British standard specifications or EN standards of European code equipment. The Employer / Client shall ensure that the selected contractor is conversant with and accepts all measures necessary to achieve compliance with Health and Safety legislation for Building sites and Work places. The Employer / Client is advised that should the works need to comply with the Construction Design and Management Regulations an Independent Planning Supervisor will be required. The works shall comply with all that is shown on the drawing and details, those that may not specifically be shown but may be reasonably inferred as necessary to carry out the works shall be checked to be included. It is the client / land owners responsibility to be aware of the Party Wall Act, 1996, when building in close proximity to adjoining neighbours boundaries.