



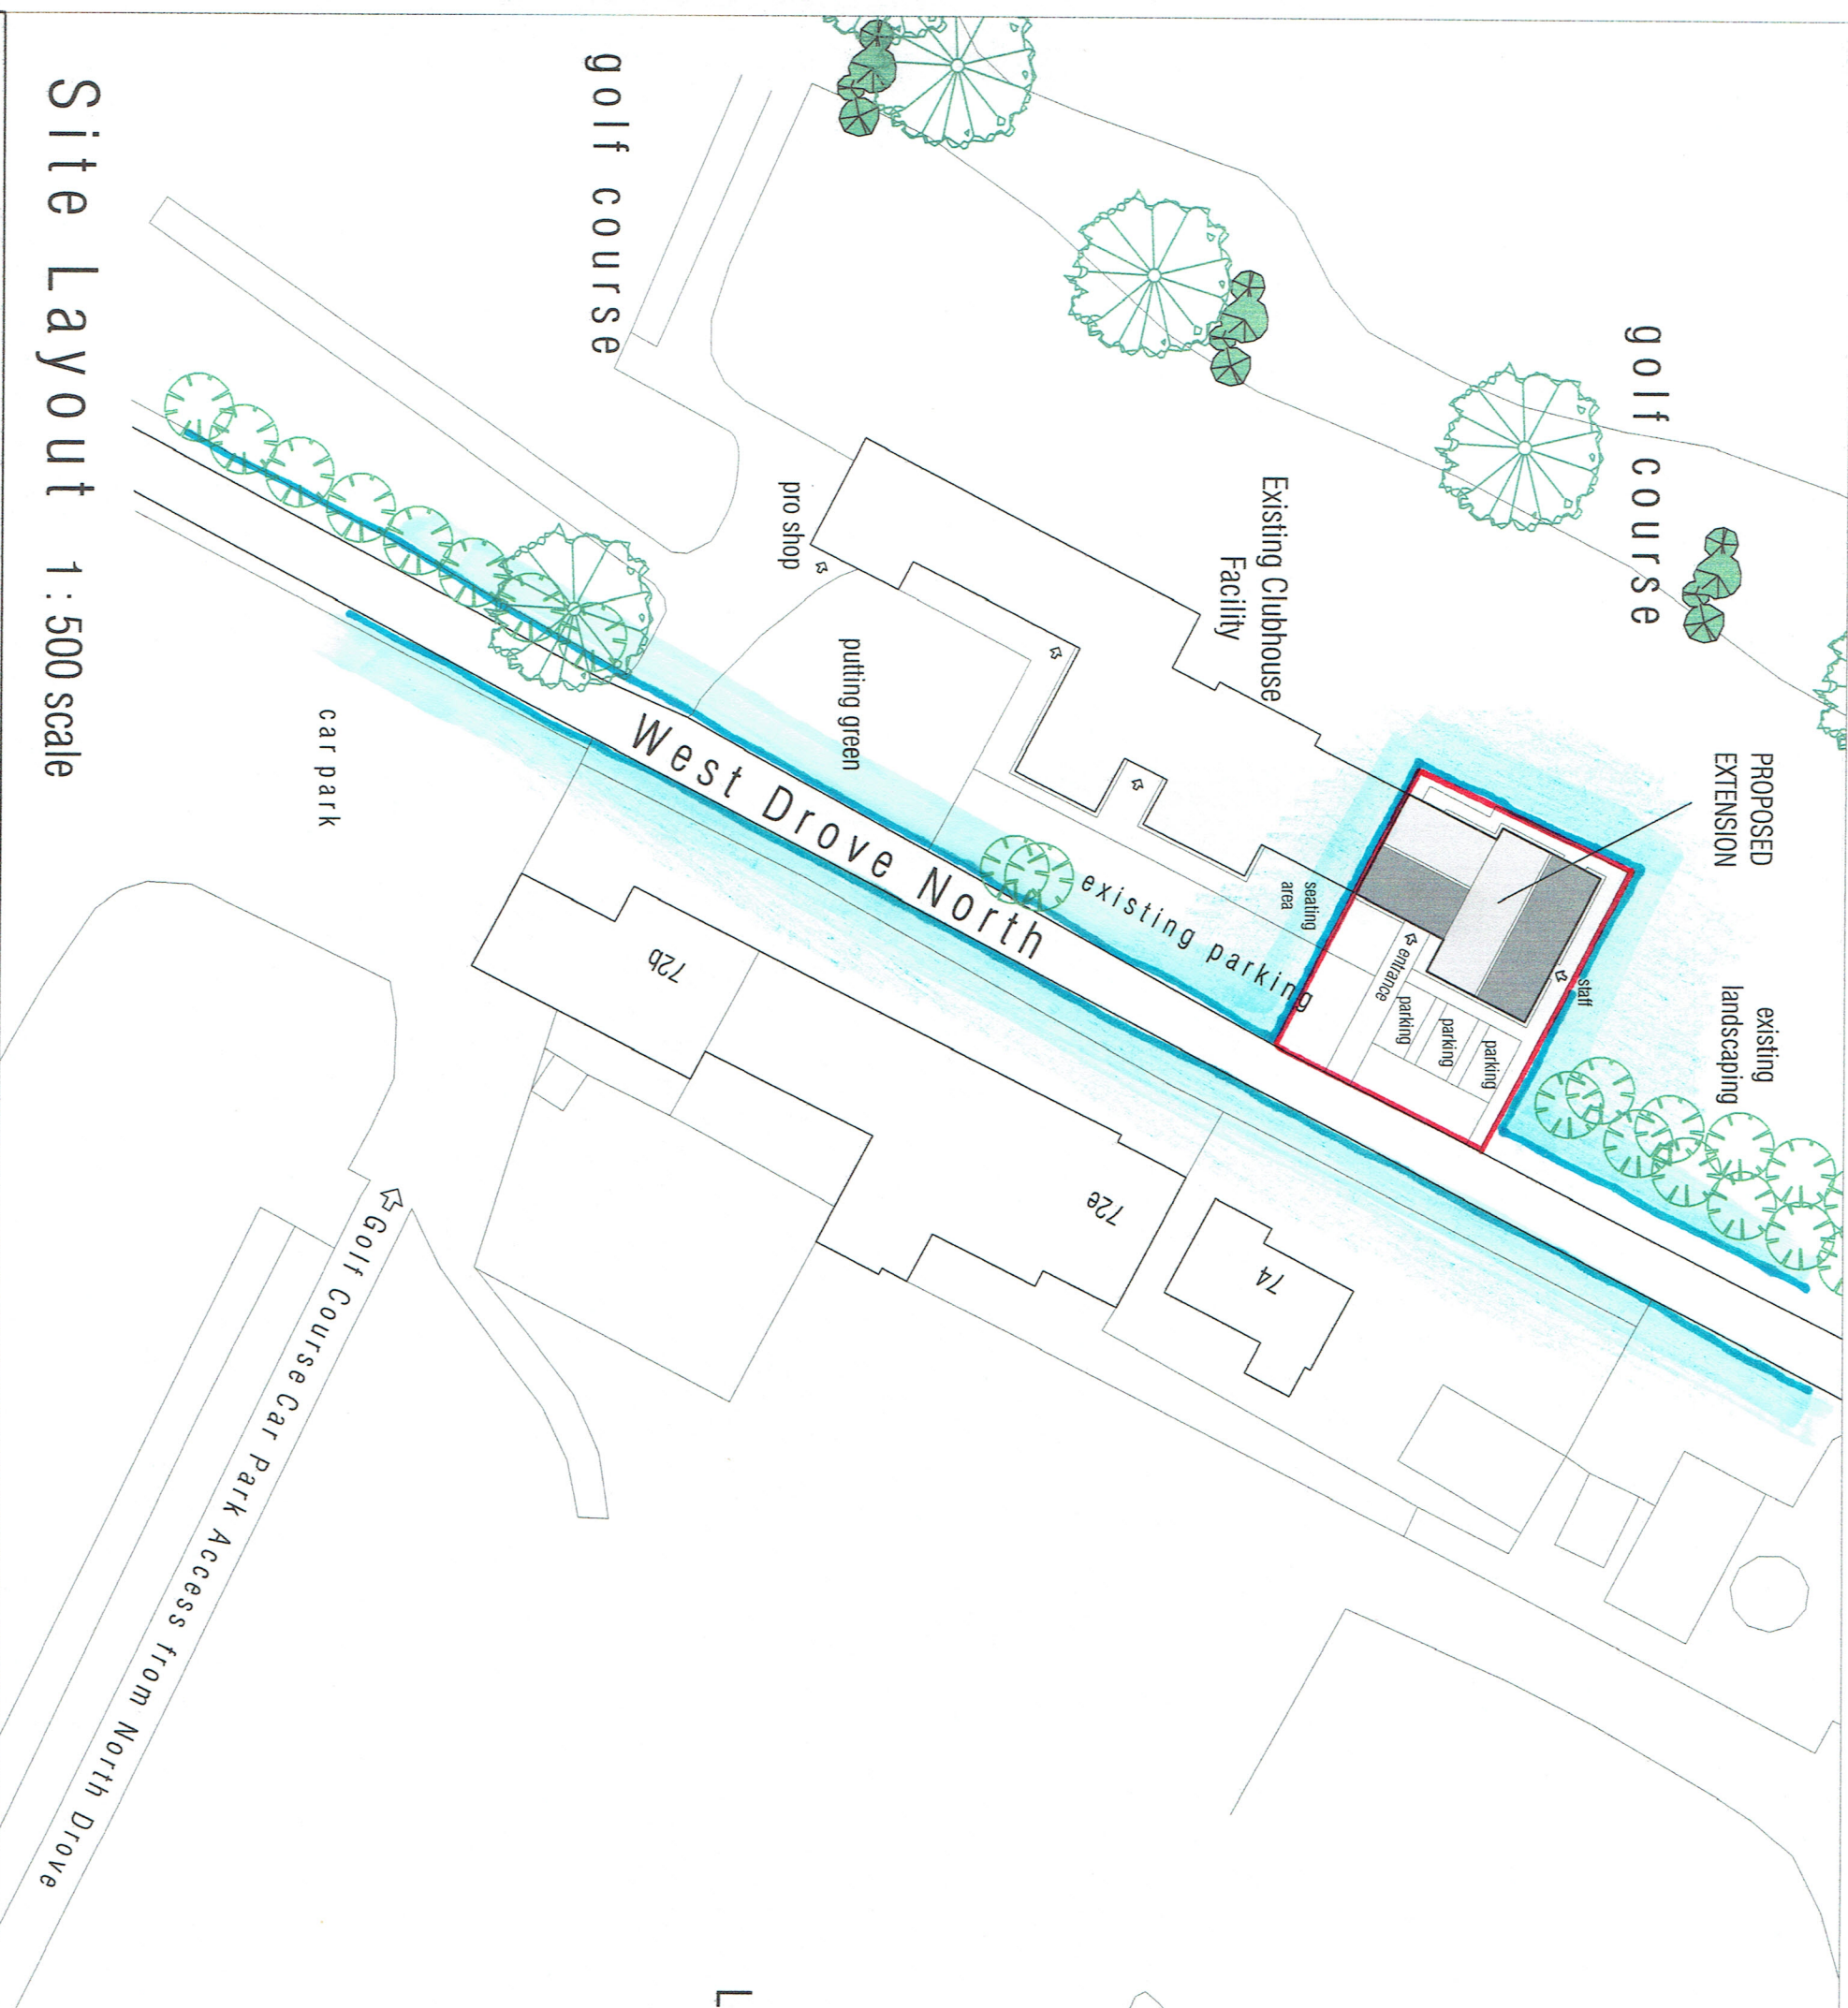

Site Layout 1:500 scale

Location Plan 1:1250 scale

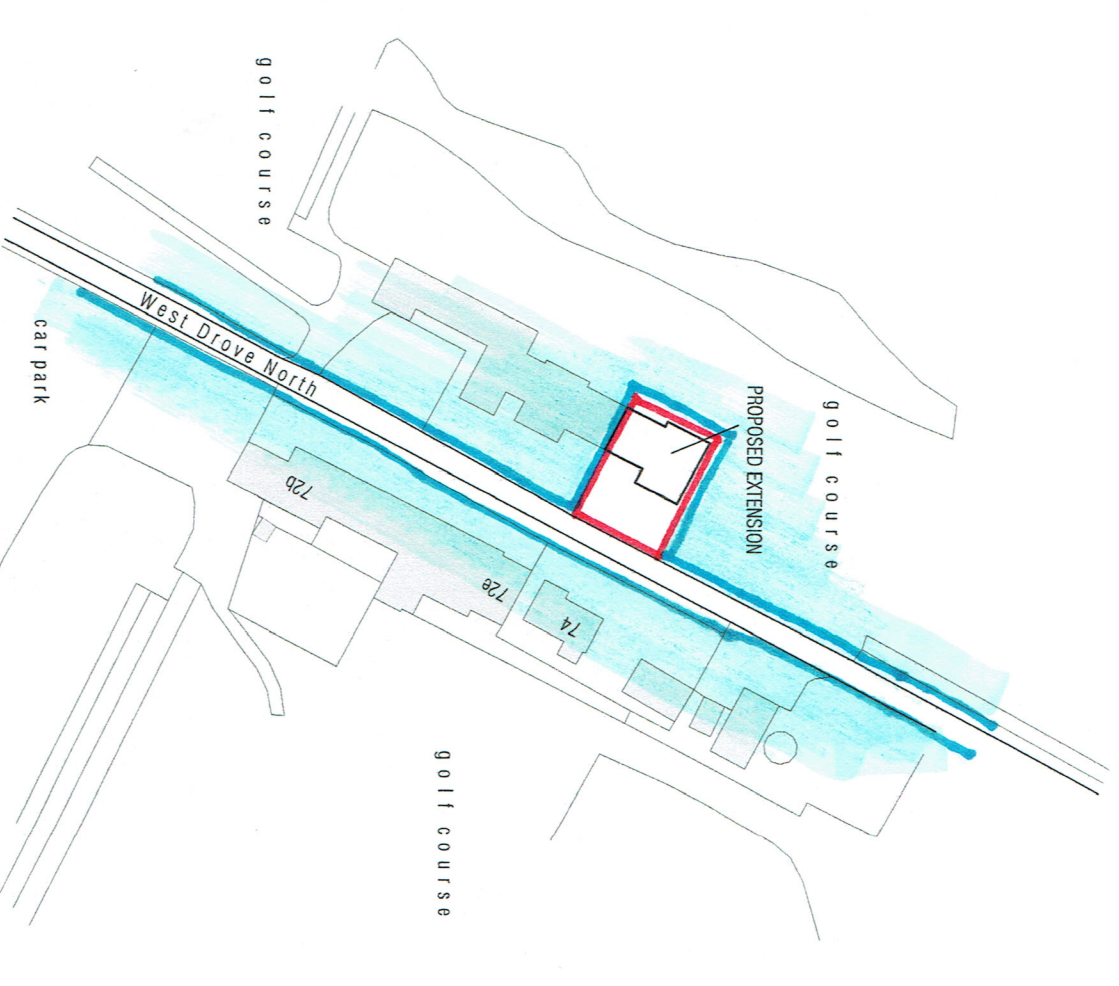

mip

Moulton Land and Planning

moultonlandandplanning.co.uk 1 Chapel Court Wansford Peterborough PE8 6JF
tel 01780 782306 mob 07484 101655 e-mail alan@moultonland.co.uk

Project

Proposed Extension to Gedney Hill Golf Club
West Drove North
Gedney Hill PE12 0NT

Drawing

Location Plan
Site layout

date

June 2020

scale(s)

1:1250 / 1:500

DRG. No. GHG / ext / pl / 01