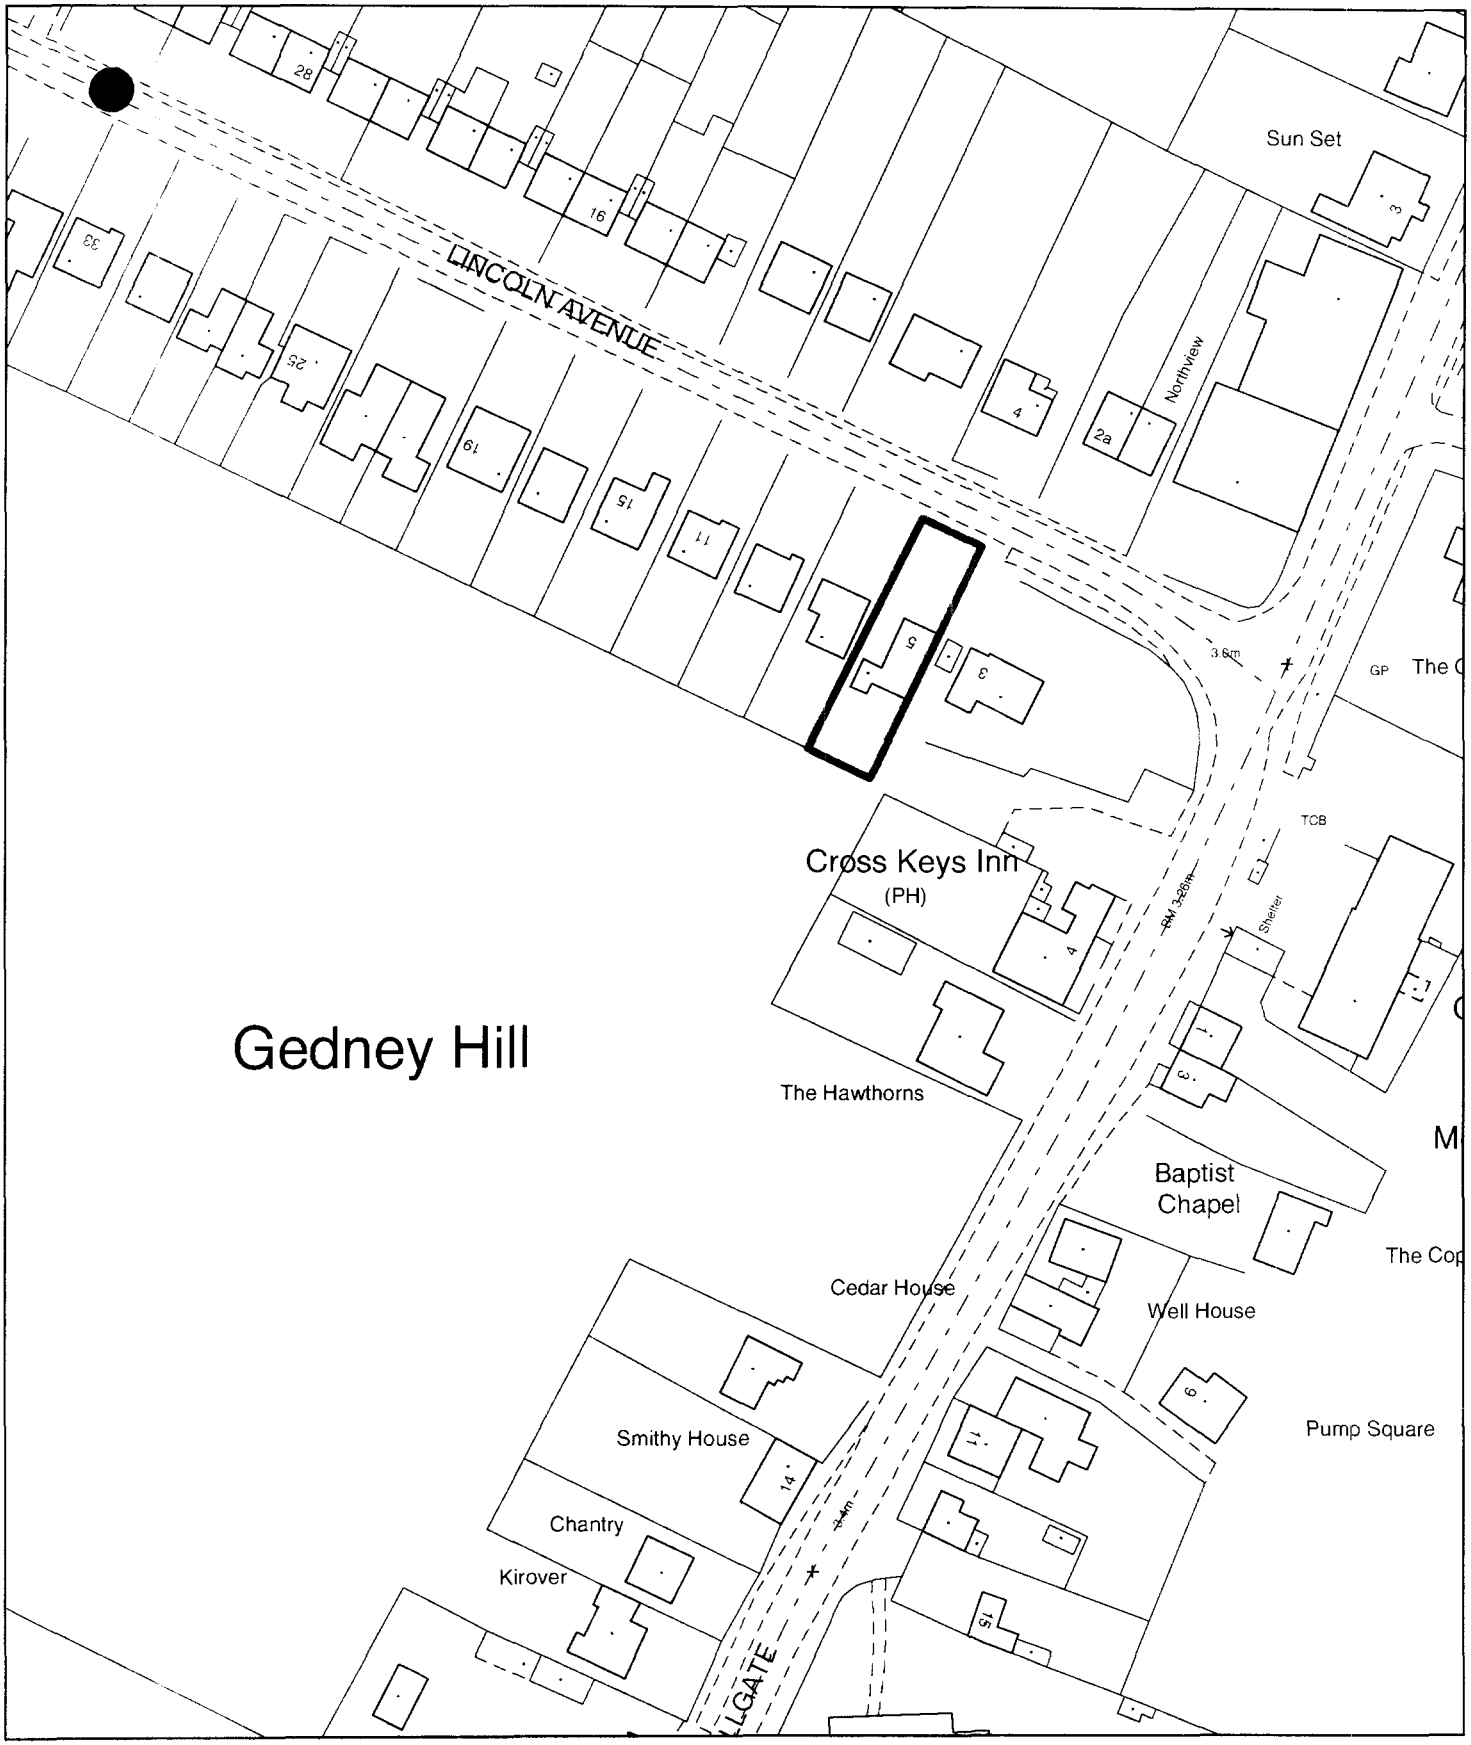


Planning Application Location Plan
Ward Member Notification

H07/0506/03

Scale: 1:1250

Planning and Development

Council Offices, Priory Road, Spalding, Lincolnshire
PE11 2XE


PLEASE DO NOT COPY THIS PLAN
This map is reproduced from Ordnance Survey material with permission of Ordnance Survey on behalf of Her Majesty's Stationery Office (c) Crown copyright. Unauthorised reproduction infringes Crown copyright and may lead to prosecution or civil proceedings. South Holland District Council LA079413 2003

HIX & SON
Chartered Surveyors, Auctioneers & Estate Agents
28 CHURCH STREET
HOLBEACH
SPALDING, LINCS PE12 7LL
Tel: (01406) 422777 Fax: (01406) 426142

ODUCED FROM THE 1976 ORDNANCE SURVEY
WITH THE PERMISSION OF THE CONTROLLER OF
MAJESTY'S STATIONERY OFFICE
VN COPYRIGHT LICENCE No. ES 767360
NO. TF 3311

For identification purposes only

CS/02/03

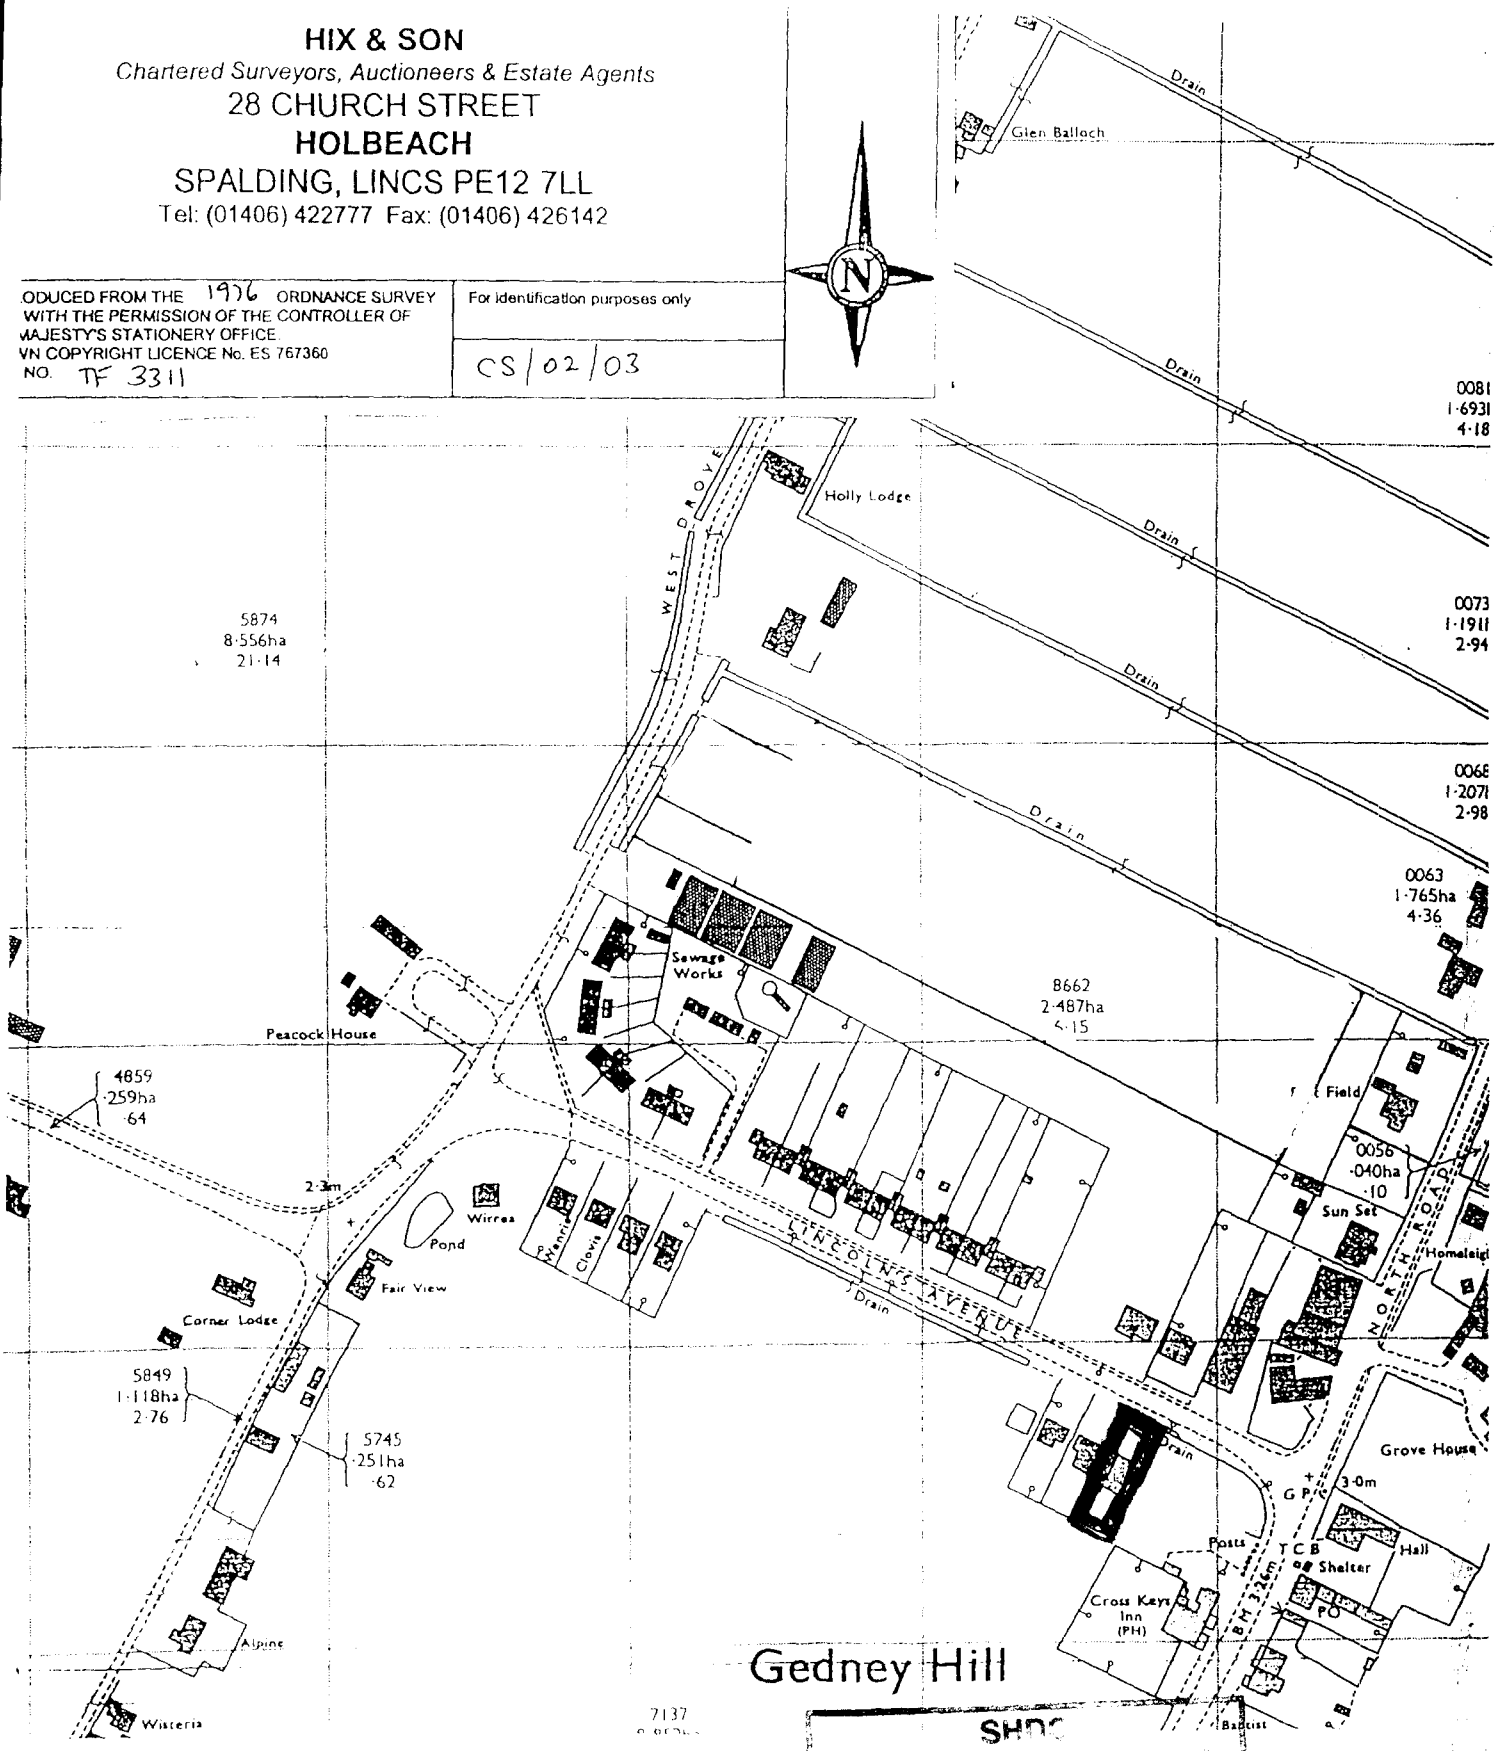


SHDC
Planning & Development
- 8 MAY 2003
S06/03

HIX & SON
Chartered Surveyors, Auctioneers & Estate Agents
28 CHURCH STREET
HOLBEACH
SPALDING, LINCS PE12 7LL
Tel: (01406) 422777 Fax: (01406) 426142

ODUCED FROM THE 1976 ORDNANCE SURVEY
WITH THE PERMISSION OF THE CONTROLLER OF
MAJESTY'S STATIONERY OFFICE.
VN COPYRIGHT LICENCE No. ES 767360
NO. TF 3311


For identification purposes only

CS/02/03

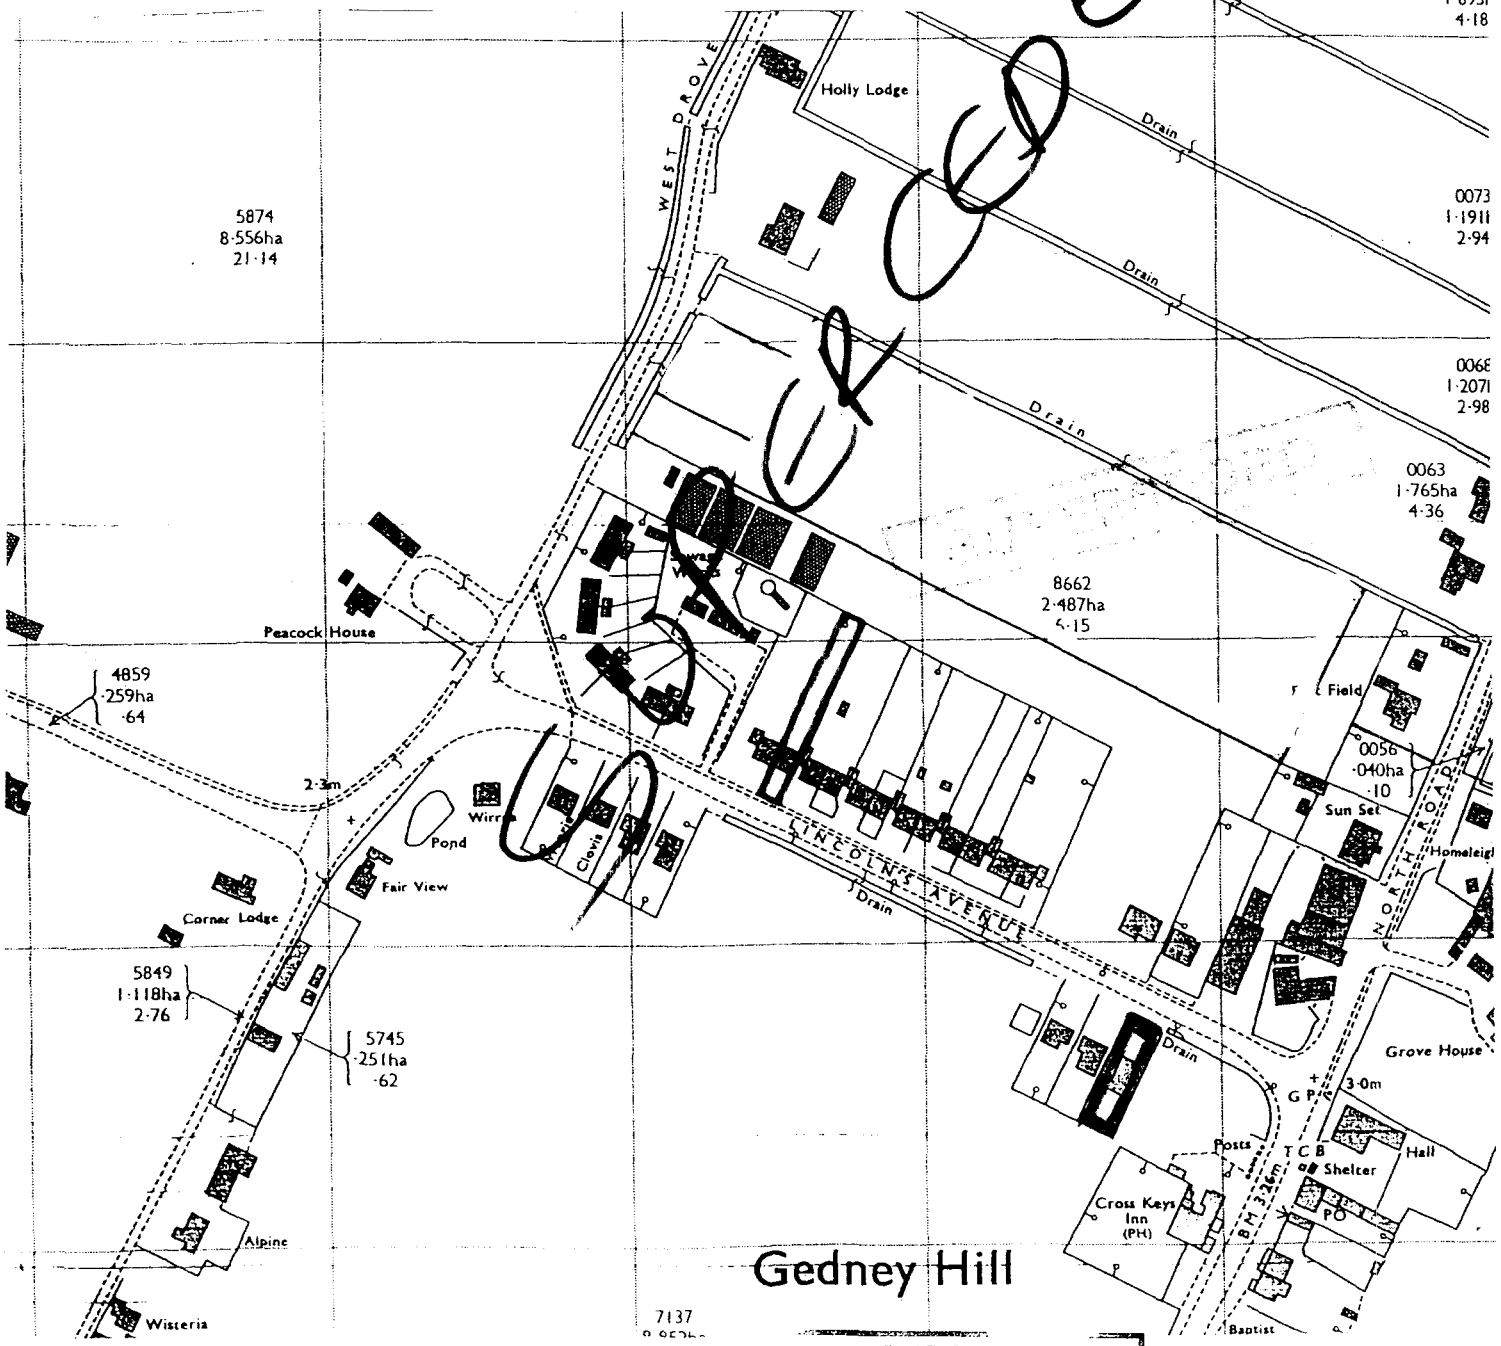

Gedney Hill

SHDC
Planning & Development
25 APR 2003
ref 0506/03

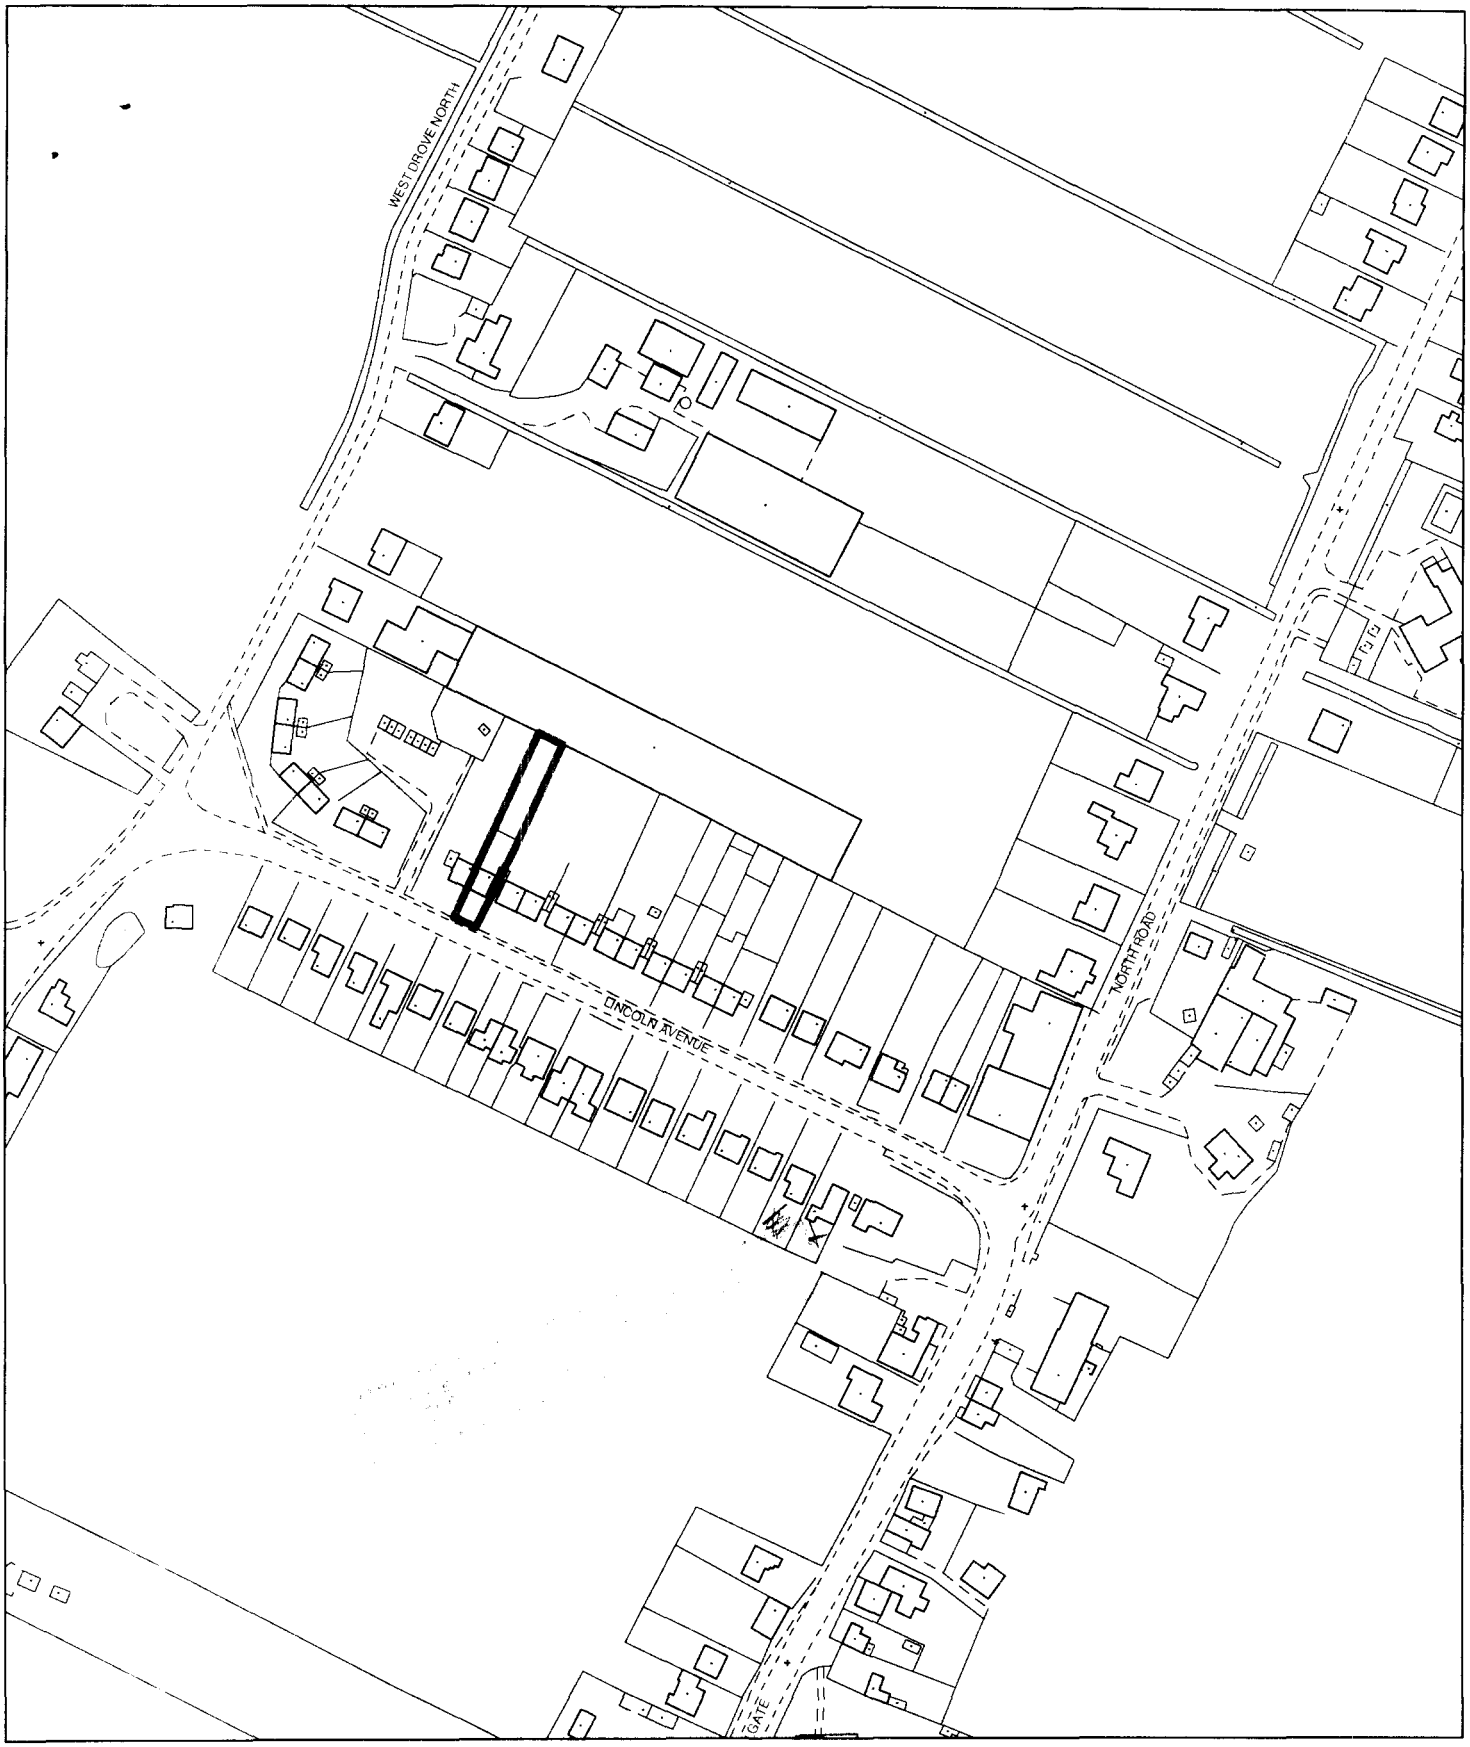

Planning Application Location Plan
Ward Member Notification

H07/0506/03

Scale: 1:2500

Planning and Development

Council Offices, Priory Road, Spalding, Lincolnshire
PE11 2XE

PLEASE DO NOT COPY THIS PLAN
This map is reproduced from Ordnance Survey material with permission of Ordnance Survey on behalf of Her Majesty's Stationery Office (c) Crown copyright. Unauthorised reproduction infringes Crown copyright and may lead to prosecution or civil proceedings. South Holland District Council LA079413 2003

N