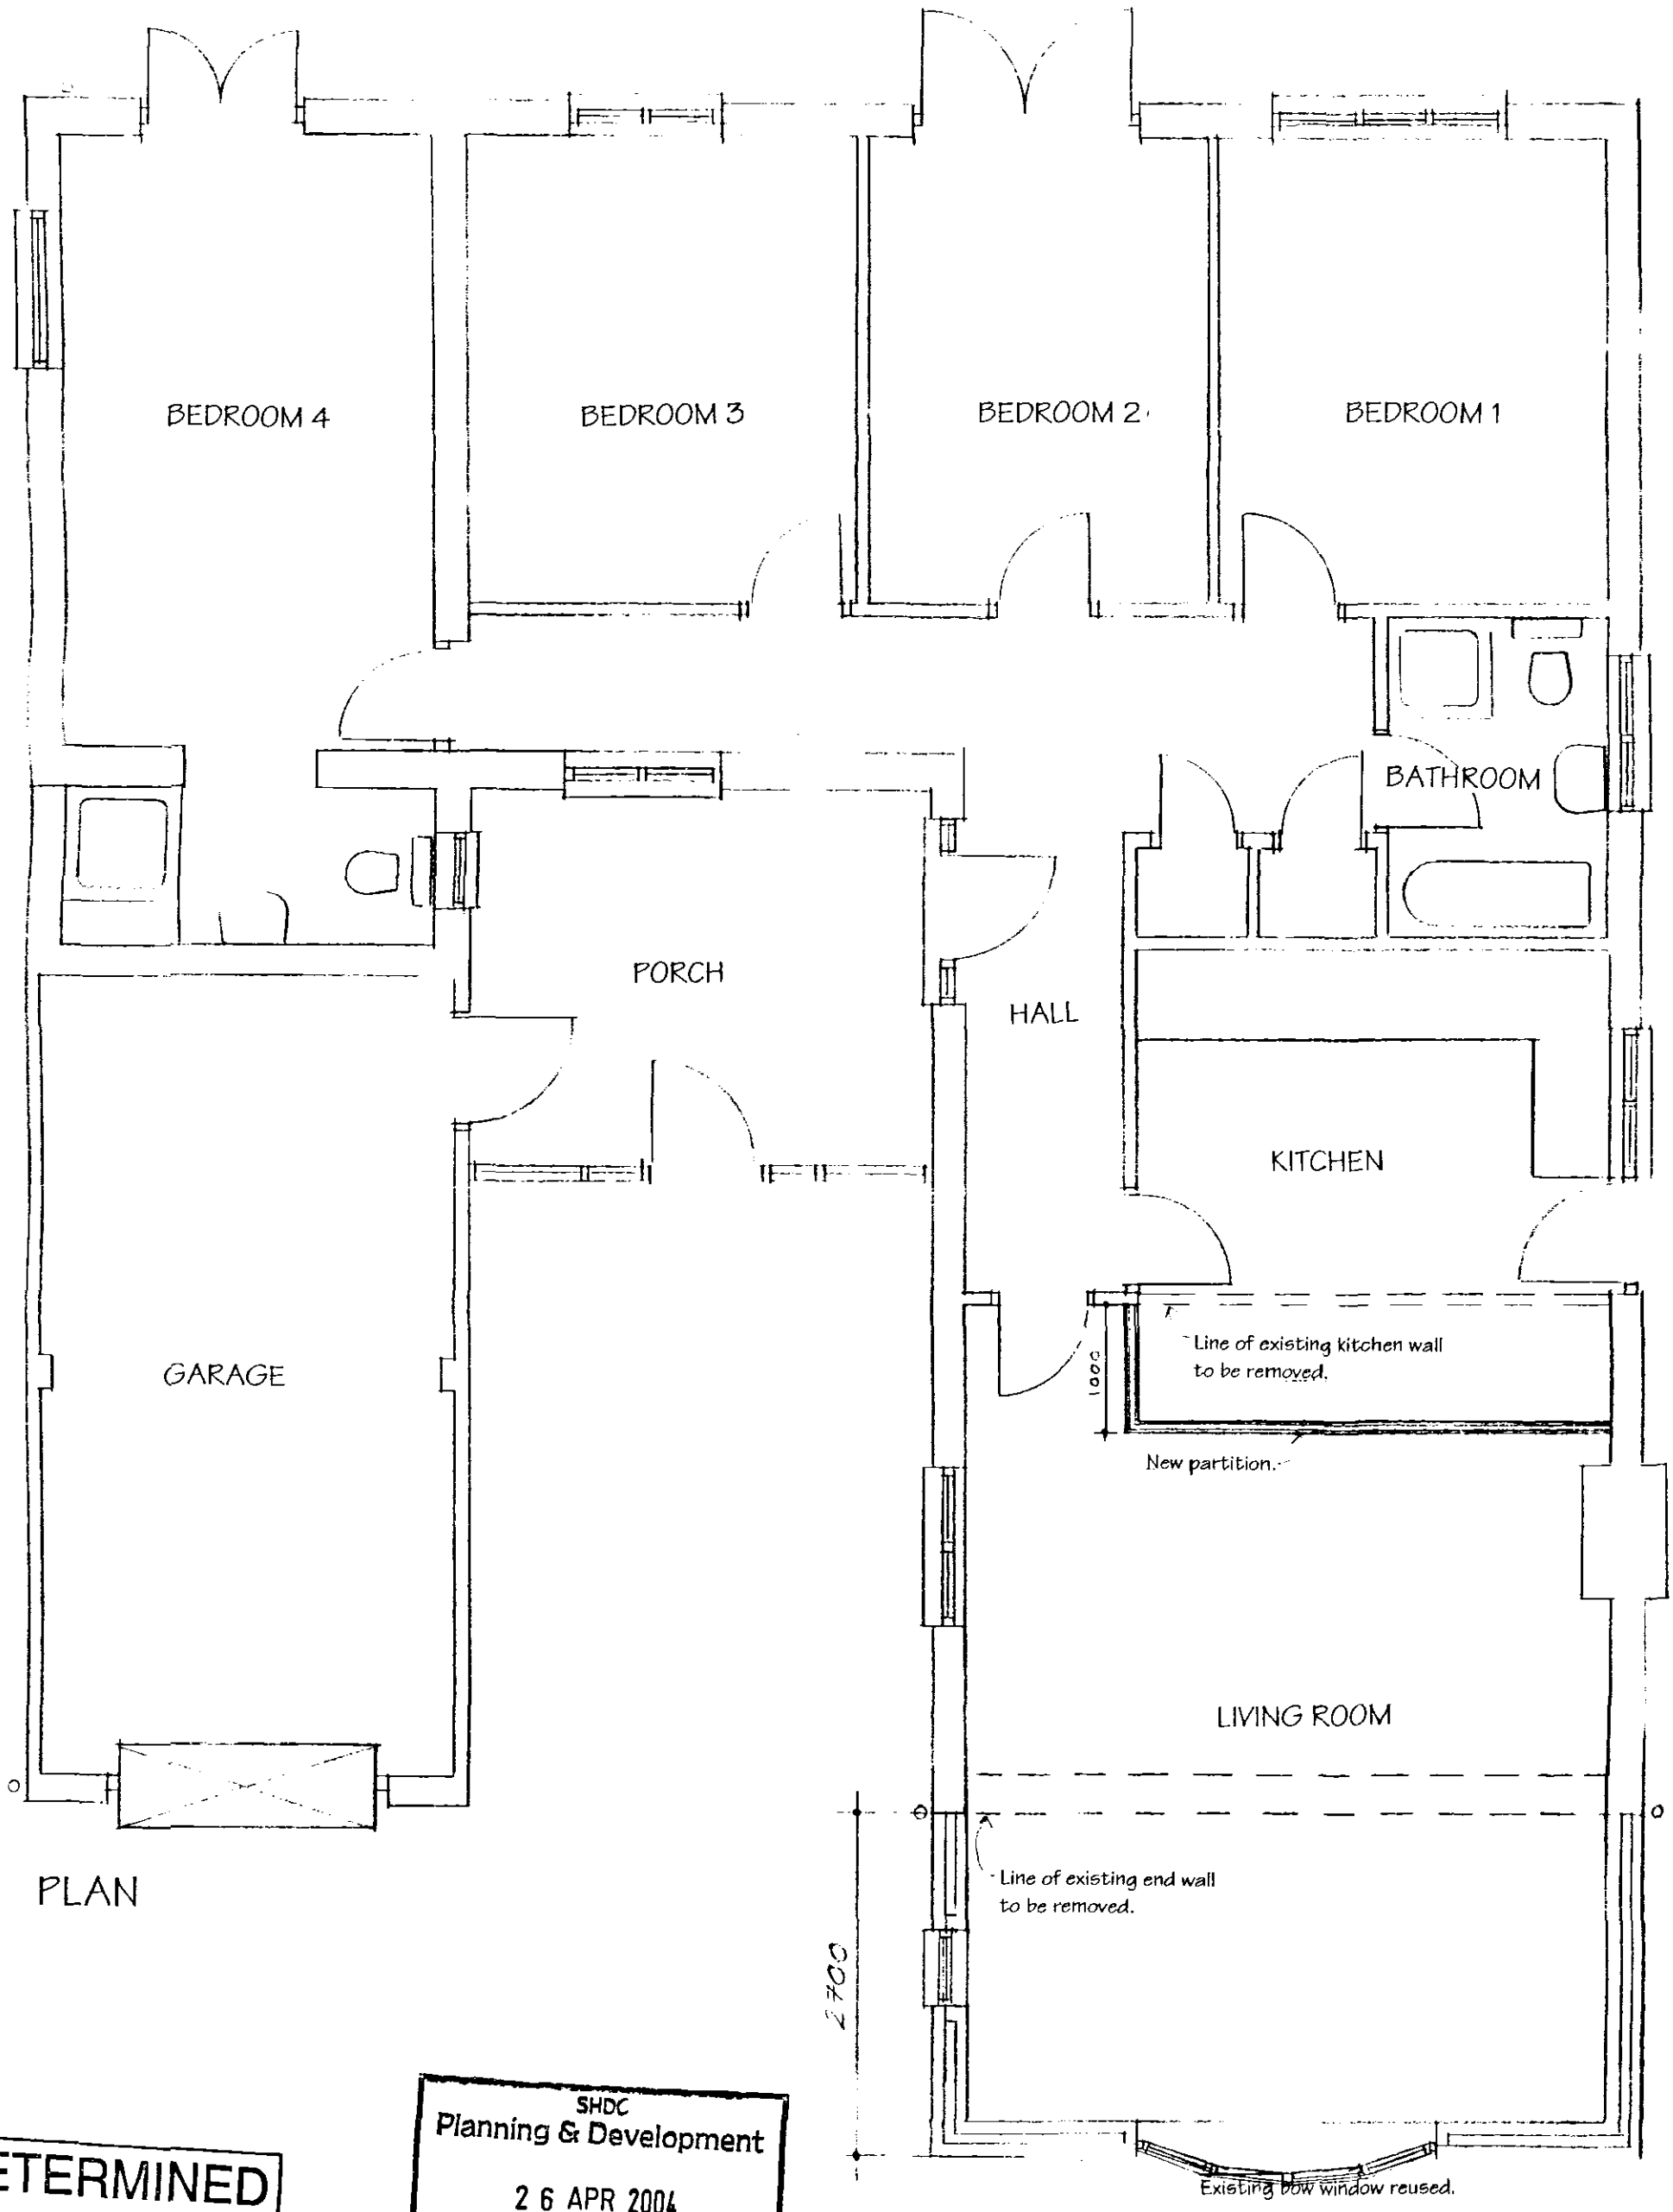


PLAN

DETERMINED PLAN

SHDC
Planning & Development
2 6 APR 2004
Ref: 0535b4

PROPOSED EXTENSION TO,
CLOVERLY, 25 HILLGATE, GEDNEY HILL,
FOR, MR AND MRS CLOVER
PLAN – scale 1:50
Dwg. no. 04/12/01 REV A

Karen Bradley – Chartered Architect
Willow House, Druids Lane, Litcham, Norfolk PE32 2YA Tel/Fax 01328 700747