
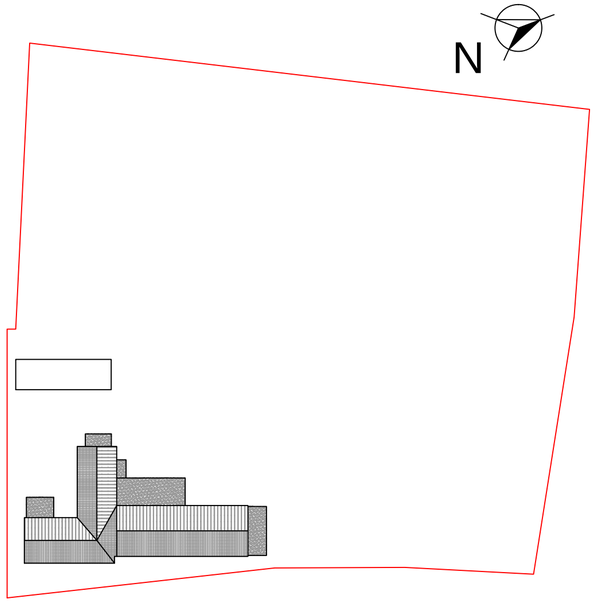


Existing block plan 1:500

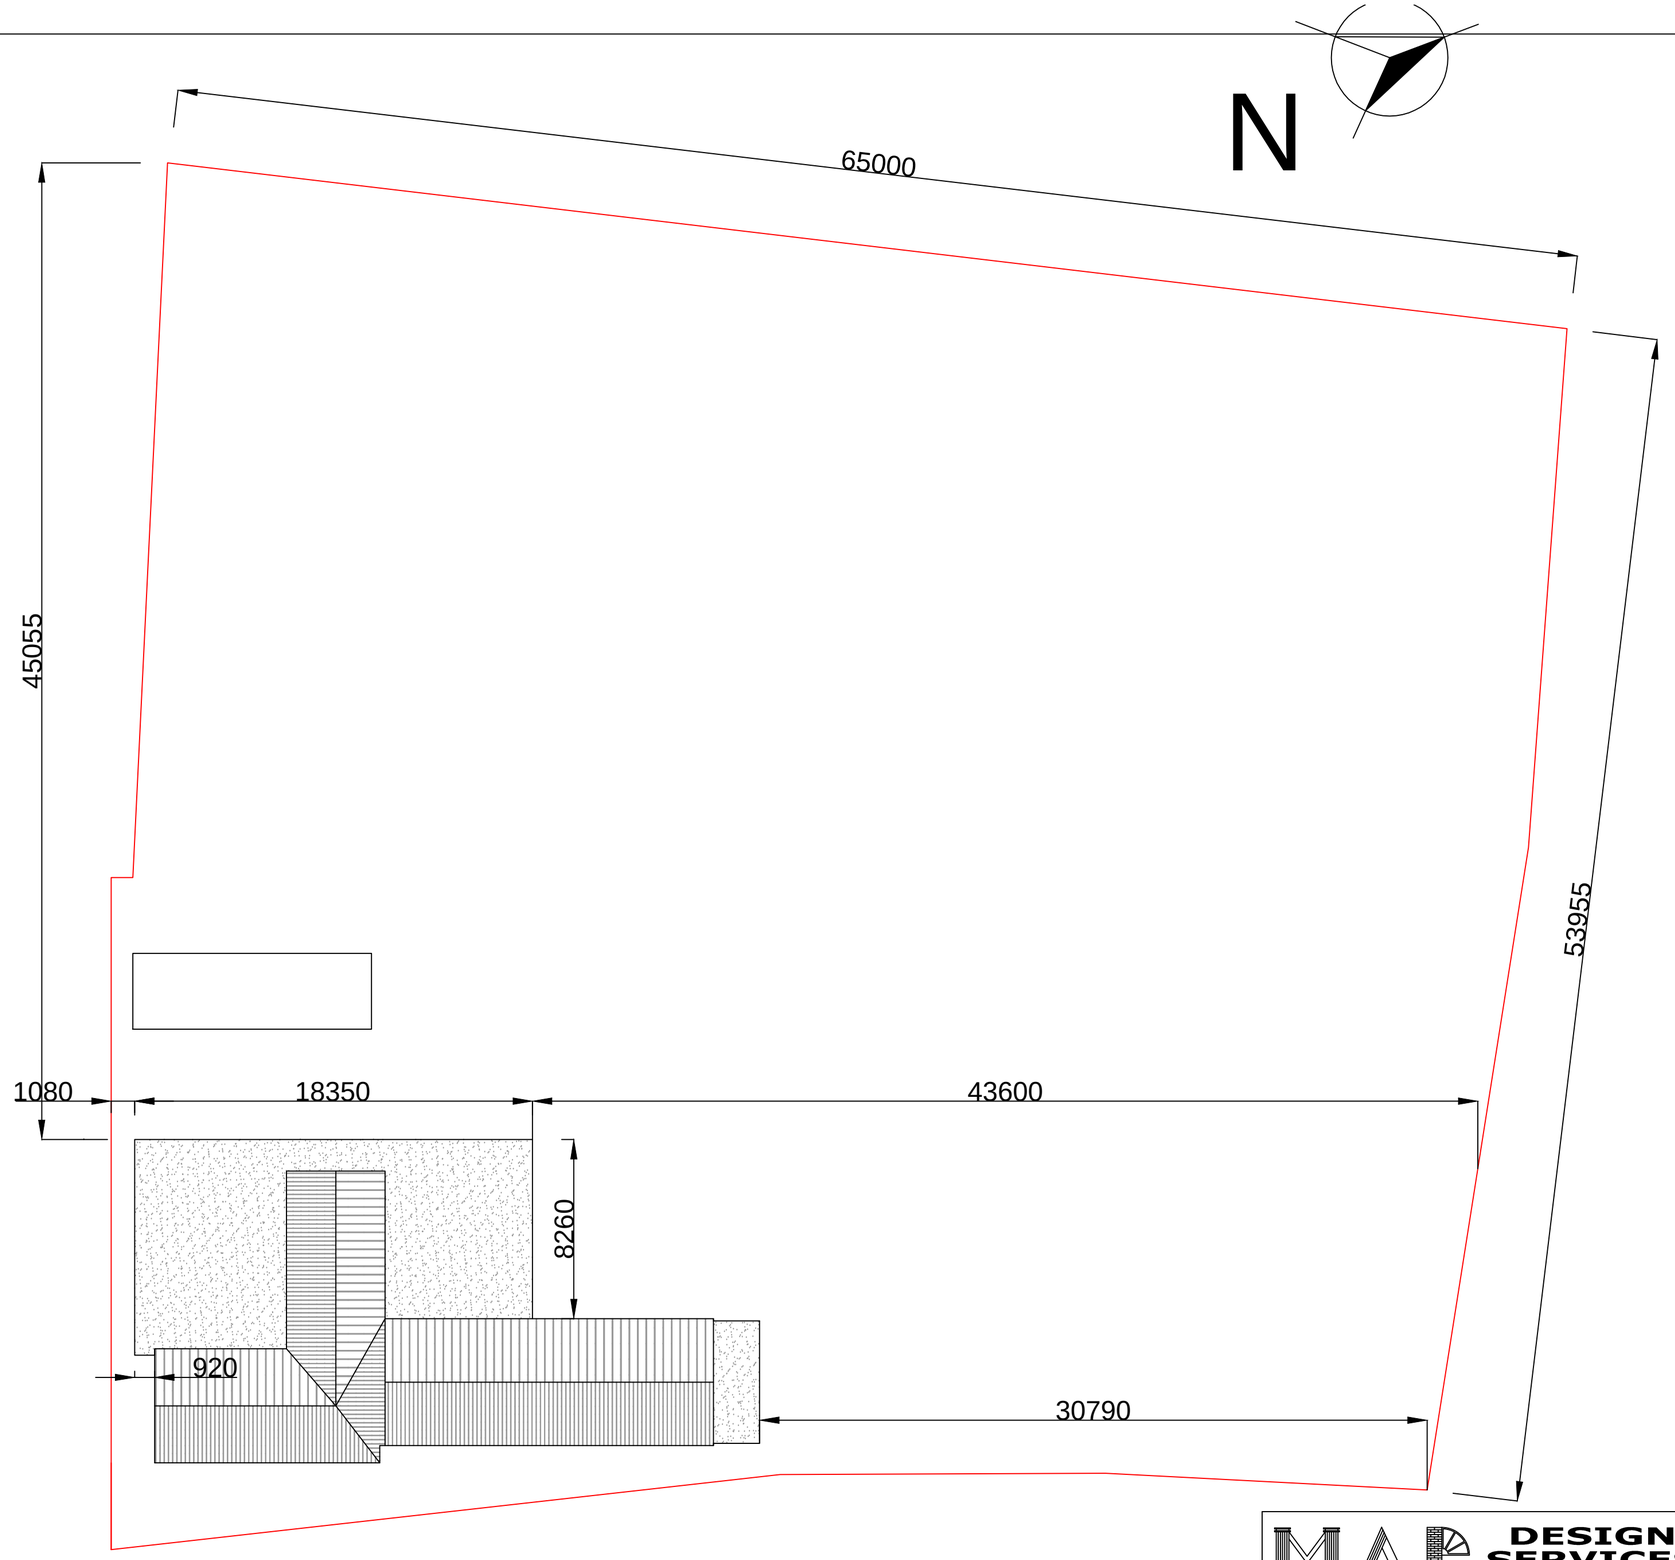

Proposed block plan 1:200

MAP DESIGN SERVICES
01733 562140
tonymap1@yahoo.co.uk

TITLE: Proposed extension and alterations to be carried out at No. 34 Hillgate, Gedney hill Spalding PE12 0NN

Block plans

SCALE: 1:200 1:500	DATE: June 2015
DRAWN: T.P.	SHEET: 3 of 3
REVISION:	