



Front (north-west)

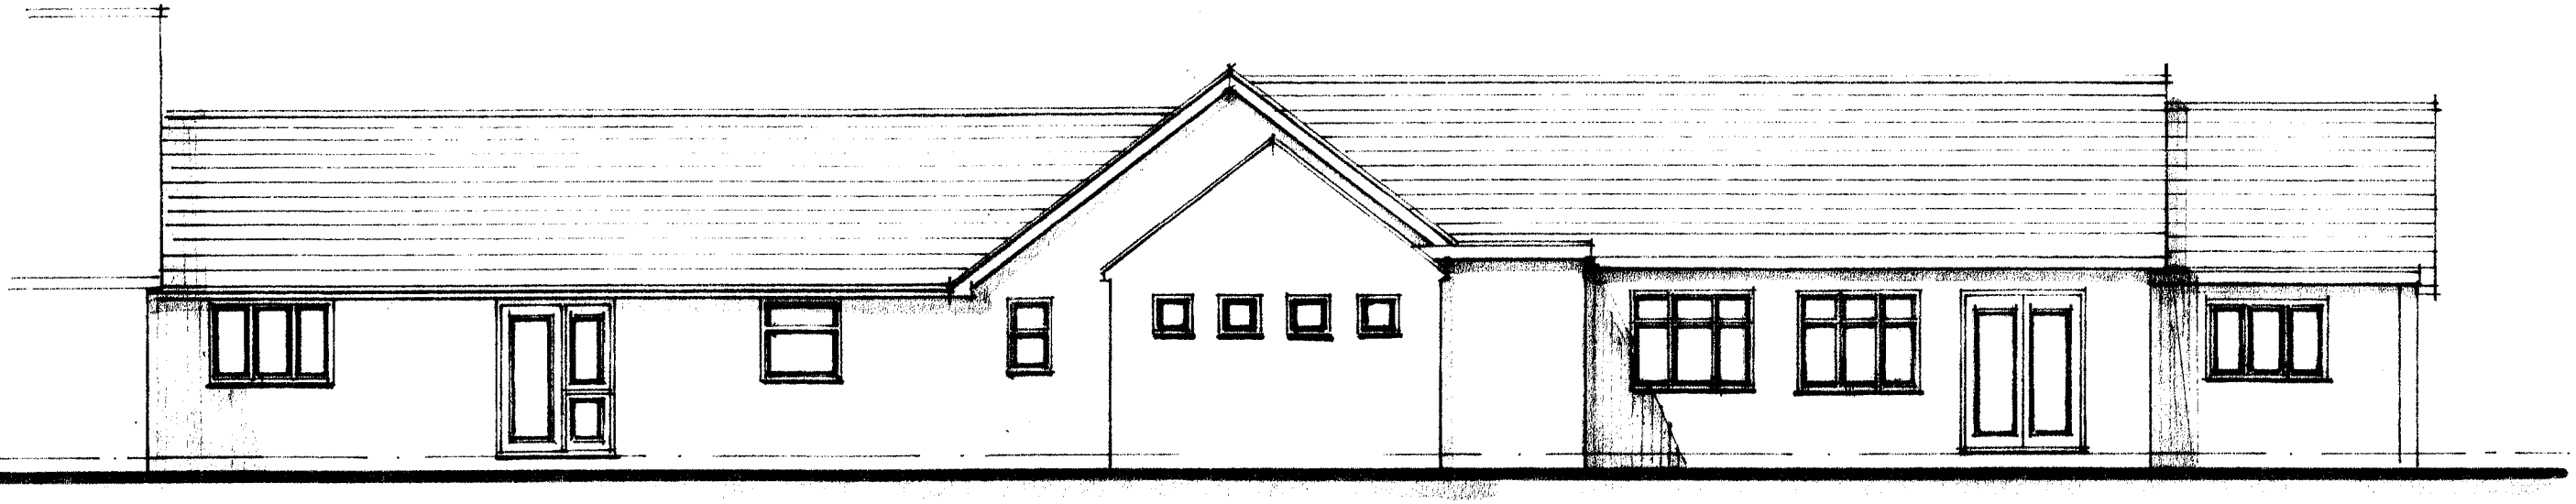

Rear (south-east)

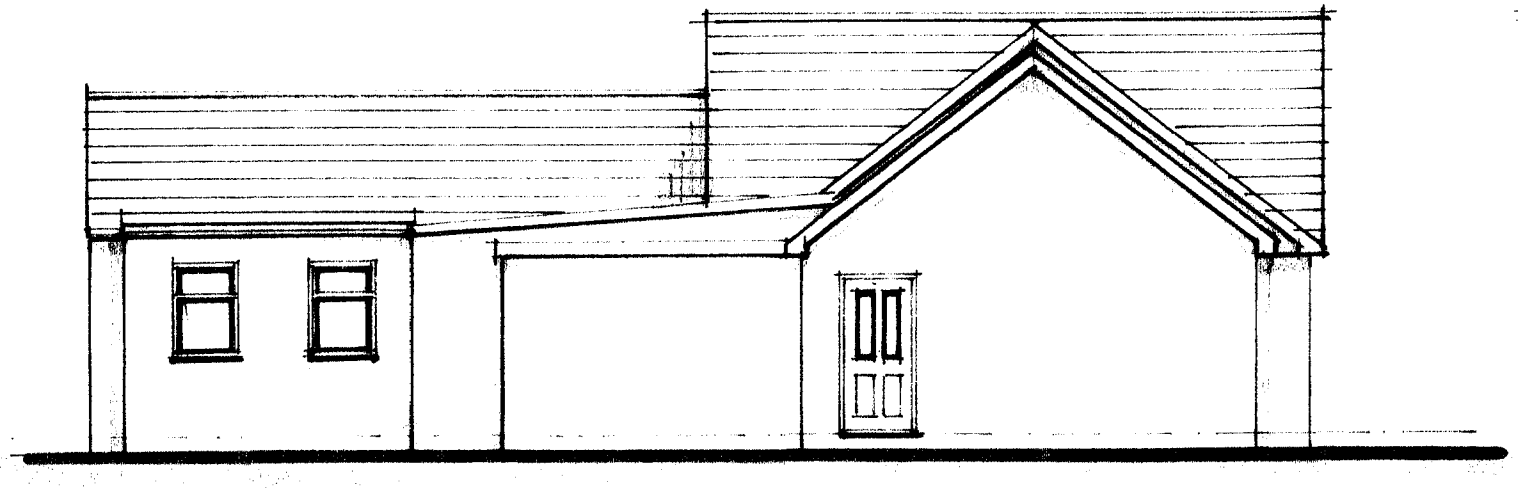

Side (north-east)



Side (south-west)

PROPOSED CHANGE OF USE OF COMMERCIAL PREMISES
TO CREATE 3No. DWELLINGS WEST DROVE GEDNEY HILL

ELEVATIONS AS PROPOSED

Scale 1:100 may 2017 drg. No. **PL/05001/05**