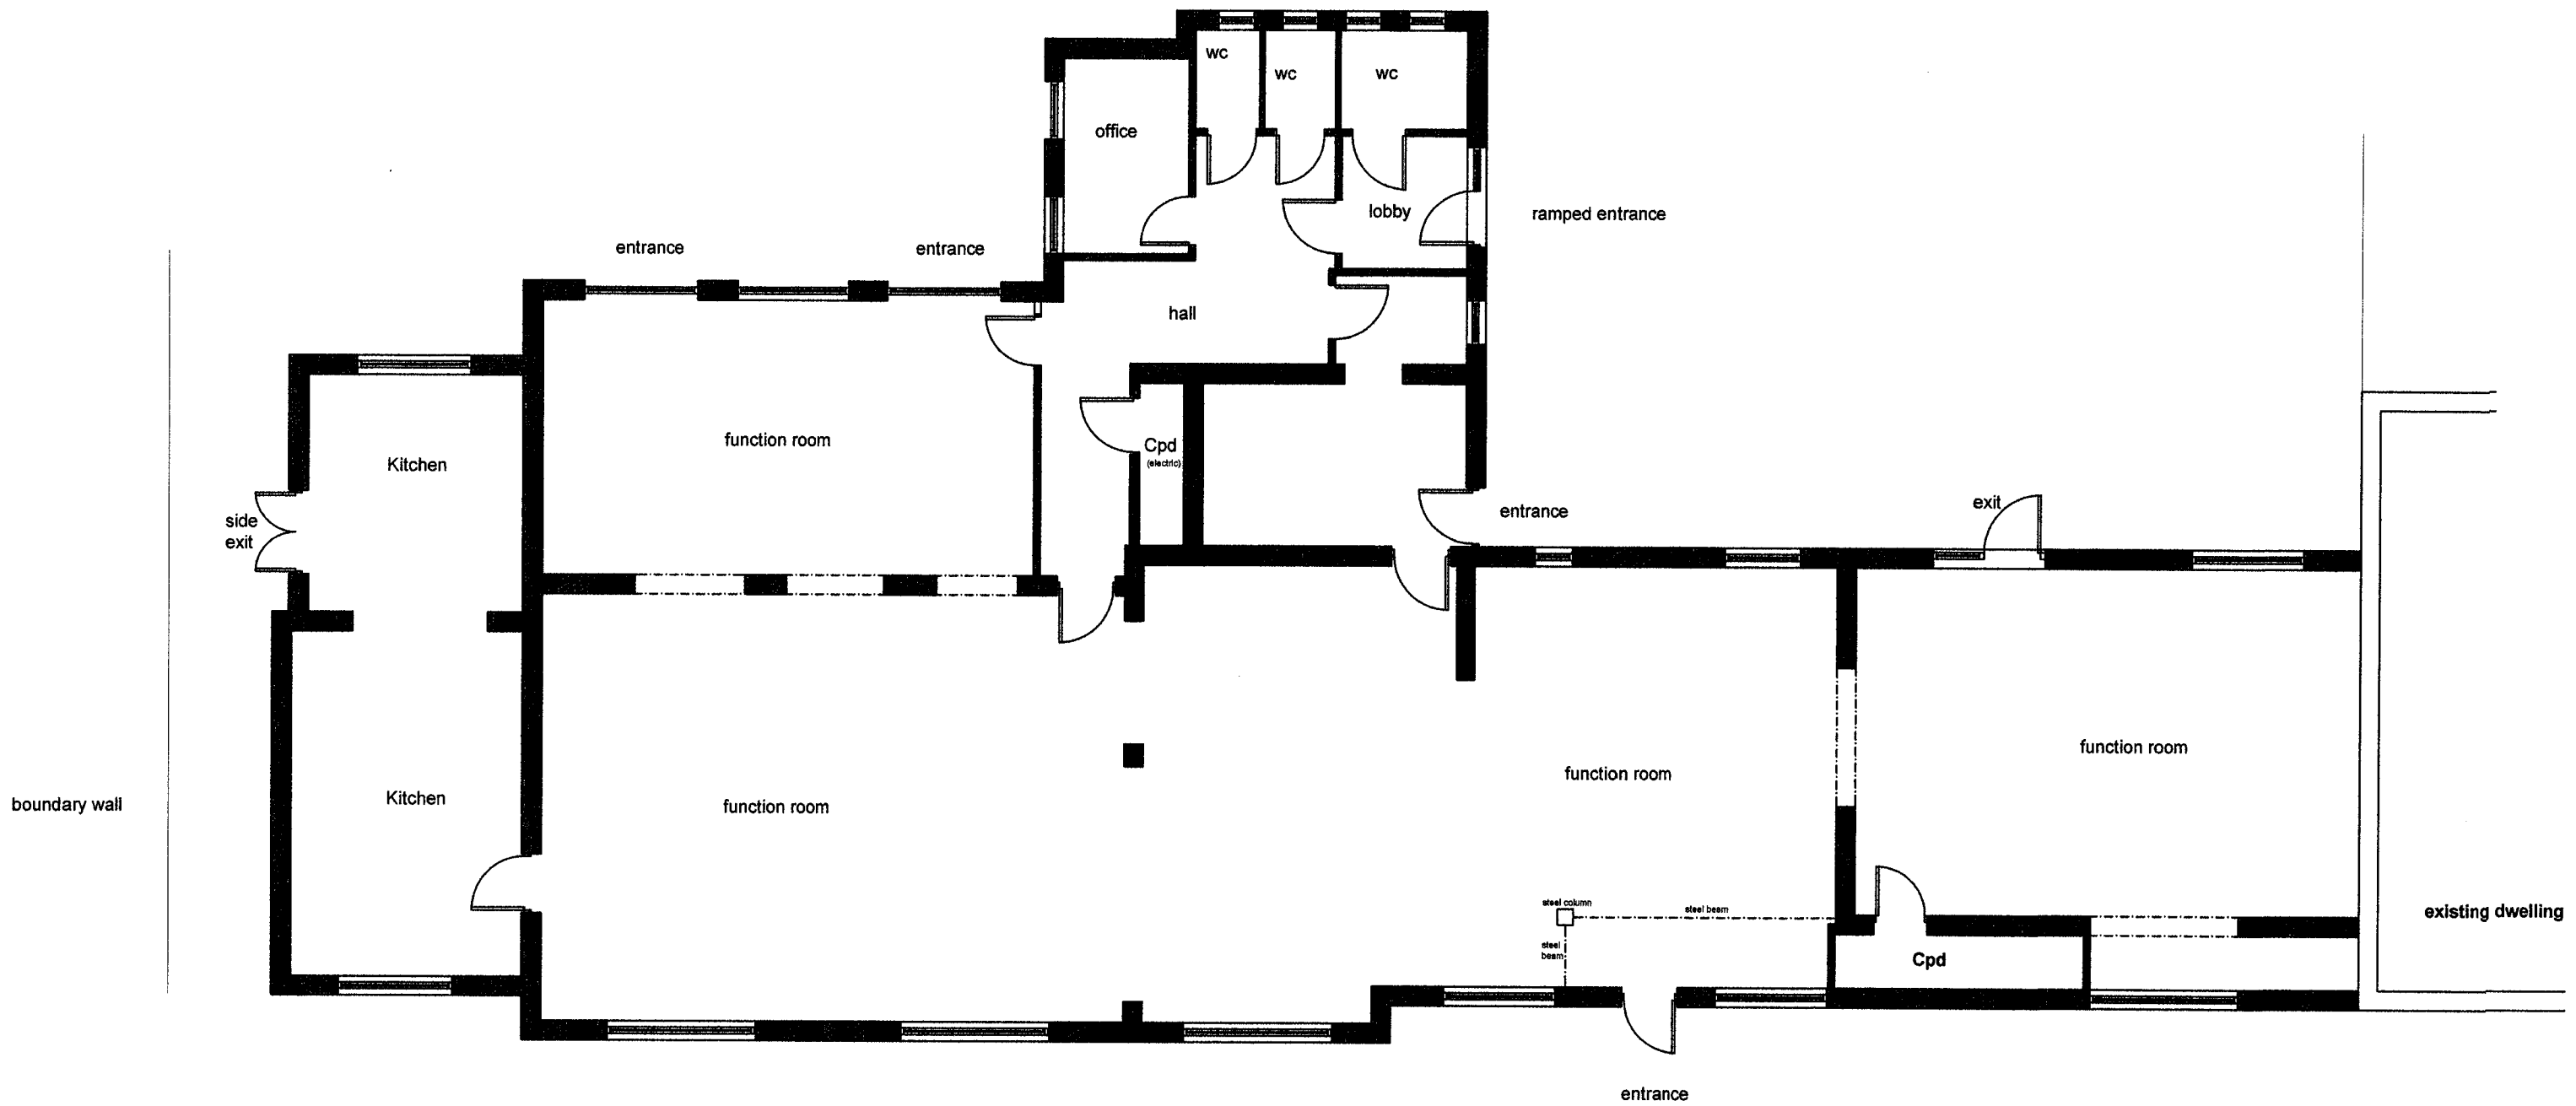


FLOOR LAYOUT AS EXISTING

1 : 100 scale @ A3

PROPOSED CHANGE OF USE OF COMMERCIAL PREMISES
TO CREATE 3No. DWELLINGS AT WEST DROVE, GEDNEY HILL.

FLOOR LAYOUT AS EXISTING

scale as indicated may 2017 drg.no. **PL/05001/02**