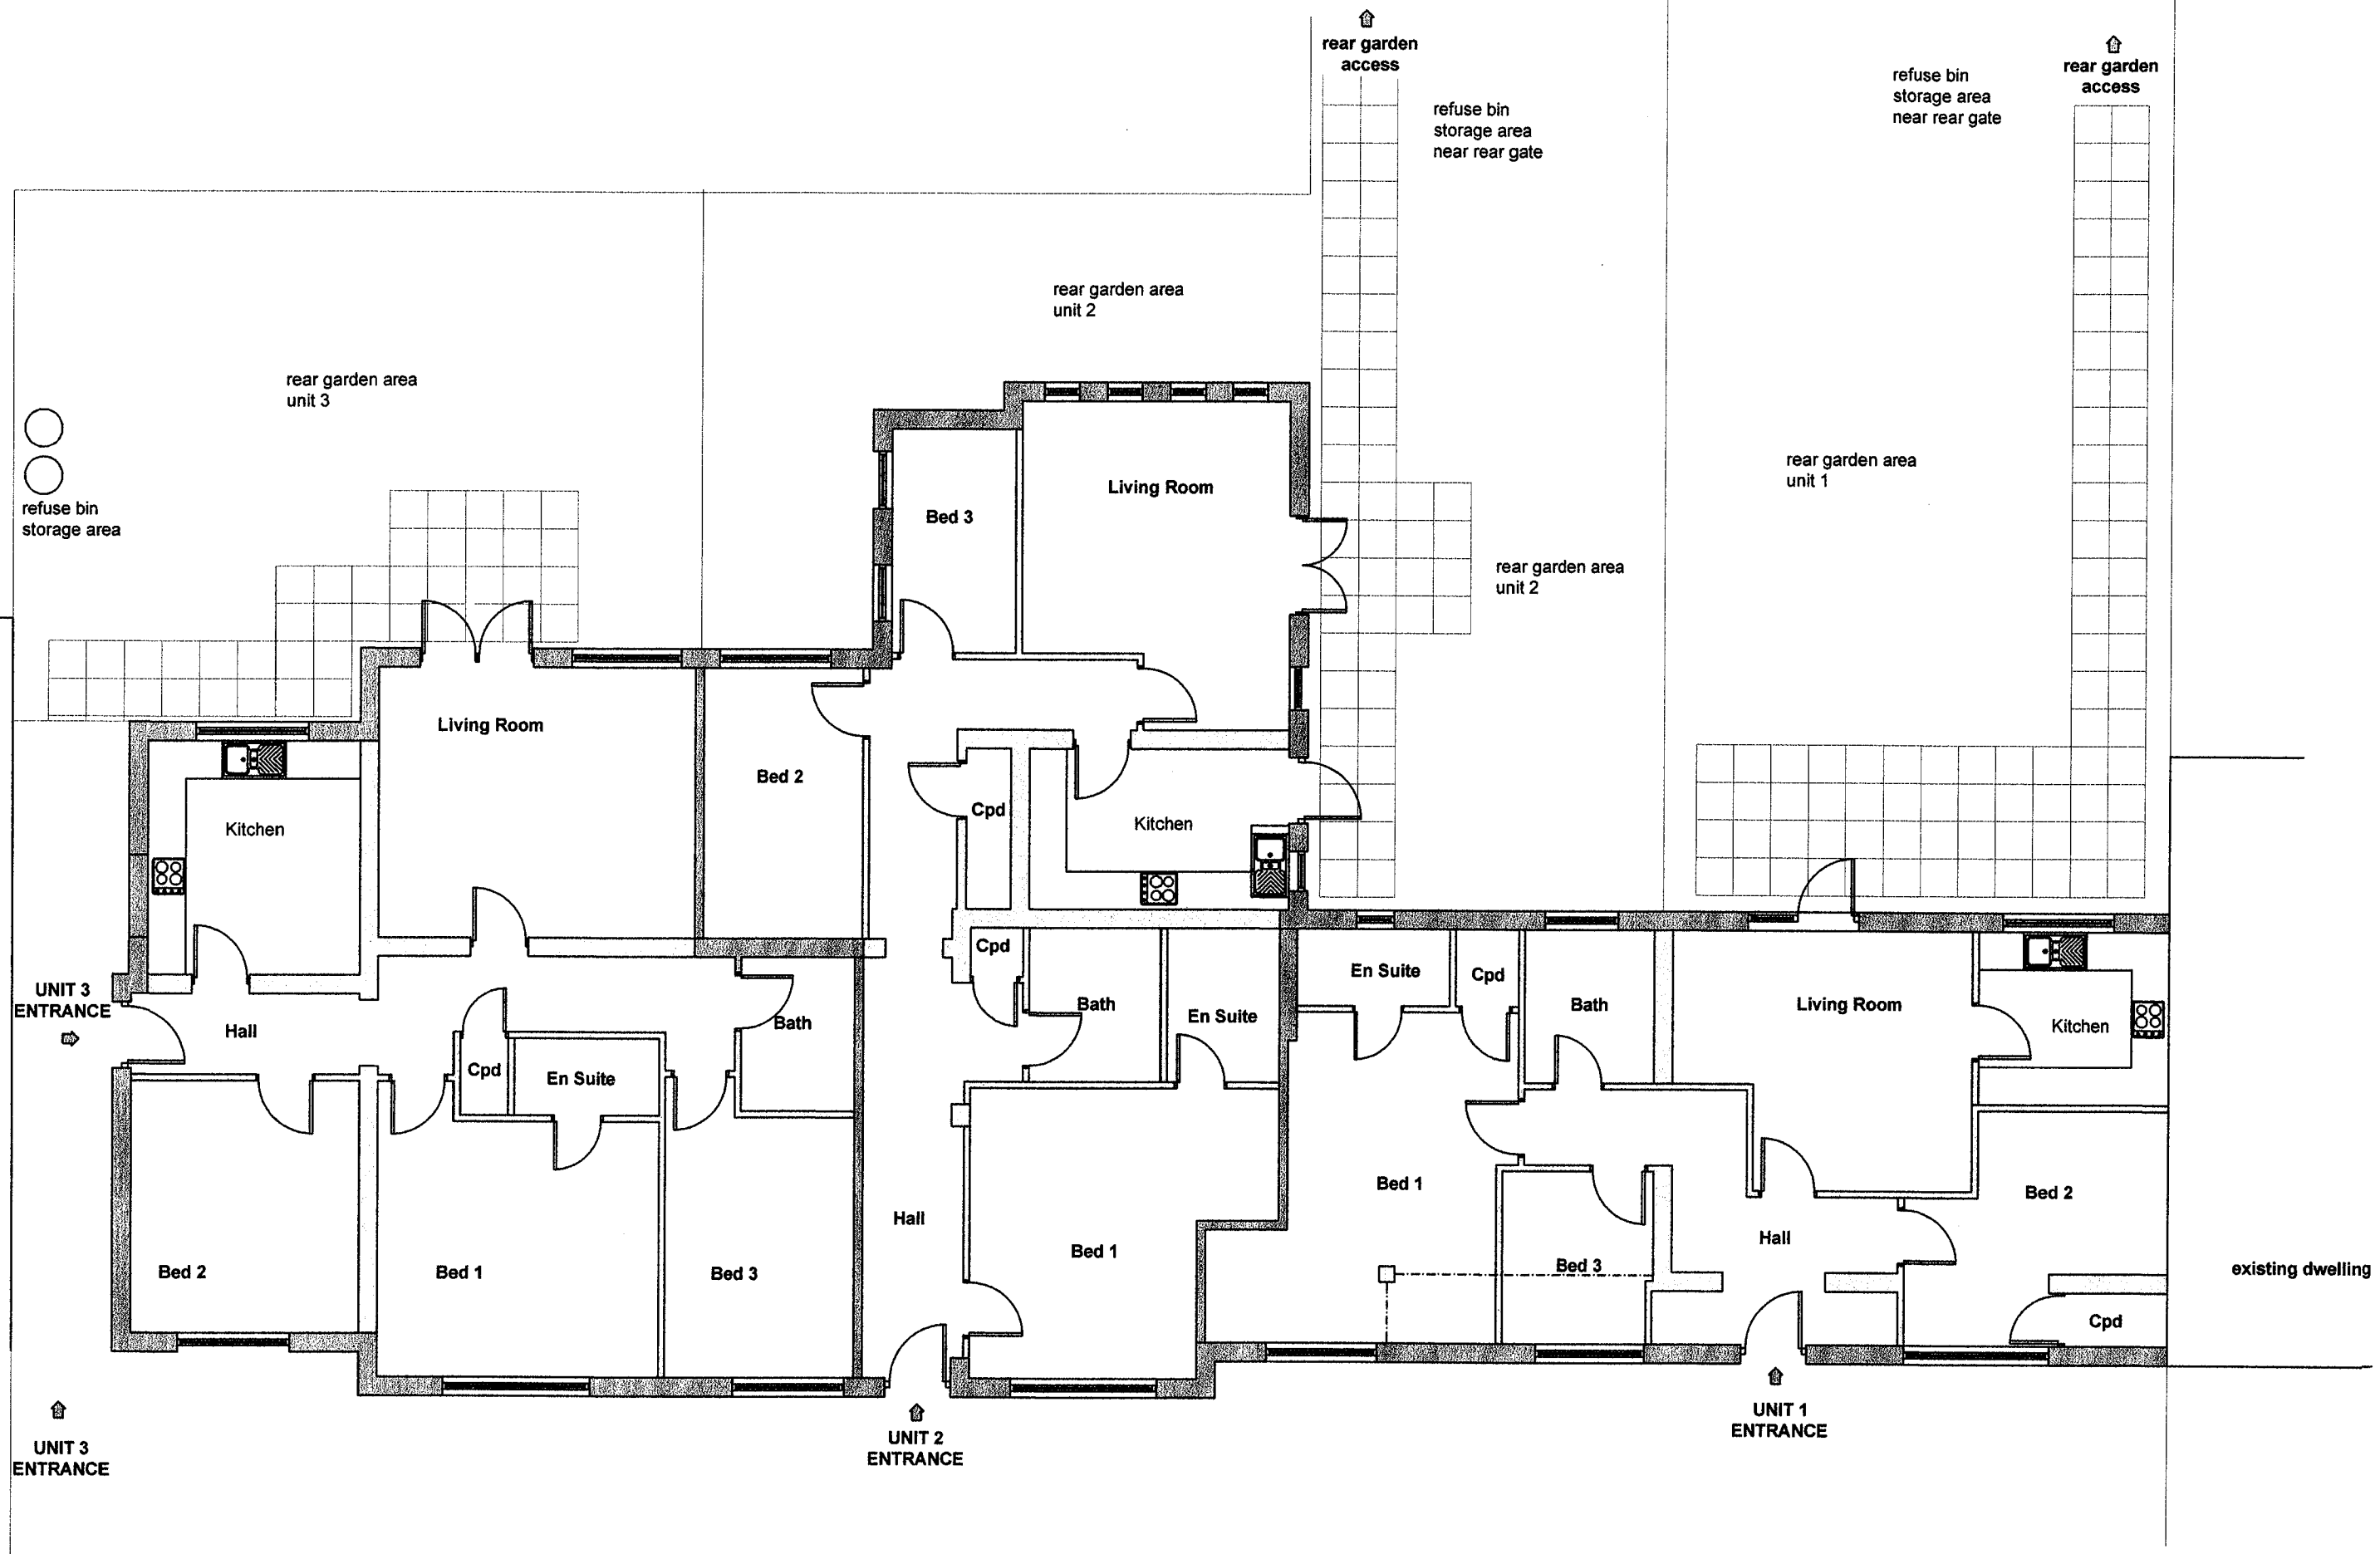


FLOOR LAYOUT AS PROPOSED

1 : 100 scale @A3

PROPOSED CHANGE OF USE OF COMMERCIAL PREMISES TO CREATE 3No. DWELLINGS AT WEST DROVE, GEDNEY HILL

FLOOR LAYOUTS AS PROPOSED

scale as indicated may 2017 drg.no. **PL/05001/04**